


REAR ELEVATION

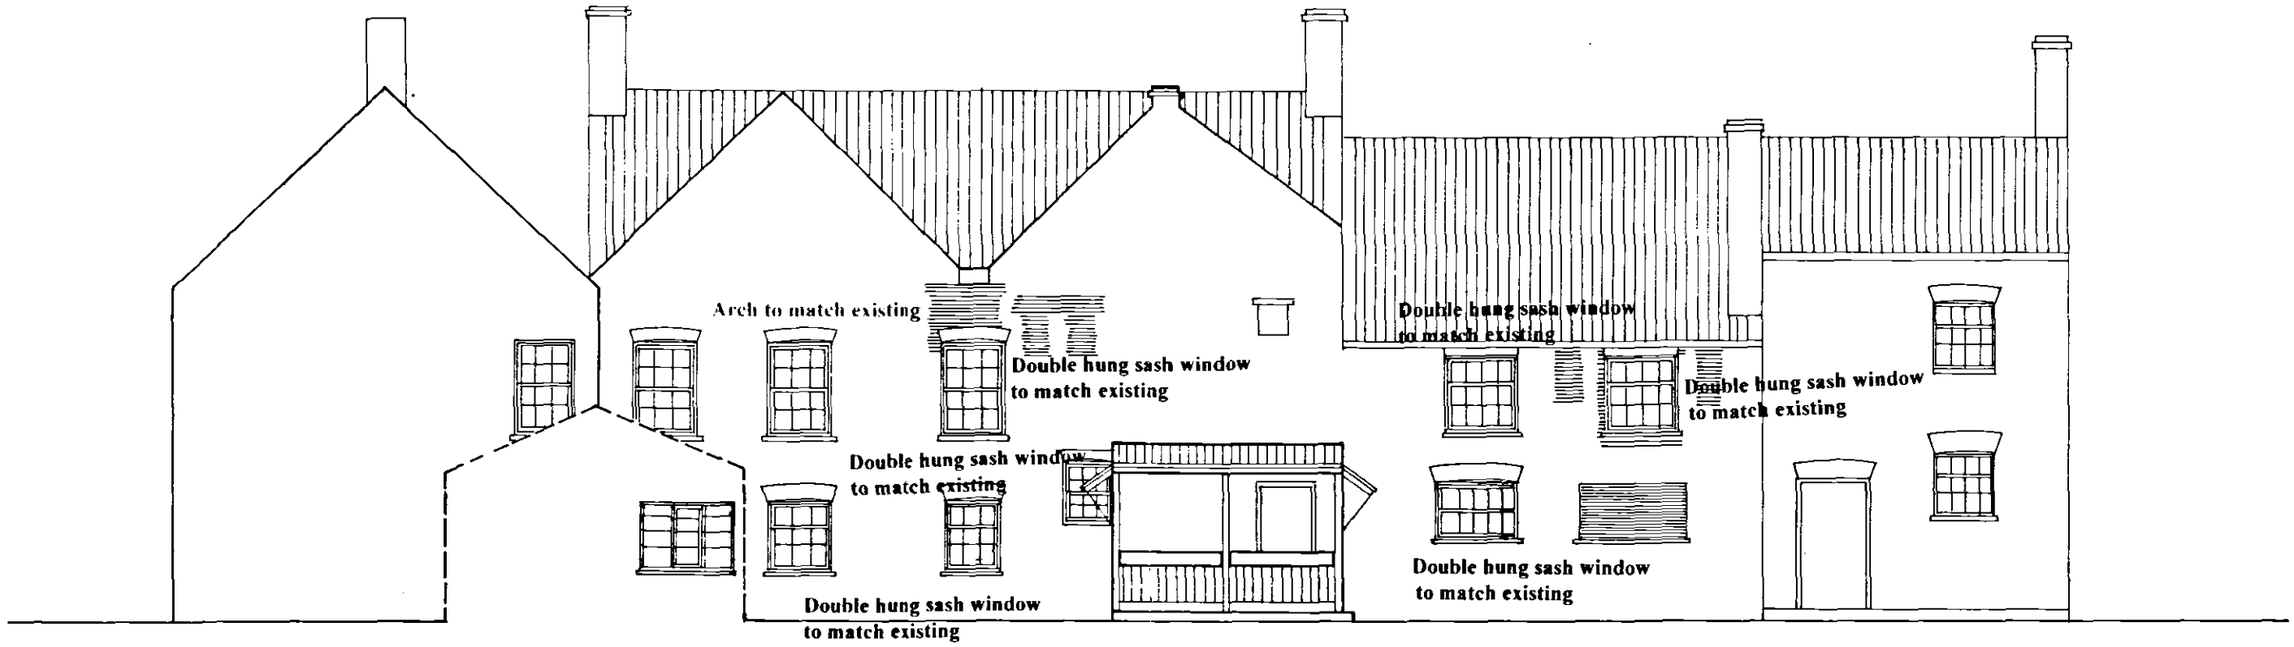

LEFT FLANK ELEVATION

0382/06

Ian Haye Partnership
15 HIGH STREET, NORTHWOLD
NORFOLK IP26 5LA
Tel: 01366-727 766 Fax: 01366-727 676

project ADDERLEY HOUSE
LONG SUTTON

drawing D. ADDERLEY HOUSE
PROPOSED ELEVATIONS. 2

scale 1.100 date 1.06

drw no 4161. GA17 rev