


SIDE

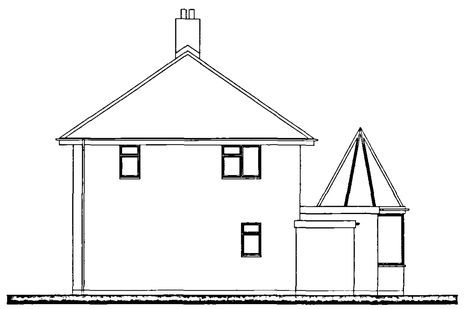

REAR




SIDE

EXISTING ELEVATIONS scale 1:100



SIDE

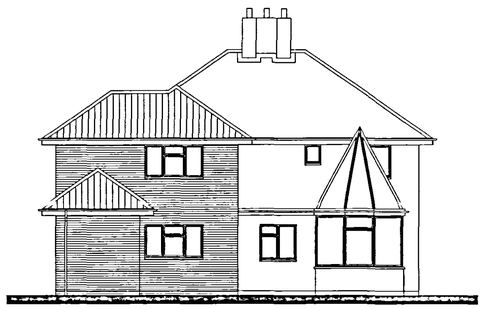


REAR




SIDE

PROPOSED ELEVATIONS scale 1:100

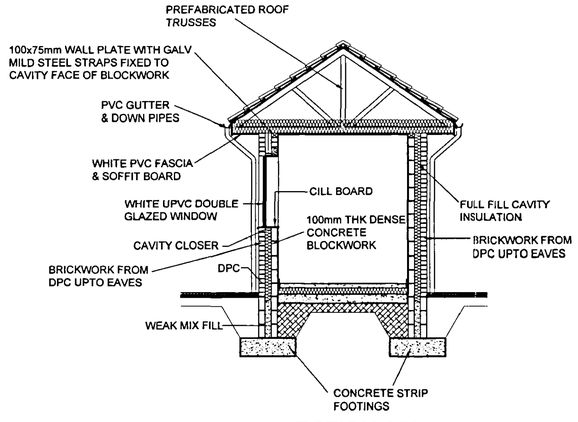


SECTION XX

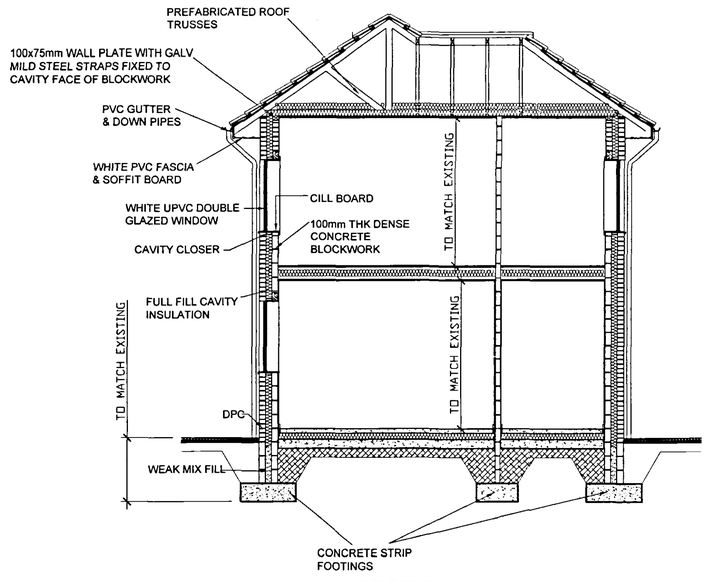

SECTION YY

PROPOSED SECTION DETAILS scale 1:50

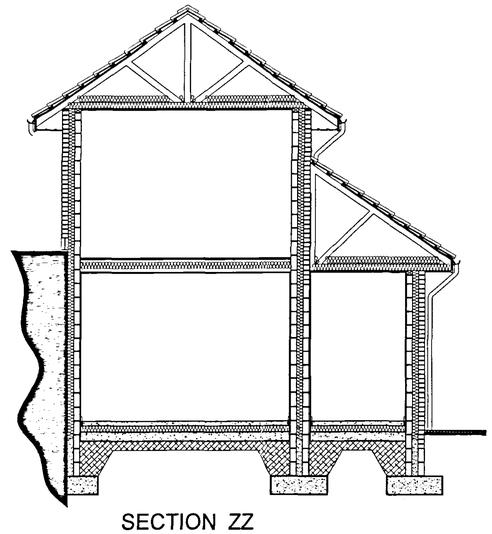

SECTION ZZ

S DC
Planning & Development
03 MAY 2006
Ref: 0383/06

AMENDED PLAN
Ref. A1

B	27.4.06	SECTIONS ADDED & ELEVATIONS REVISED AS CLIENTS INSTRUCTIONS
A	10.3.06	LAYOUT REVISED TO CLIENTS COMMENTS

Revisions

Preliminary | For Construction

David Trundley
Design Services

Chartered Institute of Architectural Technologists

Salgate Barn, Islington Road, Tilney All Saints, King's Lynn, Norfolk. PE34 4RY
Tel: 01553 617700 Fax: 01553 617874 Email: enquiries@dtrundleydesign.co.uk

Project Title:

47 STATION ROAD
LONG SUTTON
SPALDING
LINCS

PROPOSED REAR EXTENSION

Drawing Title:

ELEVATIONS AND SECTION DETAILS

Scale:	Date:	Drawn:
1:50	11-04-06	SLB

Drawing Number:

05-201-02B

Copyright:
This drawing must not be re-issued, loaned or copied without the consent of David Trundley Design Services. Do not scale this drawing, use only figured or grid dimensions. All dimensions to be checked by contractor on site prior to start of works. Any discrepancies are to be notified