

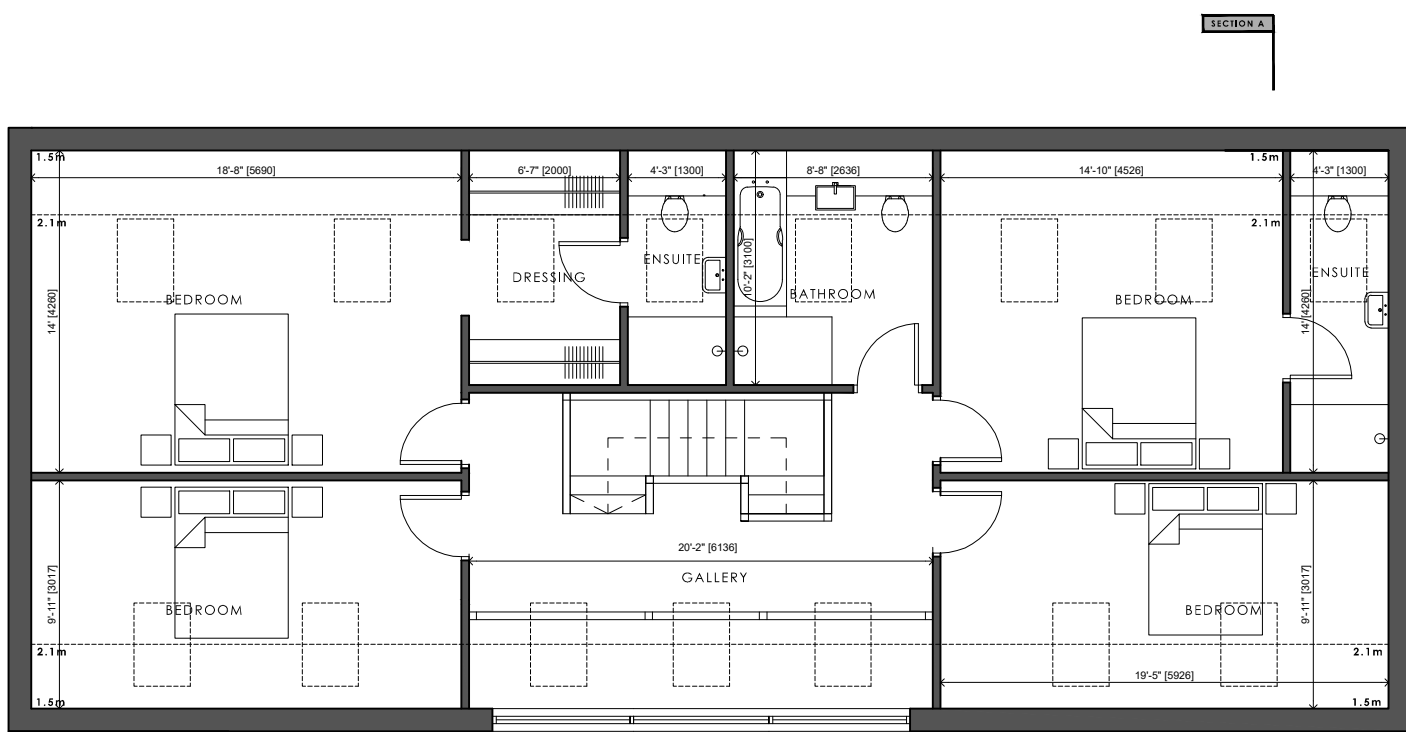
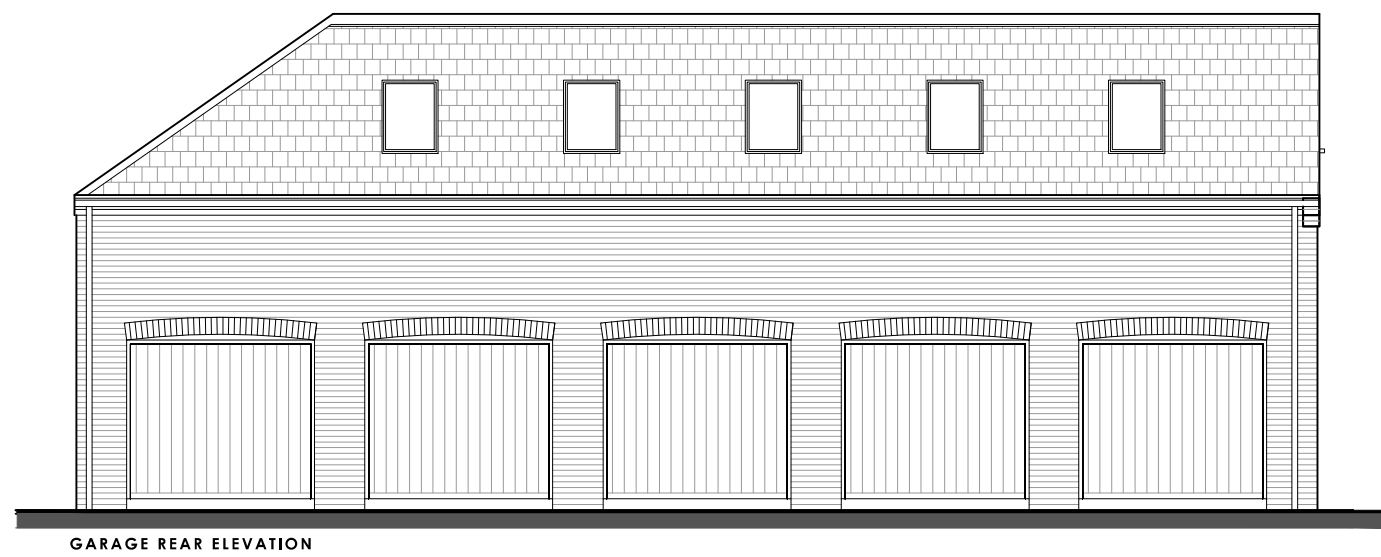
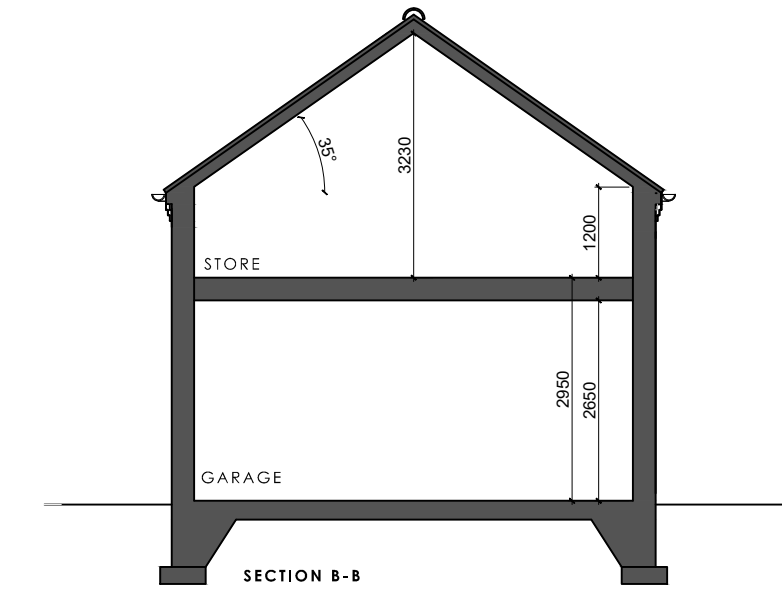
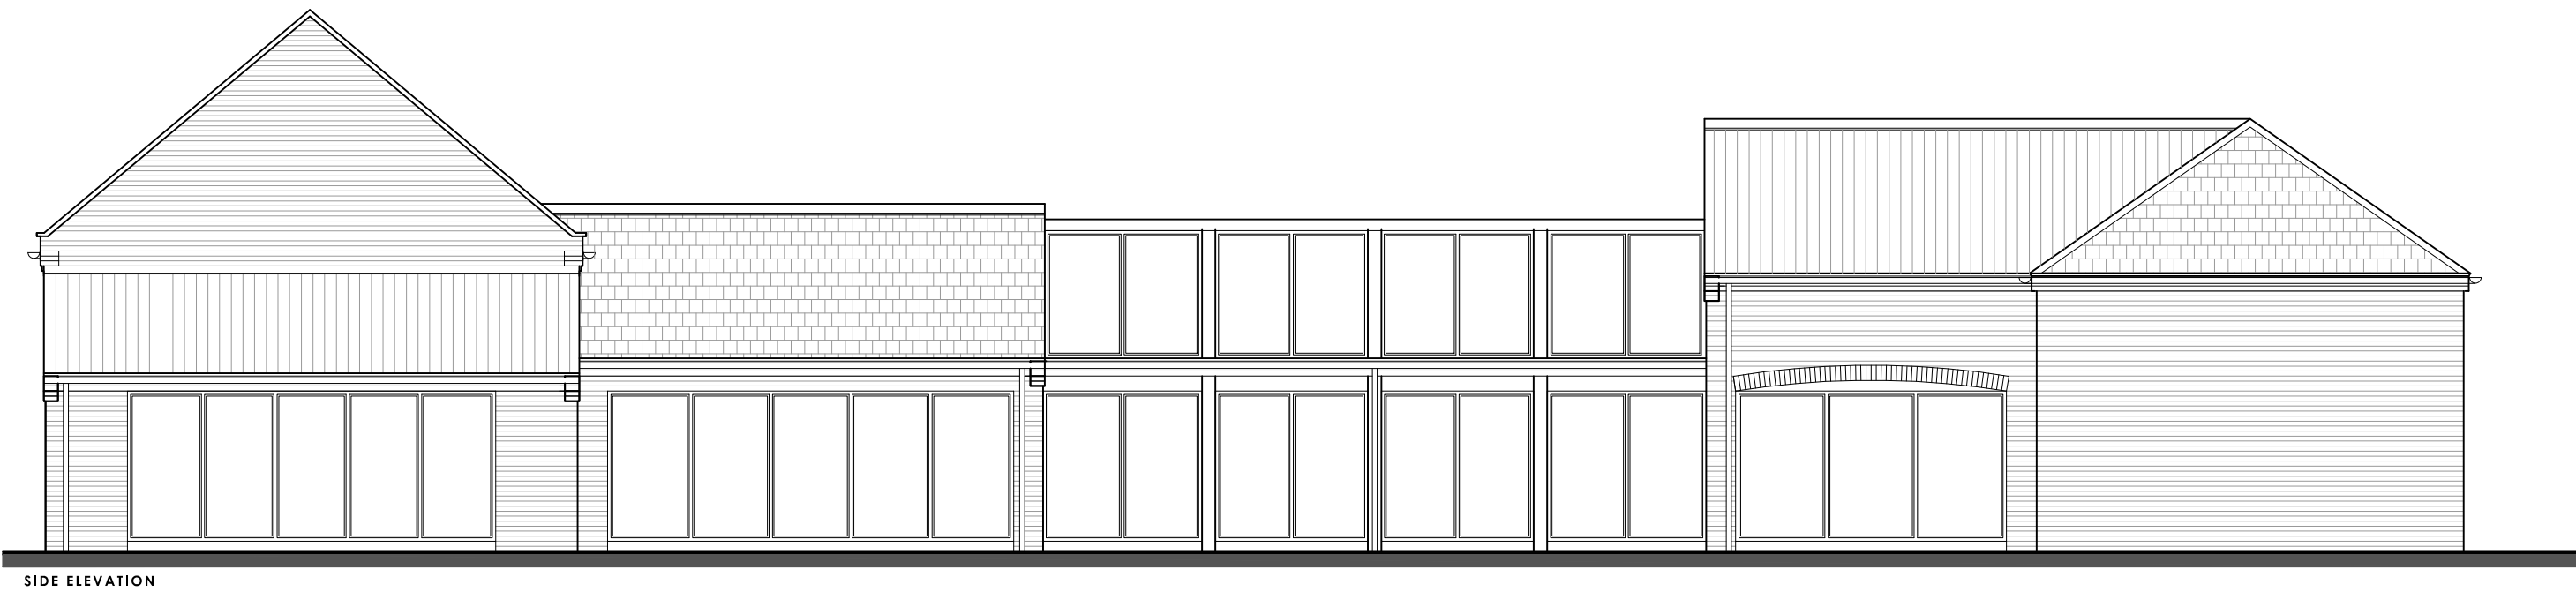
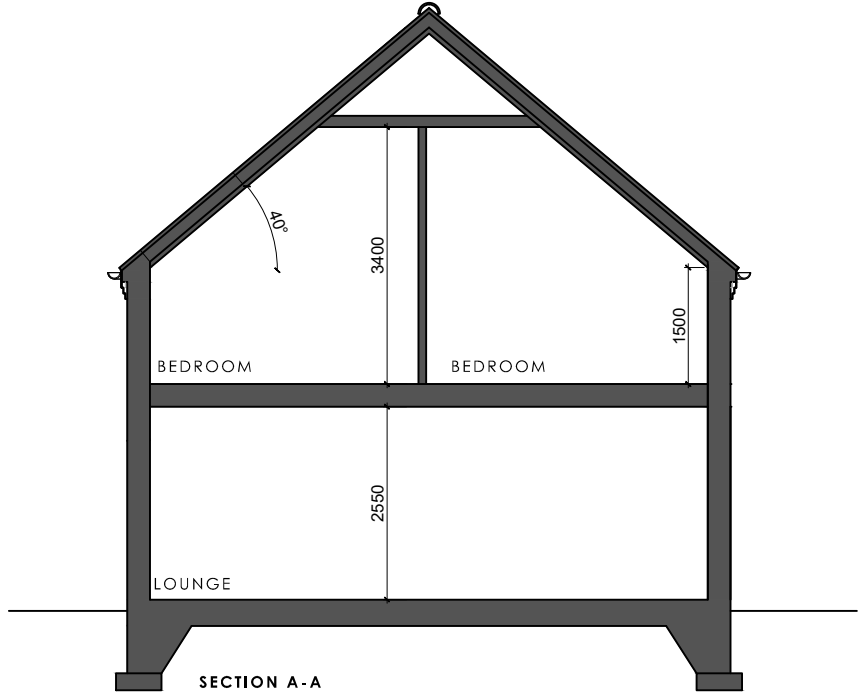
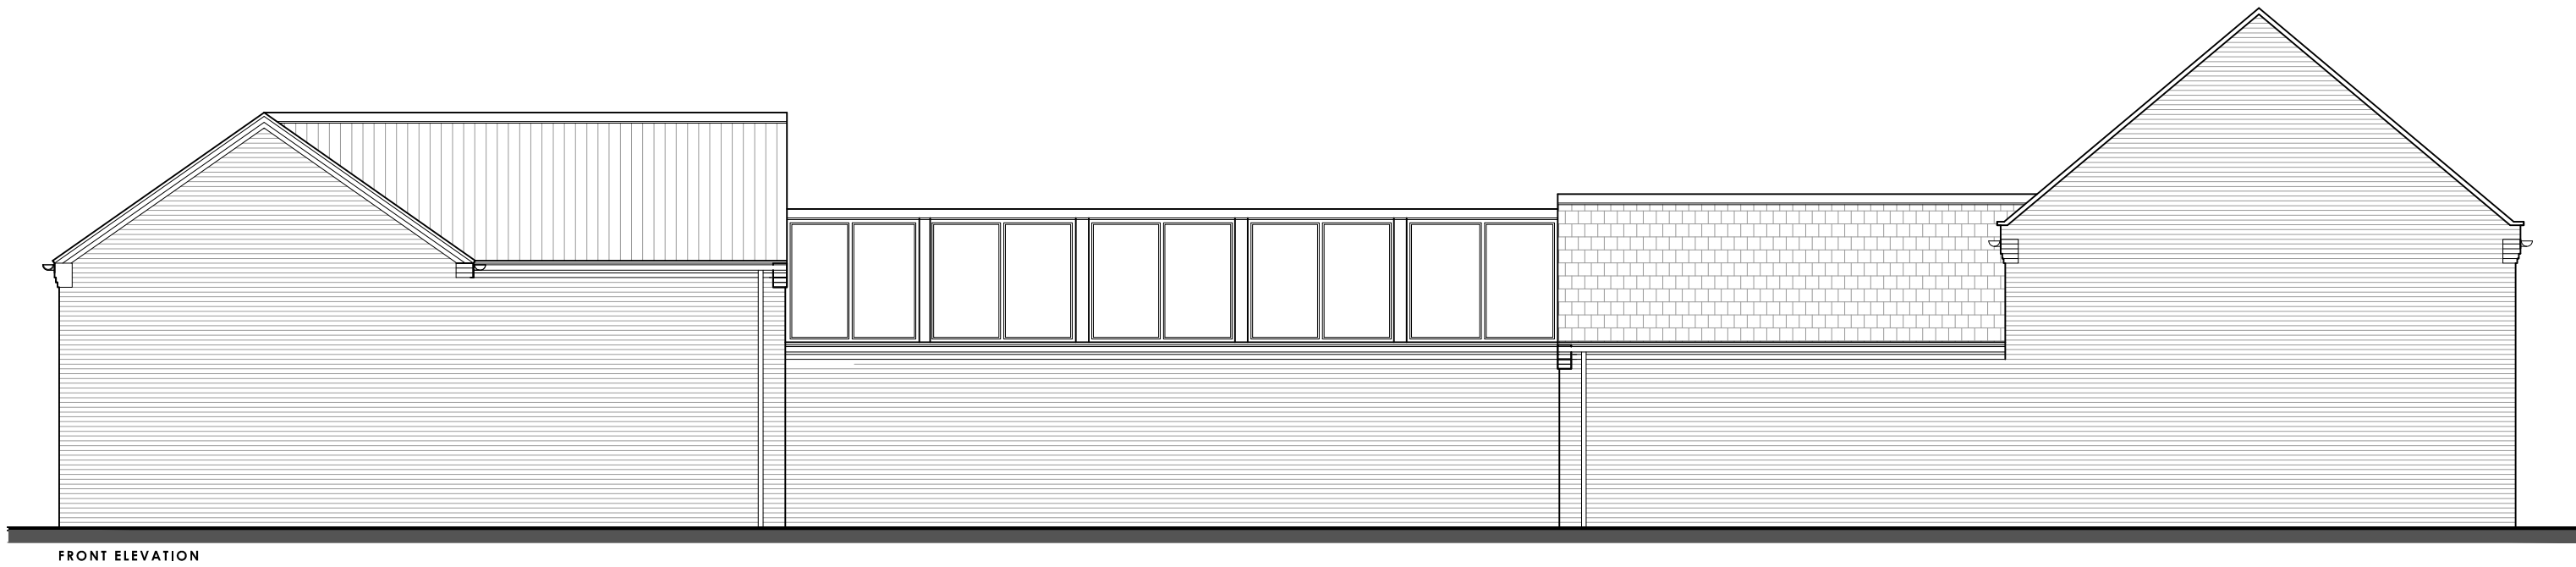
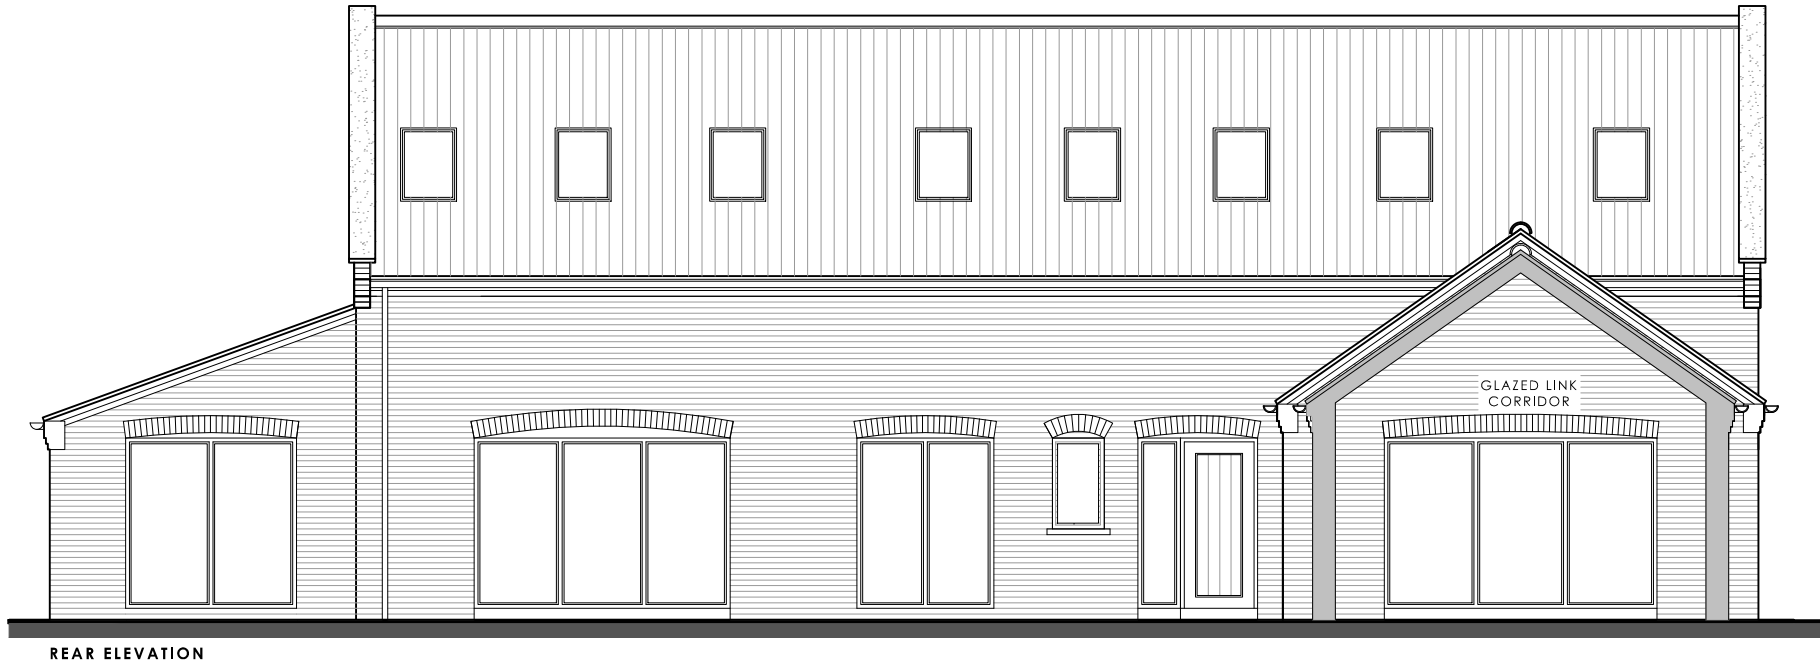


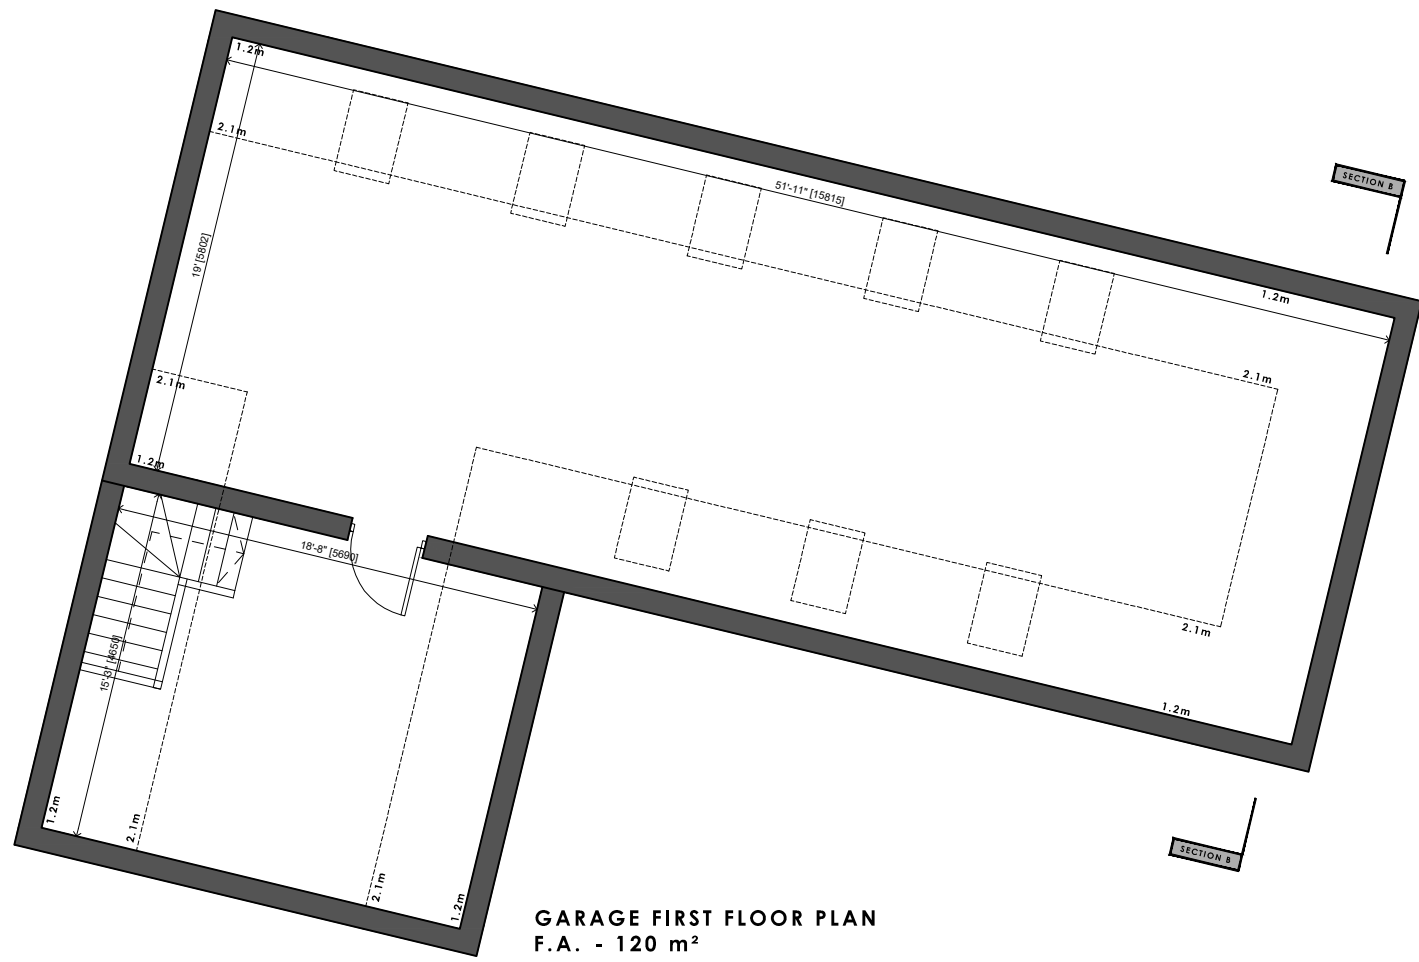

BUILDING MATERIAL NOTES (all choices to be confirmed)	
EXTERNAL WALLS	Red Facing Brick (type: tbc) above DPC, stretcher bond
ROOF	Clay pantiles and Slate mix (type: tbc)
WINDOWS	Timber (colour: tbc) with brick heads
DOORS	Timber Composite (colour: tbc)
RAINWATER GOODS	Brett Martin Heritage system or similar (colour: black)
EAVES	Corbel brickwork with gutter on raise & fall brackets

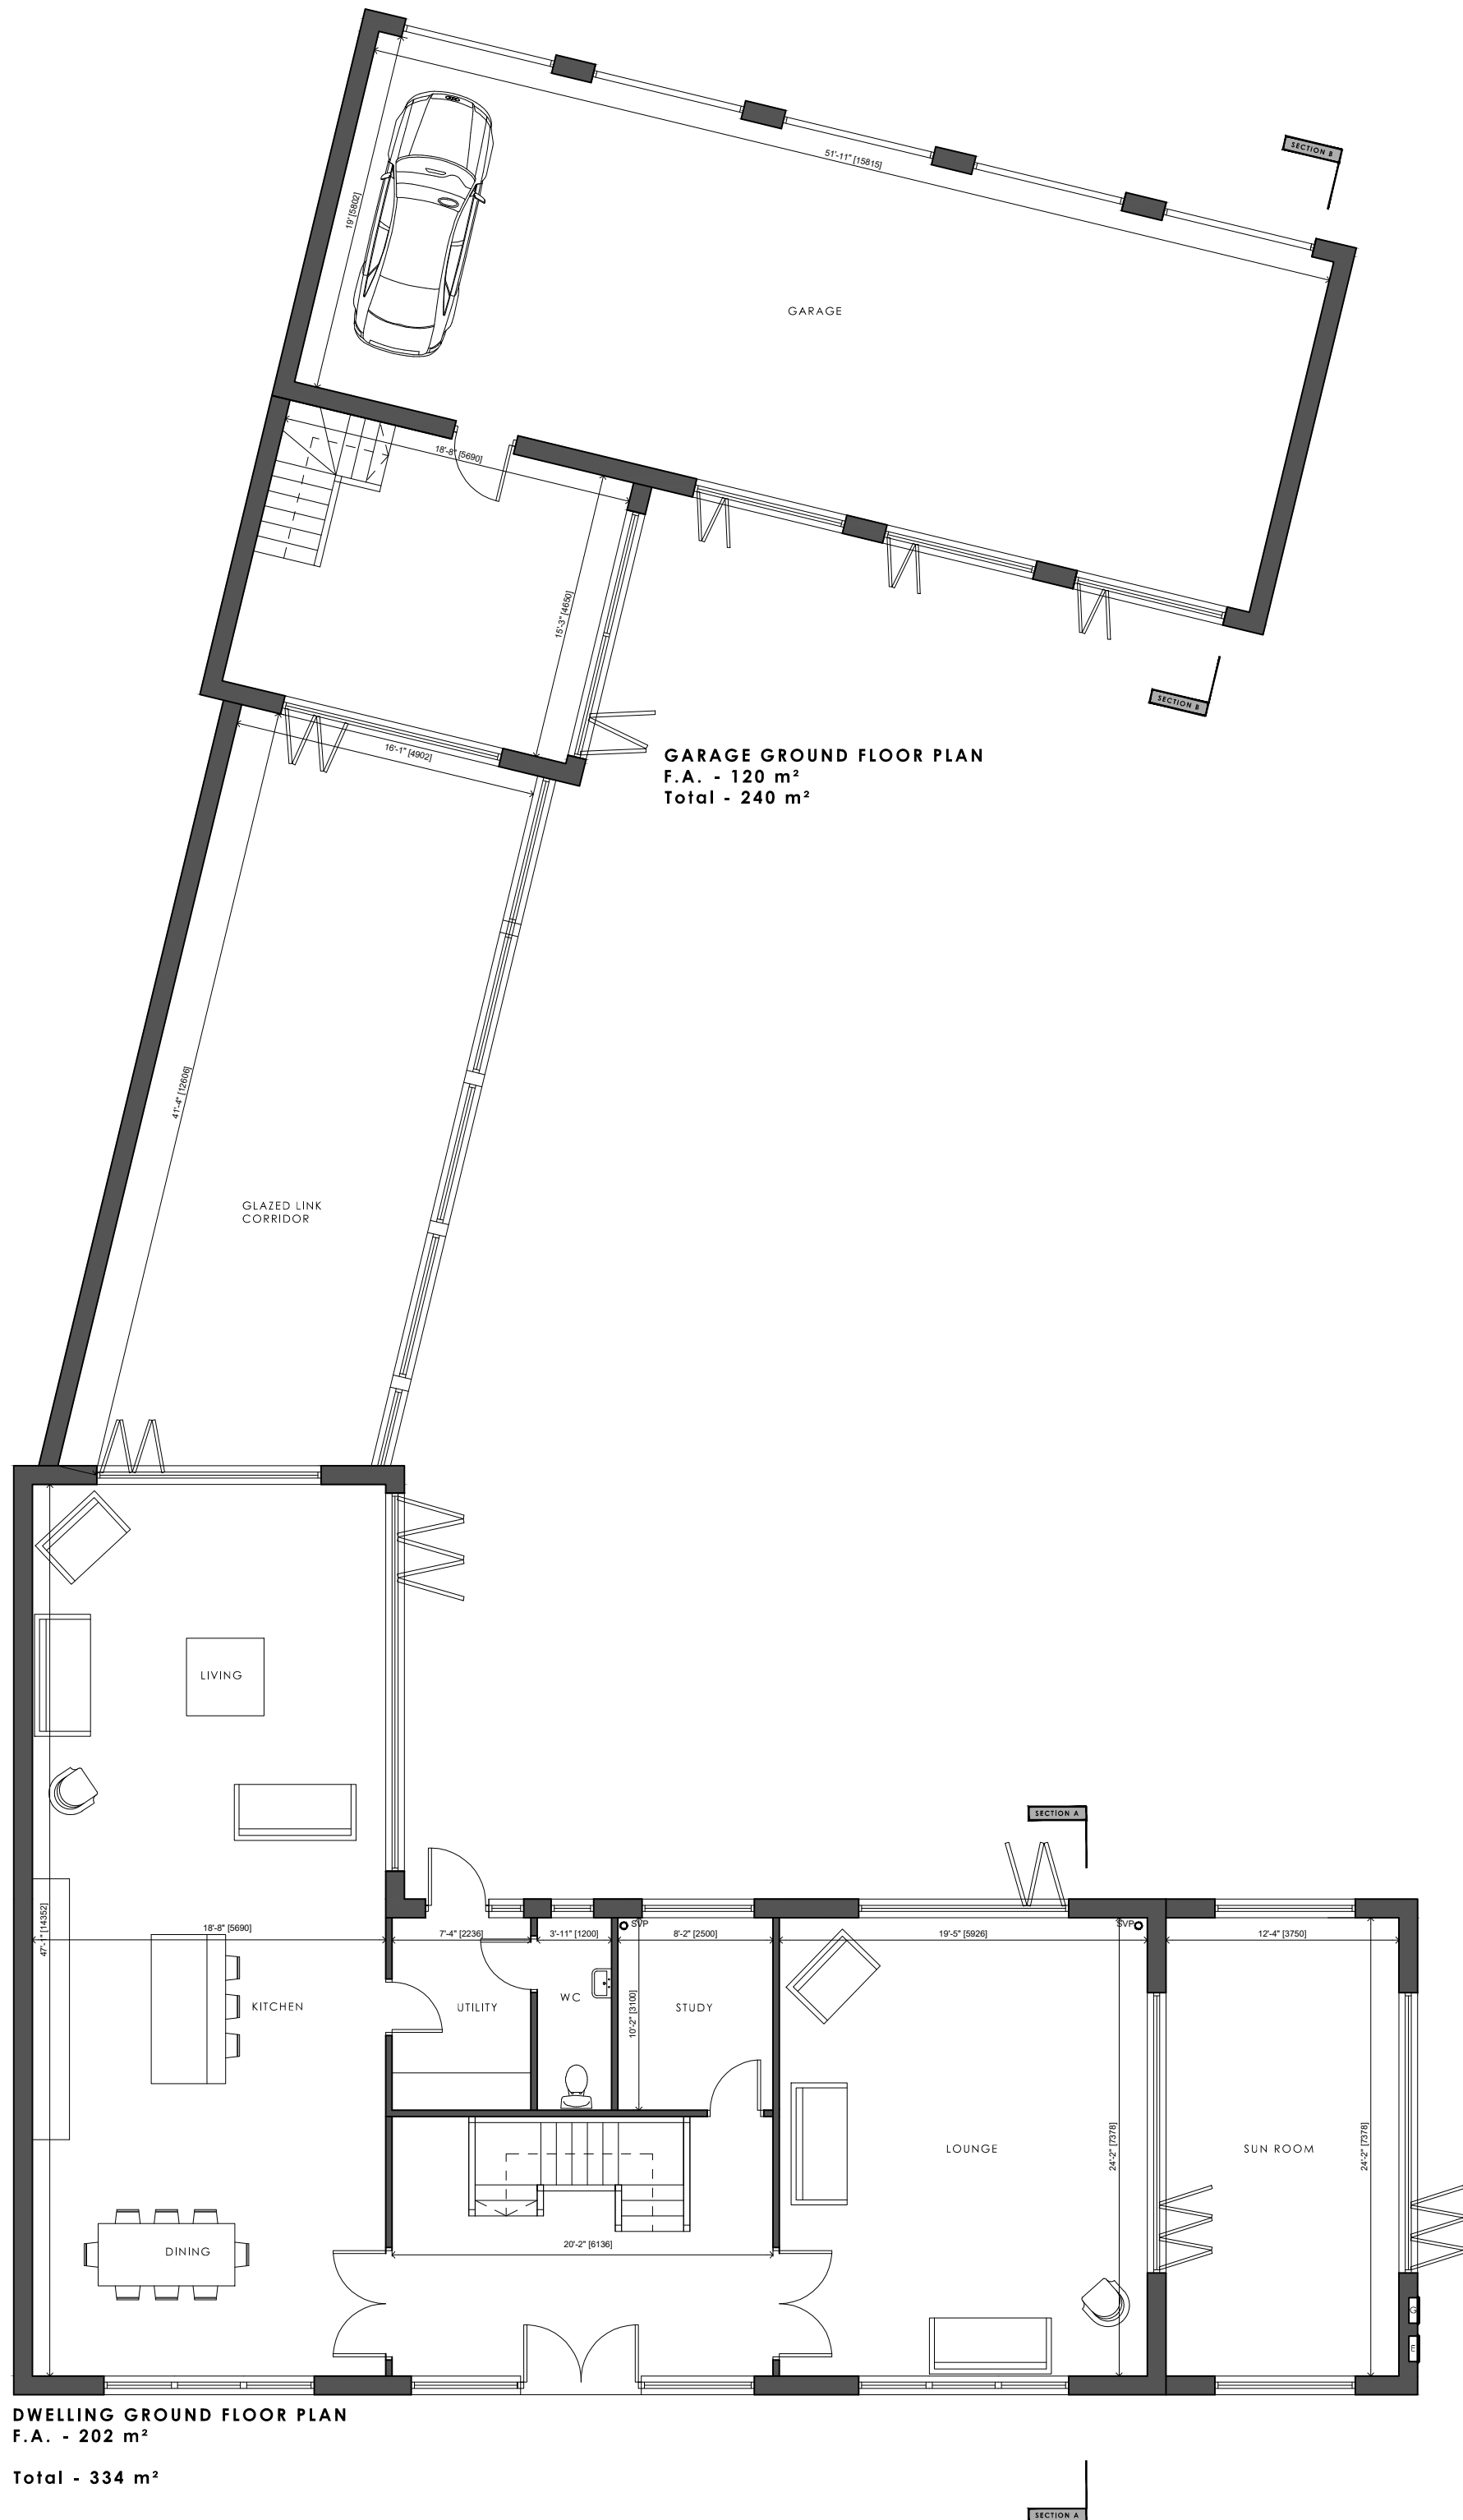

PLANNING ISSUE
B Meter positions and SVPS noted 06/04/22
A Revised to client comments 02/06/21

DRAWING ISSUES AND REVISIONS
Idc Design Consultancy | 12 Vickers Lane | Louth
| Lincolnshire | LN11 9PJ
T 01507 611155 E admin@idcdesignconsultancy.co.uk



PROJECT Residential Development,
Seagate Road,
Long Sutton,
Lincolnshire
DATE May 2021
TITLE Plot 1, Plans, Elevations
& Sections
SCALE 1:100
ORIGINAL SIZE A1 (Landscape)
DRAWING NUMBER Idc-3598-PL-01 B

This drawing is the copyright of Idc Design Consultancy and must not be reproduced without written consent. The contractor is responsible for taking and checking all dimensions on the plot prior to commencement and reporting back to the architect and consultant any discrepancies. All materials specified on this drawing are to be used in strict accordance with manufacturers written instructions and current codes of practice.
All Details and Specification on this drawing and in relation to this specific project should be adhered to. If any deviations occur the contractor / client should inform Idc Design Consultancy immediately as we cannot be held responsible for errors resulting from undeclared detail and specification changes.