


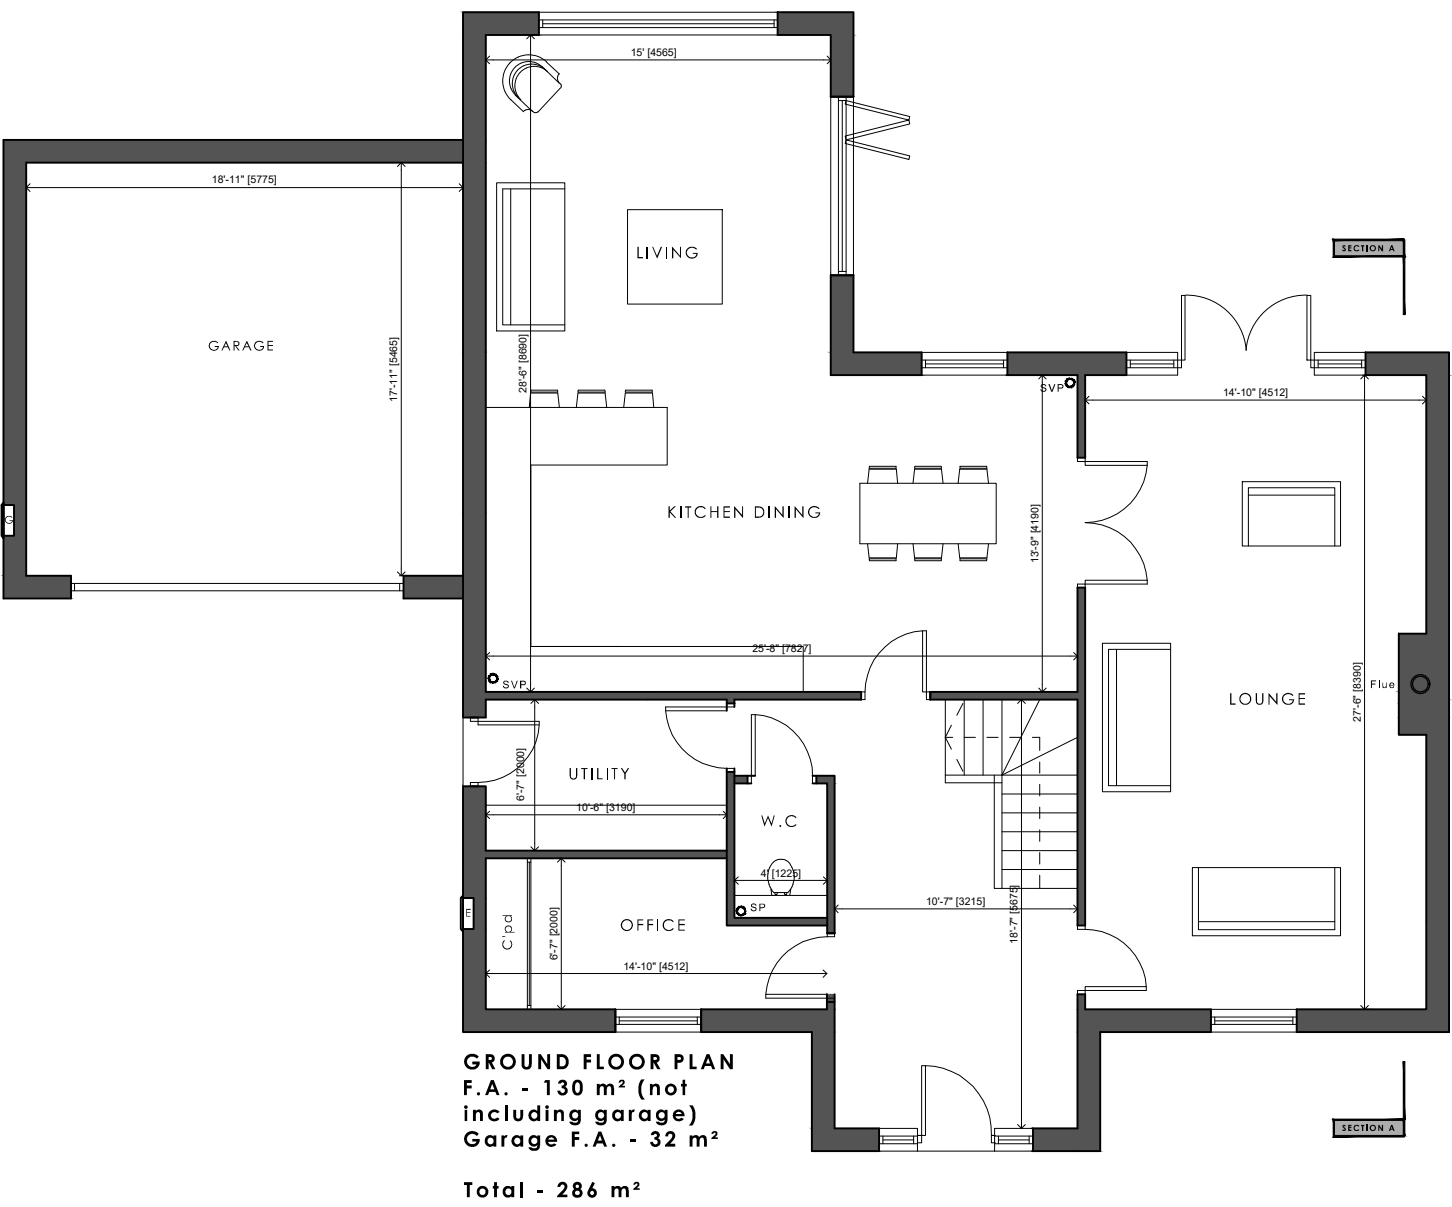


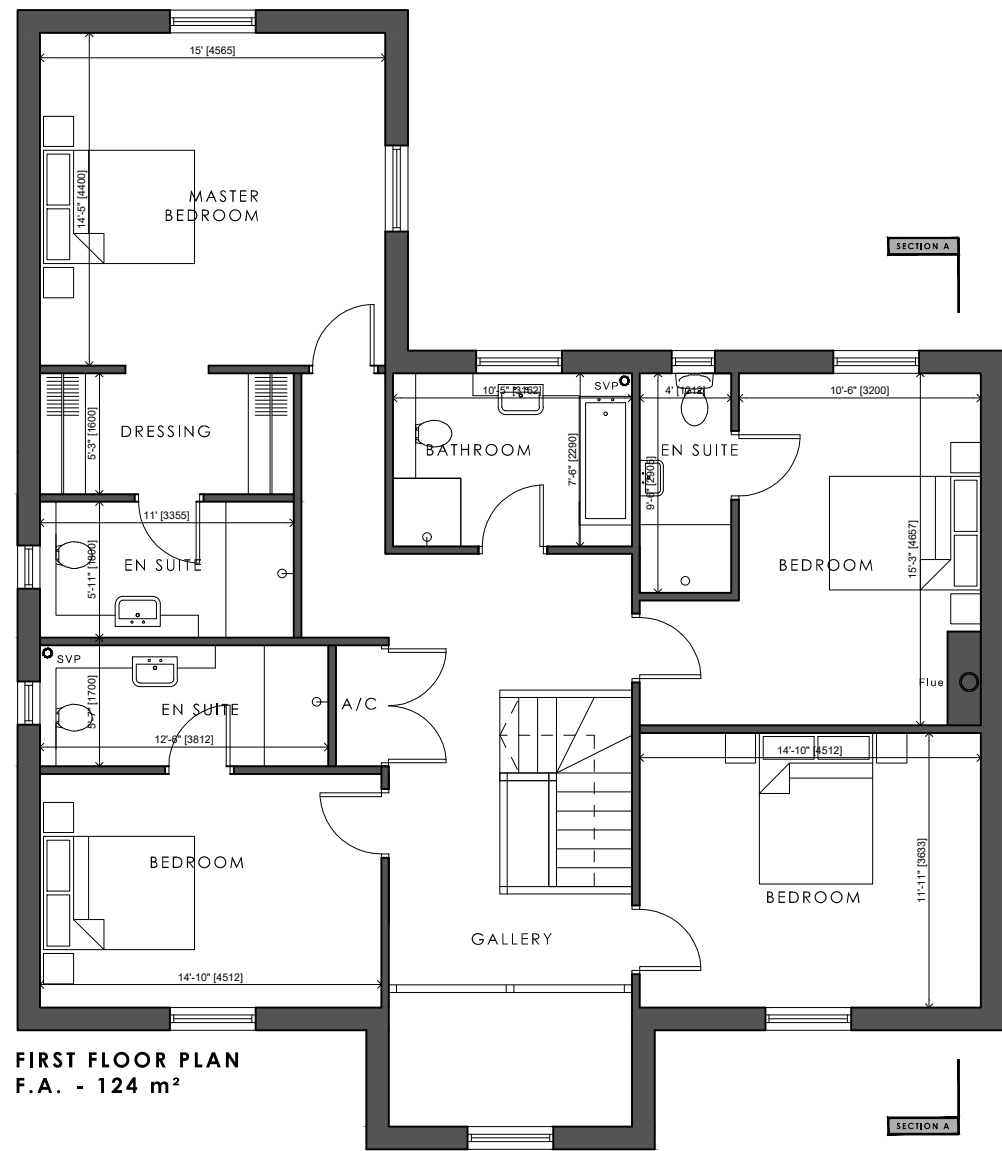

BUILDING MATERIAL NOTES (all choices to be confirmed)	
EXTERNAL WALLS	Red Facing Brick (type: fbc) above DPC, stretcher bond
ROOF	Slate (type: fbc)
WINDOWS	Timber (colour: fbc) with stone cills & buff brick heads
DOORS	Timber Composite (colour: fbc)
RAINWATER GOODS	Brett Martin Heritage system or similar (colour: black)
EAVES	Corbel brickwork with gutter on raise & fall brackets

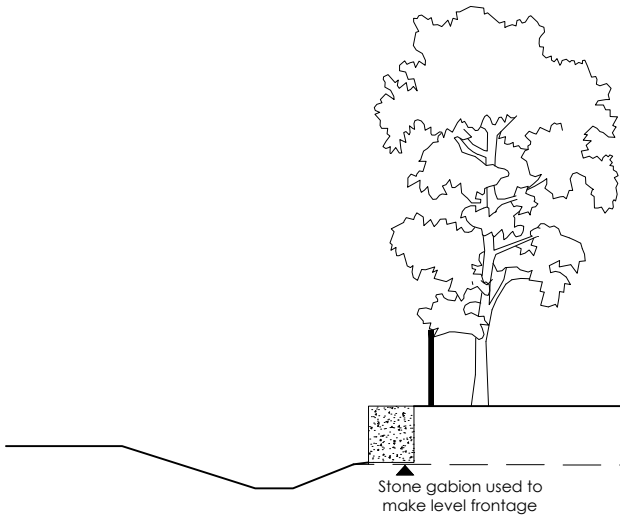

SITE SECTION

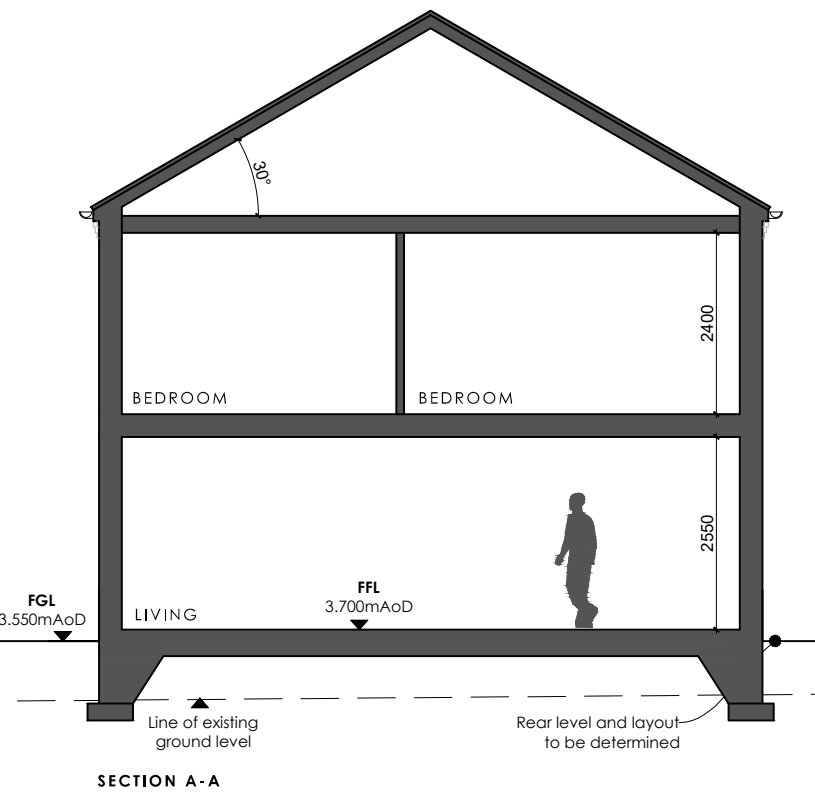

PLANNING ISSUE

- D Meter positions and SVPS noted 06/04/22
- C Revised to client comments 11/08/21
- B Revised to client comments 09/08/21
- A Revised to client comments 02/06/21

DRAWING ISSUES AND REVISIONS

Linco Design Consultancy | 12 Vickers Lane | Louth
Lincolnshire | LN11 9PJ
T | 01507 611155 E | admin@lincsdesignconsultancy.co.uk



PROJECT | Residential Development,
Seagate Road,
Long Sutton,
Lincolnshire

DATE | May 2021

TITLE | Plot 2, Plans, Elevations,
& Section

SCALE | 1:100

ORIGINAL SIZE | A2 (Landscape)

DRAWING NUMBER | ldc-3598-PL-02 D

This drawing is the copyright of Linco Design Consultancy and must not be reproduced without written consent. The contractor is responsible for taking and checking all dimensions on site prior to commencement and reporting back to the architectural consultant any discrepancies. All materials specified on this drawing are to be used in strict accordance with manufacturers written instructions and current codes of practice.

All Details and Specification on this drawing and in relation to this specific project should be adhered to. If any deviations occur the contractor / client should inform Linco Design Consultancy immediately as we cannot be held responsible for errors resulting from undeclared detail and specification changes