


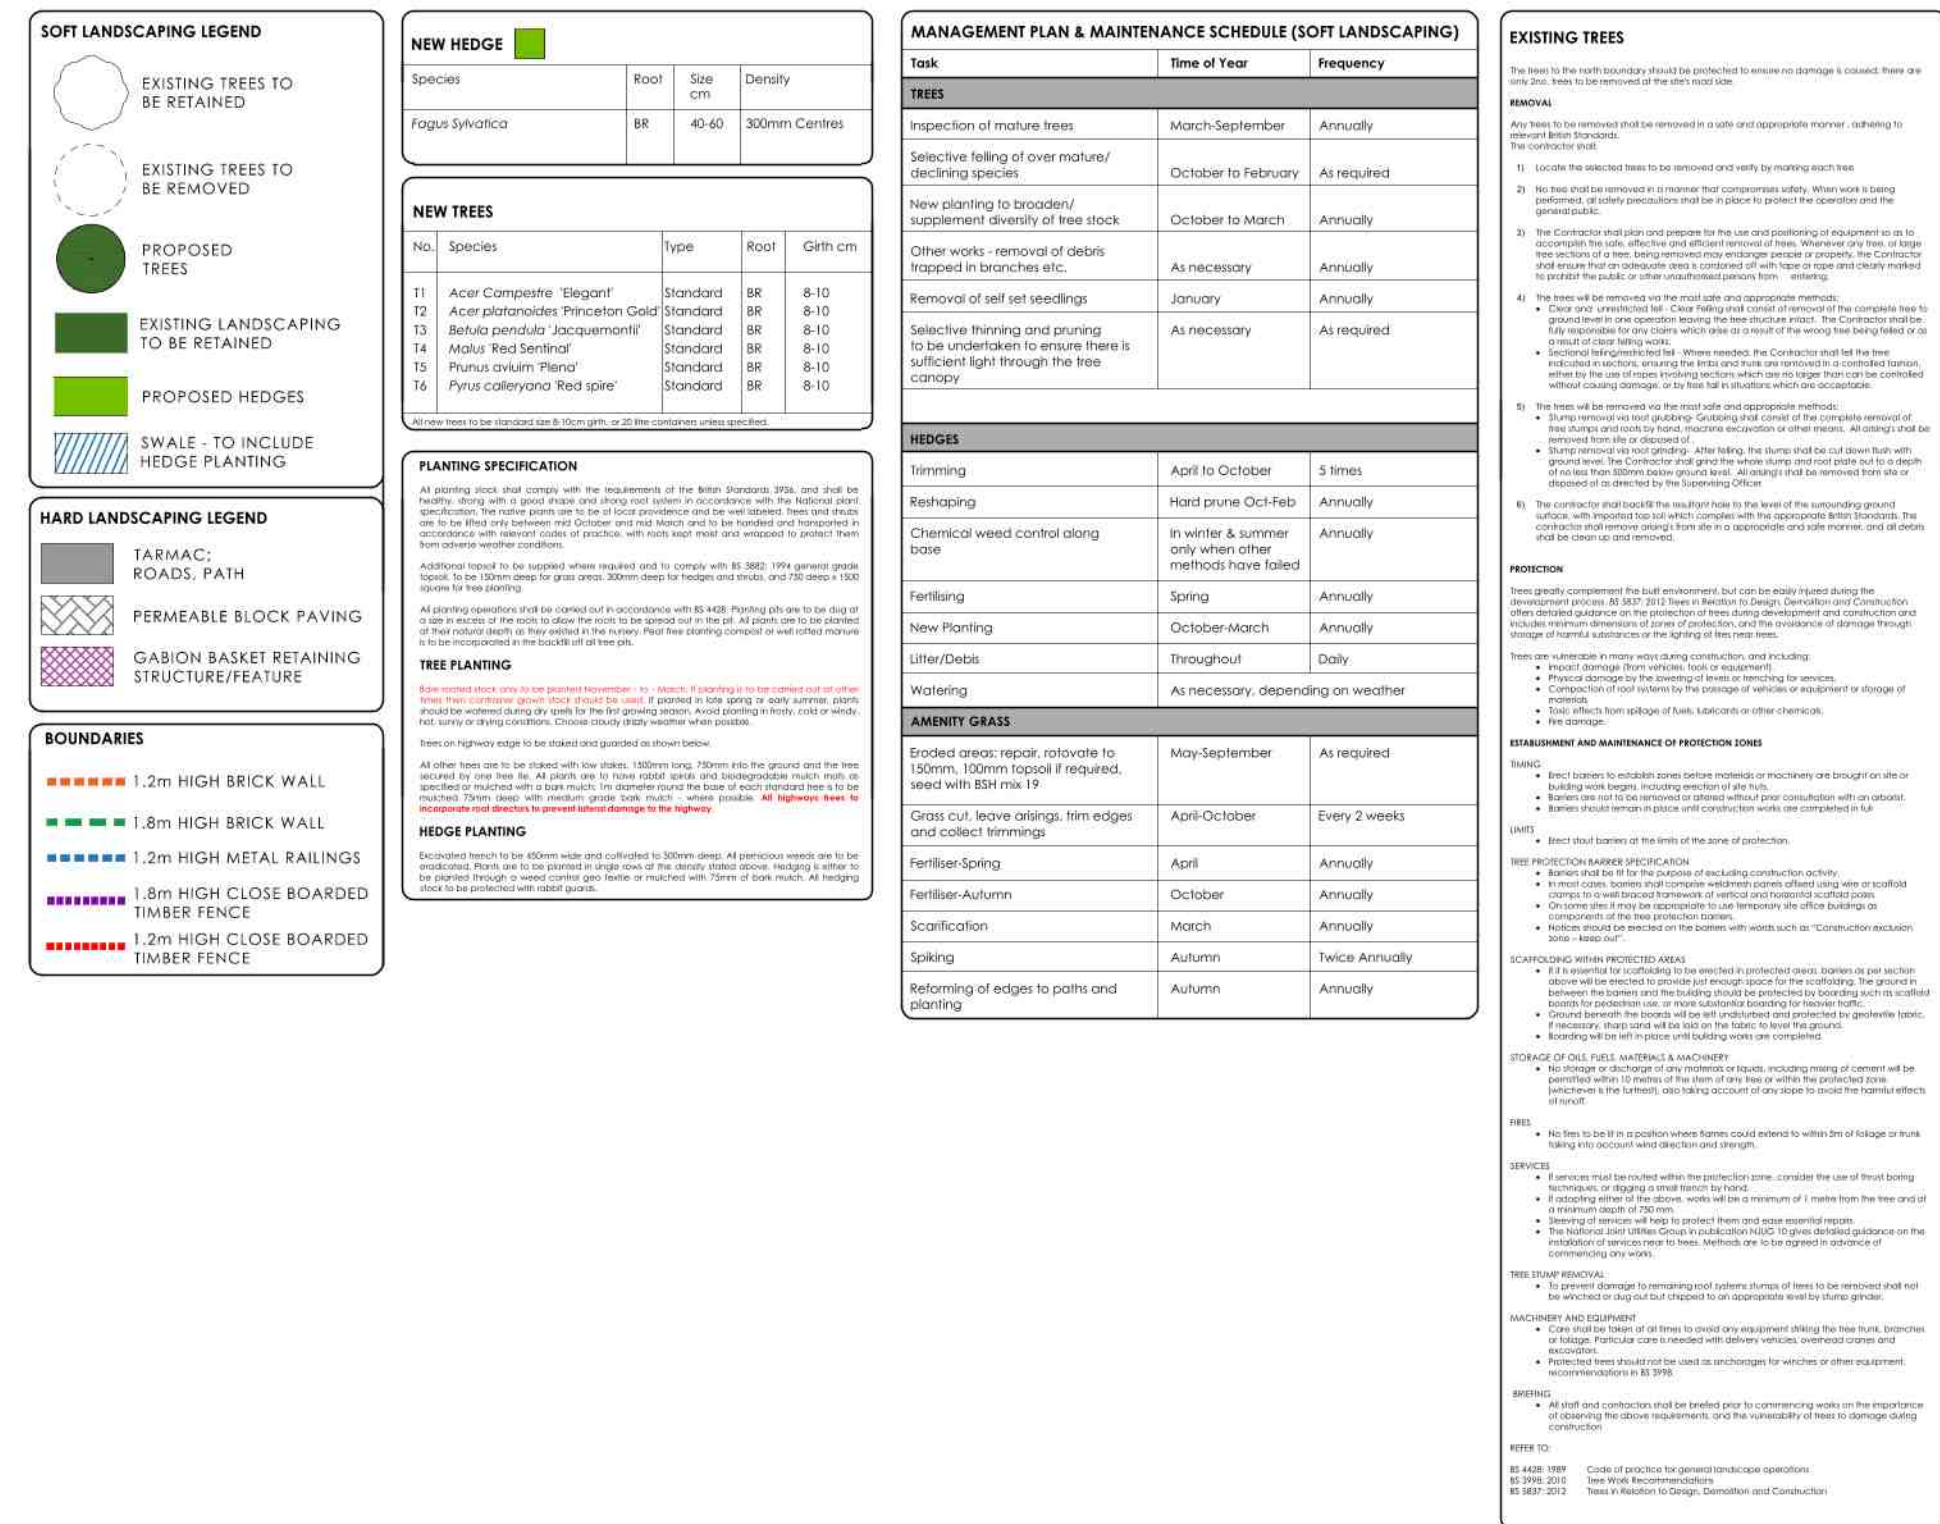

This drawing is the copyright of **Linec Design Consultancy** and must not be reproduced without written consent. The contractor is responsible for taking and checking all dimensions on the site prior to commencement and reporting back to the architectural consultant. All materials specified on this drawing are to be used in strict accordance with manufacturers written instructions and current codes of practice.

All Details and Specification on this drawing and in relation to this specific project should be adhered to. If any deviations occur the Contractor / client should inform **Linec Design Consultancy** immediately as we cannot be held responsible for errors resulting from undeclared detail and specification changes.