


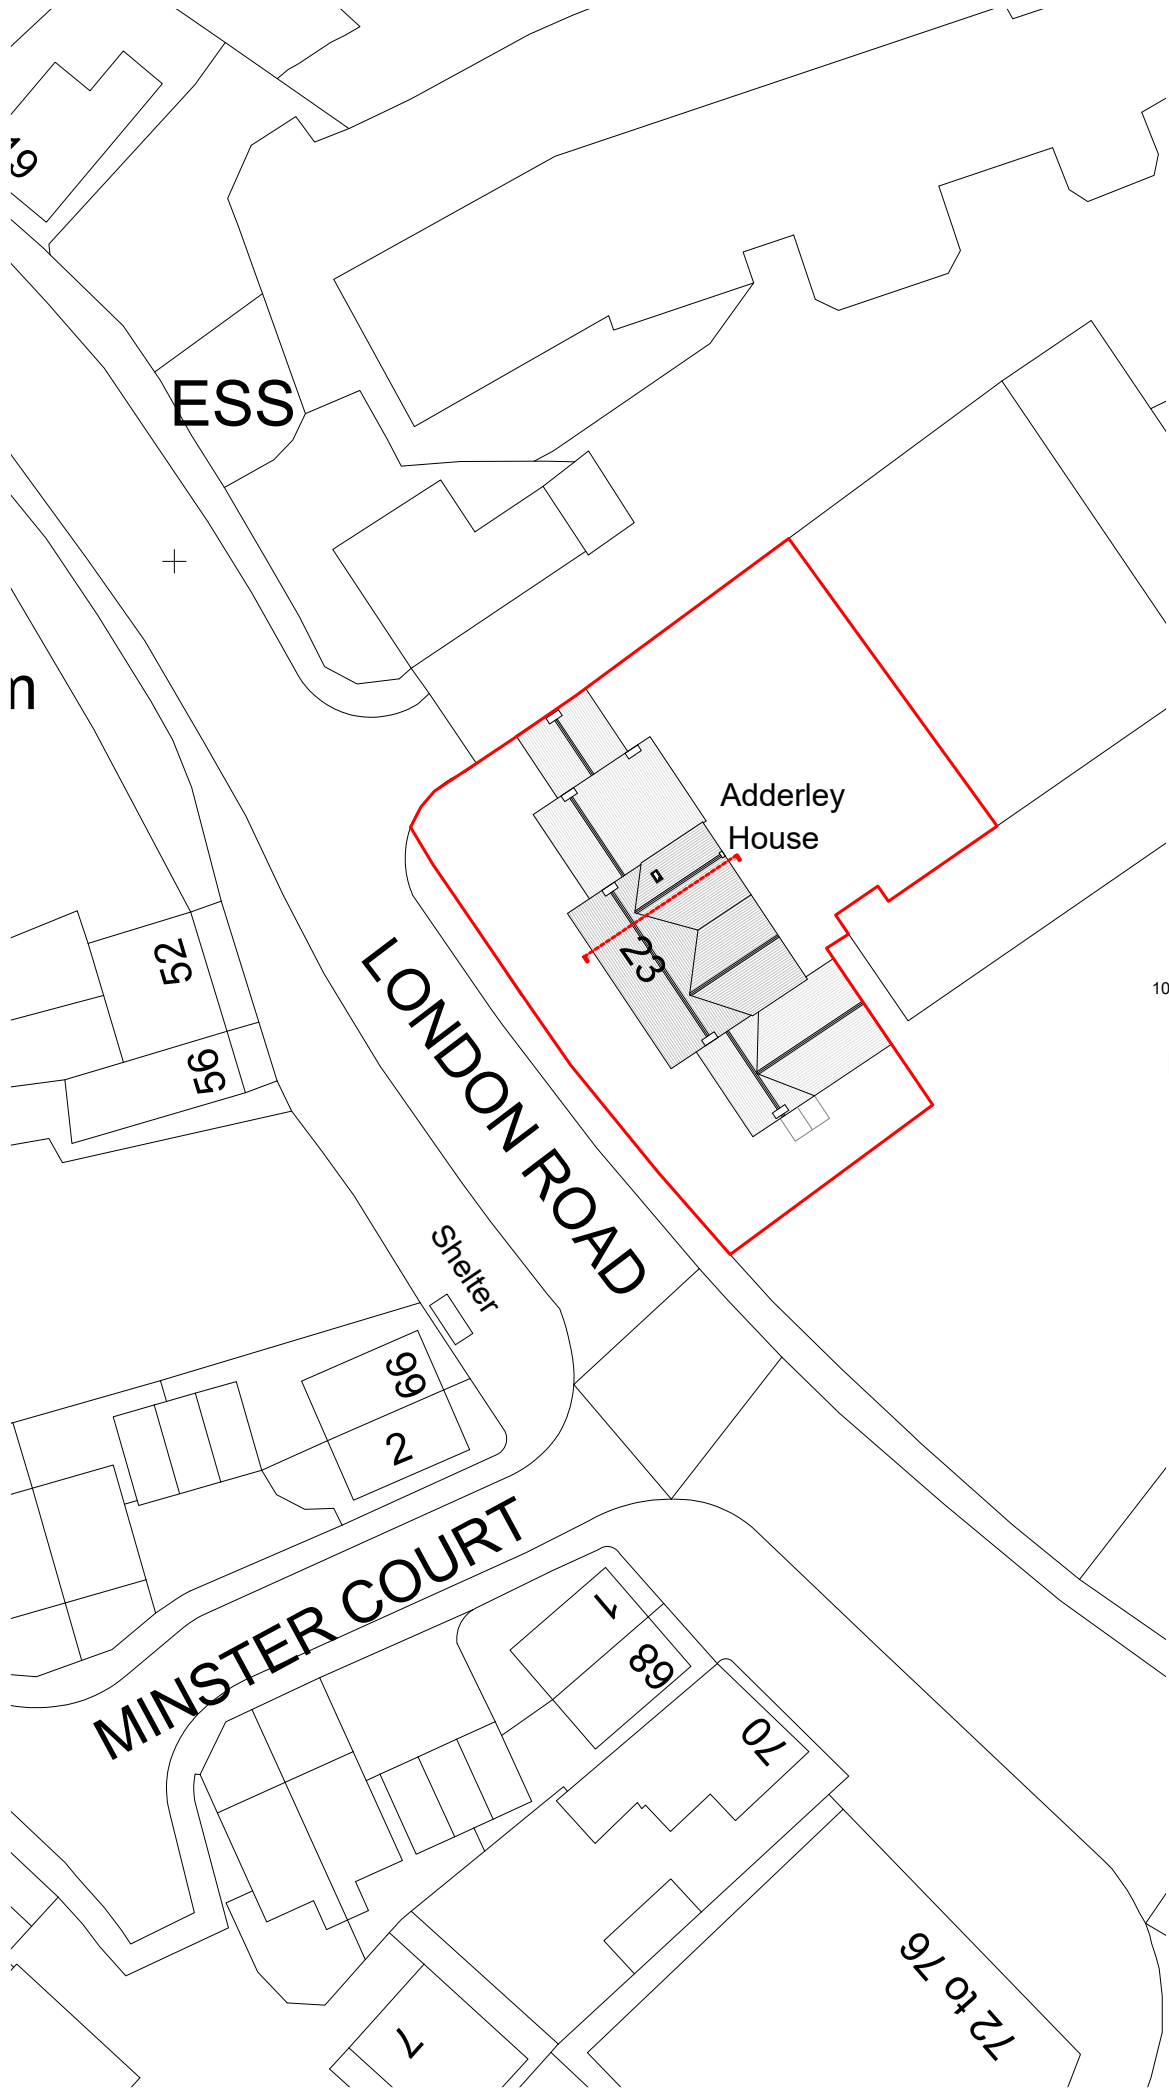

10m 0 10m
BLOCK PLAN @ 1:500



	
JOB TITLE : Adderley House, 23 London Road, Spalding, PE12 9EA	
DWG TITLE : Block Plan	
DWG. NO. : 264-06	
SCALE : As shown @ A4 Do not scale from drawing	
DATE : 17/04/2020	
© CLAYTON ARCHITECTURE LIMITED. Tel: 01430559405 E: jee@claytonarchitecture.co.uk	