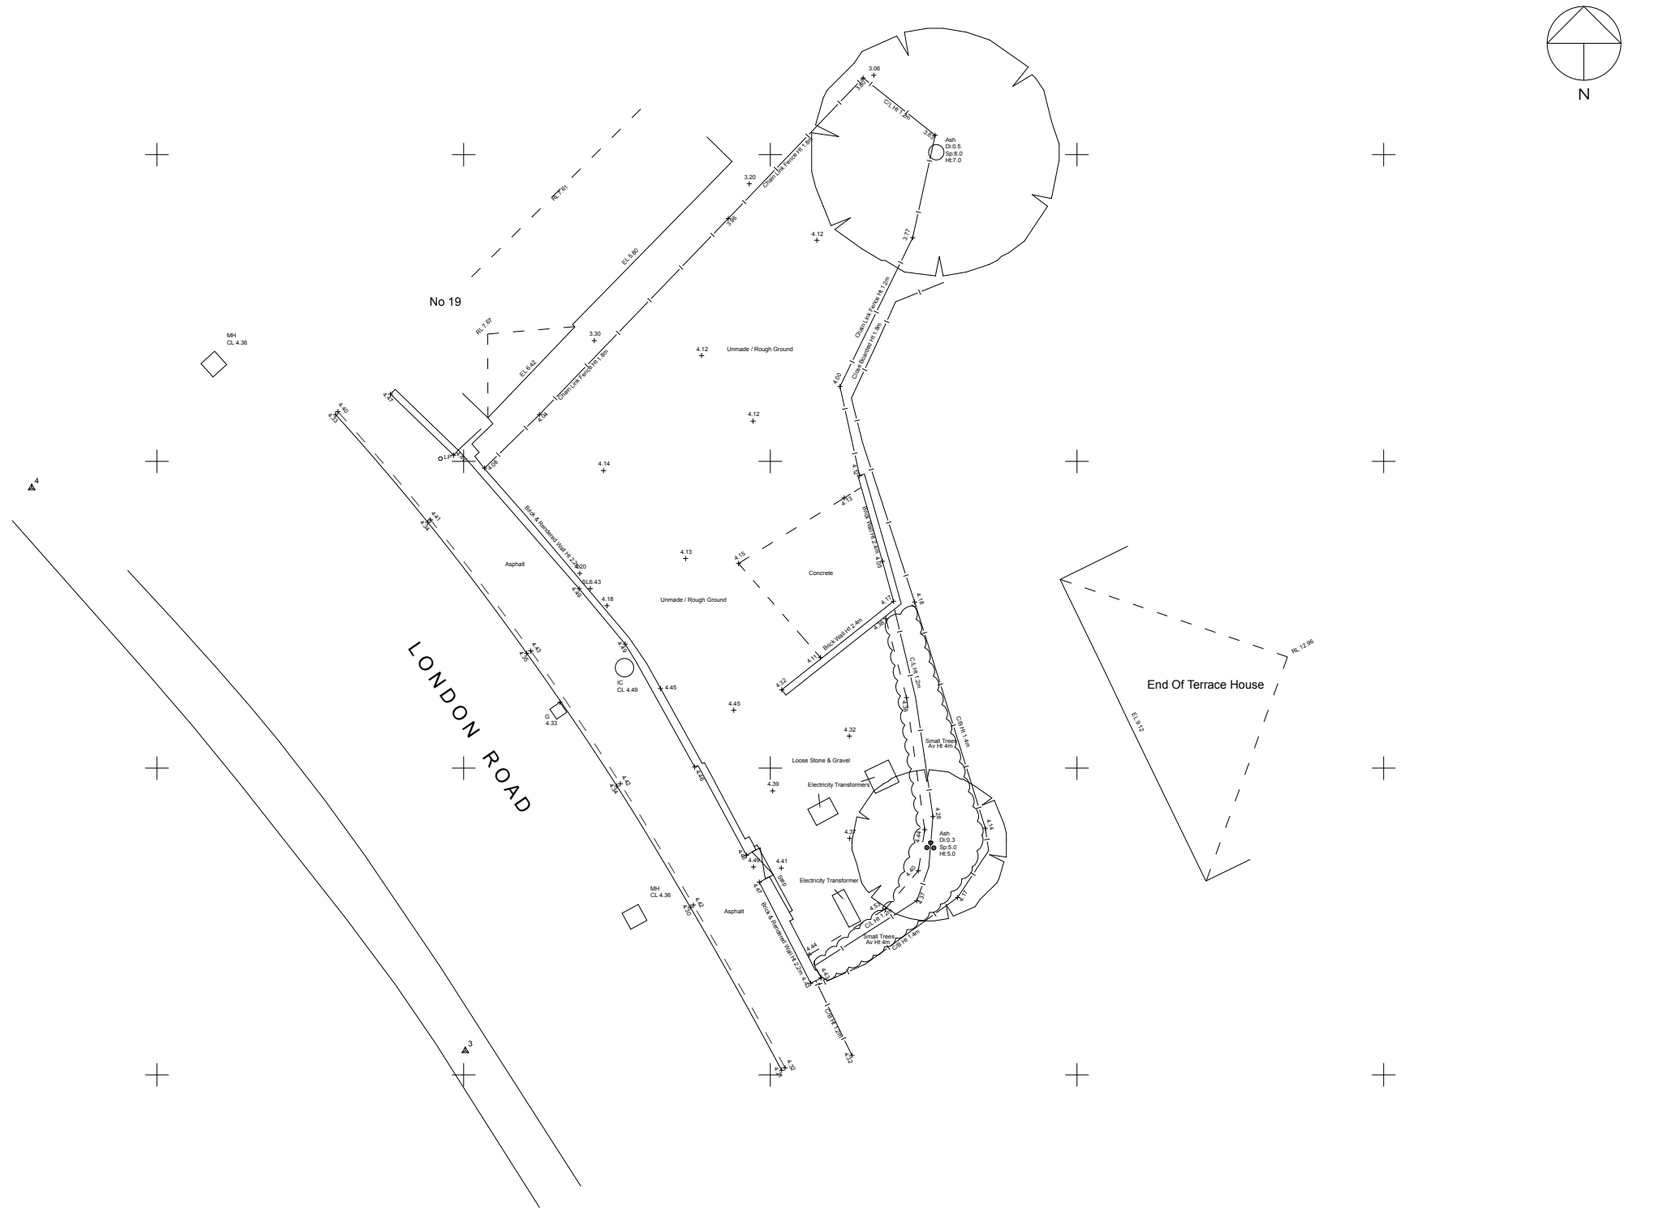


Rev.	Date	By	Description

oxfarchitects
4 Bruton Place
Clifton, Bristol
BS8 1JN
0117 9739649
www.oxf.co.uk
mail@oxf.co.uk

Job
site at
LONDON ROAD
LONG SUTTON PE12 9EA

Client

Title
SURVEY

Drawn		Date	**Aug 2017**
Checked	-	Scale	**1:200 @ A3 SIZE**

Job Number	Drawing Number	Revision
3145	**PL02**	**A**