

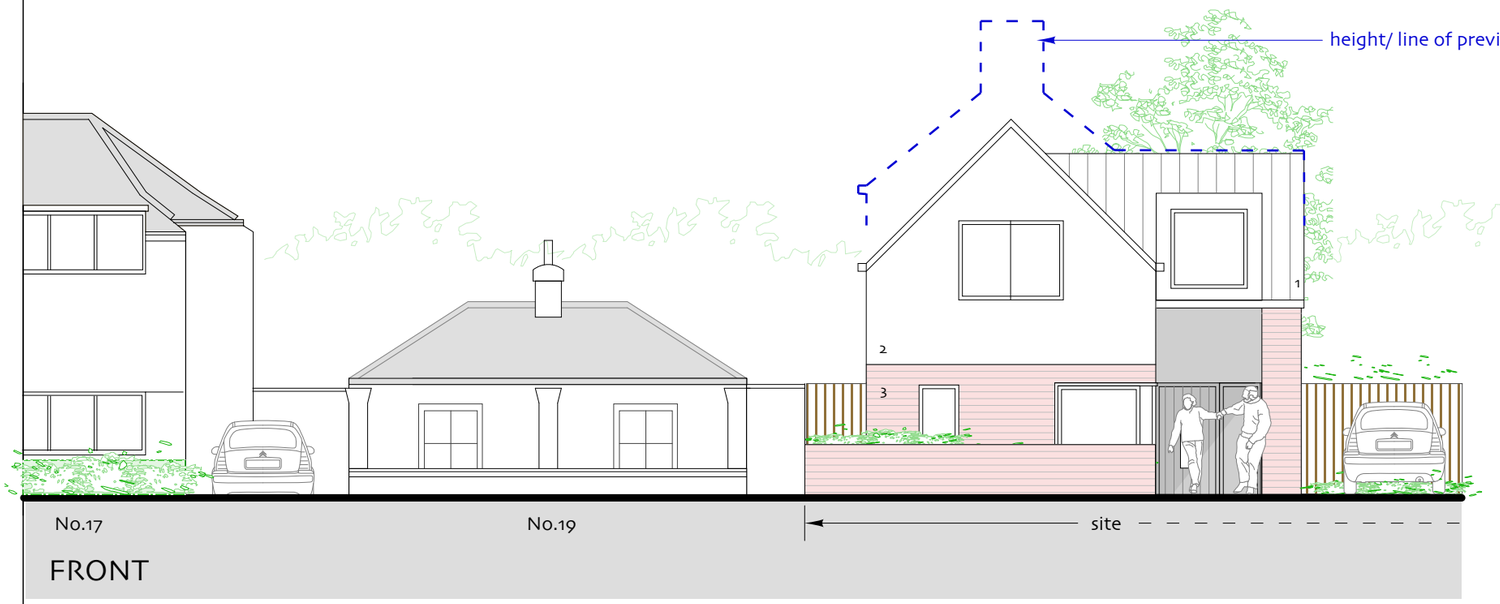



FRONT

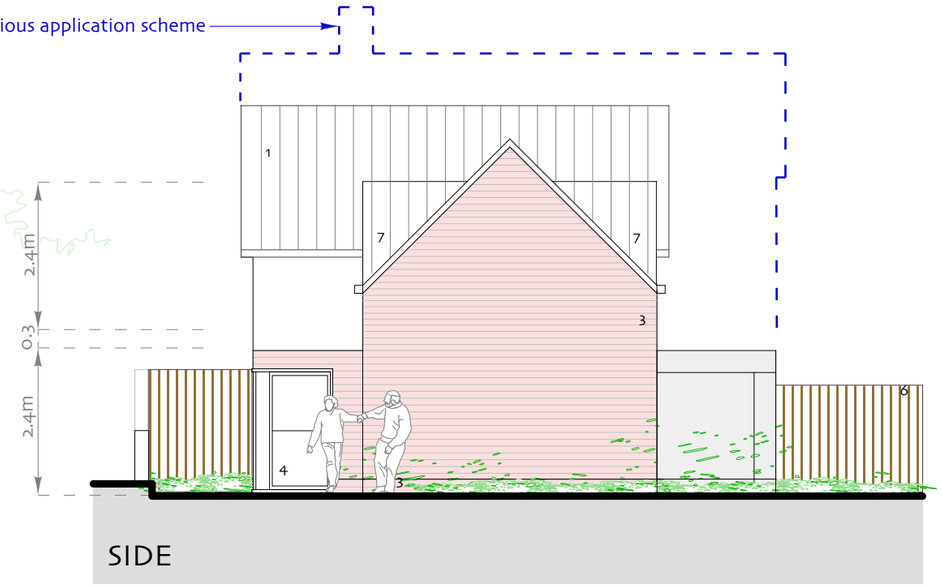

SIDE

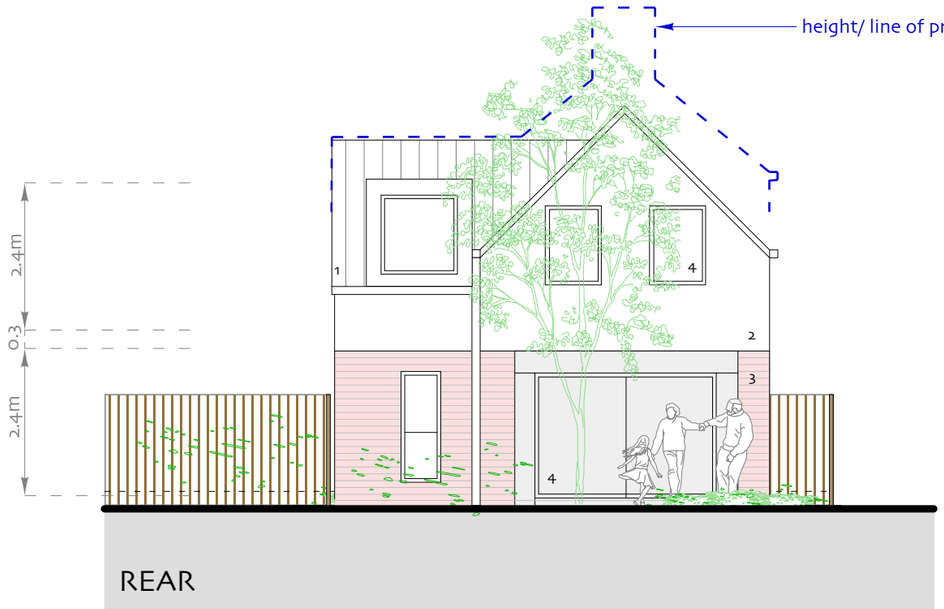

REAR

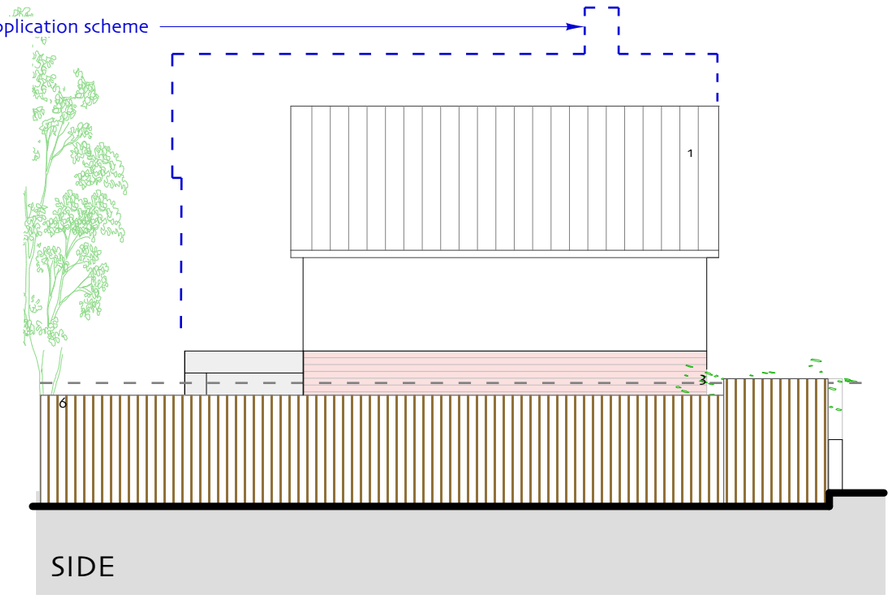


SIDE


materials key

1 eternit slate tiles
2 through colour render
3 red brick
4 double-glazed polyester powder coated aluminium windows and rear patio doors. colour : light grey
5 galvanised rainwater goods
6 1.8m timber boarded boundary fencing
7 zinc clad dormer and rear ground extension

Internal House Area: 85 sq.m

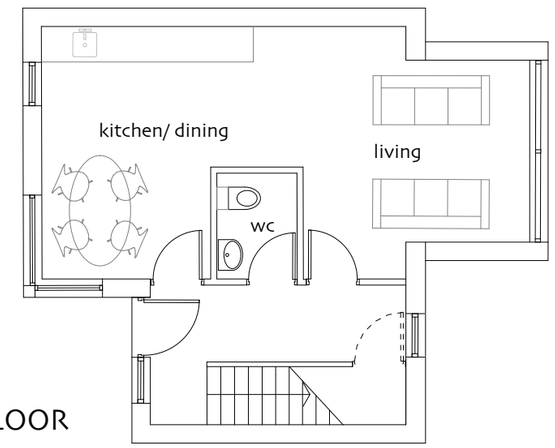

GROUND FLOOR

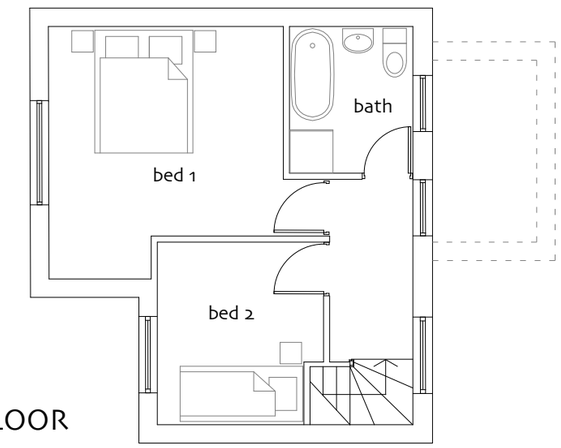

FIRST FLOOR

Rev.	Date	By	Description

oxfarchitects
4 Bruton Place
Clifton, Bristol
BS8 1JN
0117 9739649
www.oxf.co.uk
mail@oxf.co.uk

Job
site at
LONDON ROAD
LONG SUTTON PE12 9EA

Client

Title
HOUSE PLANS & ELEVATIONS

Drawn		Date	Feb 2020
Checked	-	Scale	1:100 @ A3 SIZE

Job Number	Drawing Number	Revision
3145	PL04	D