




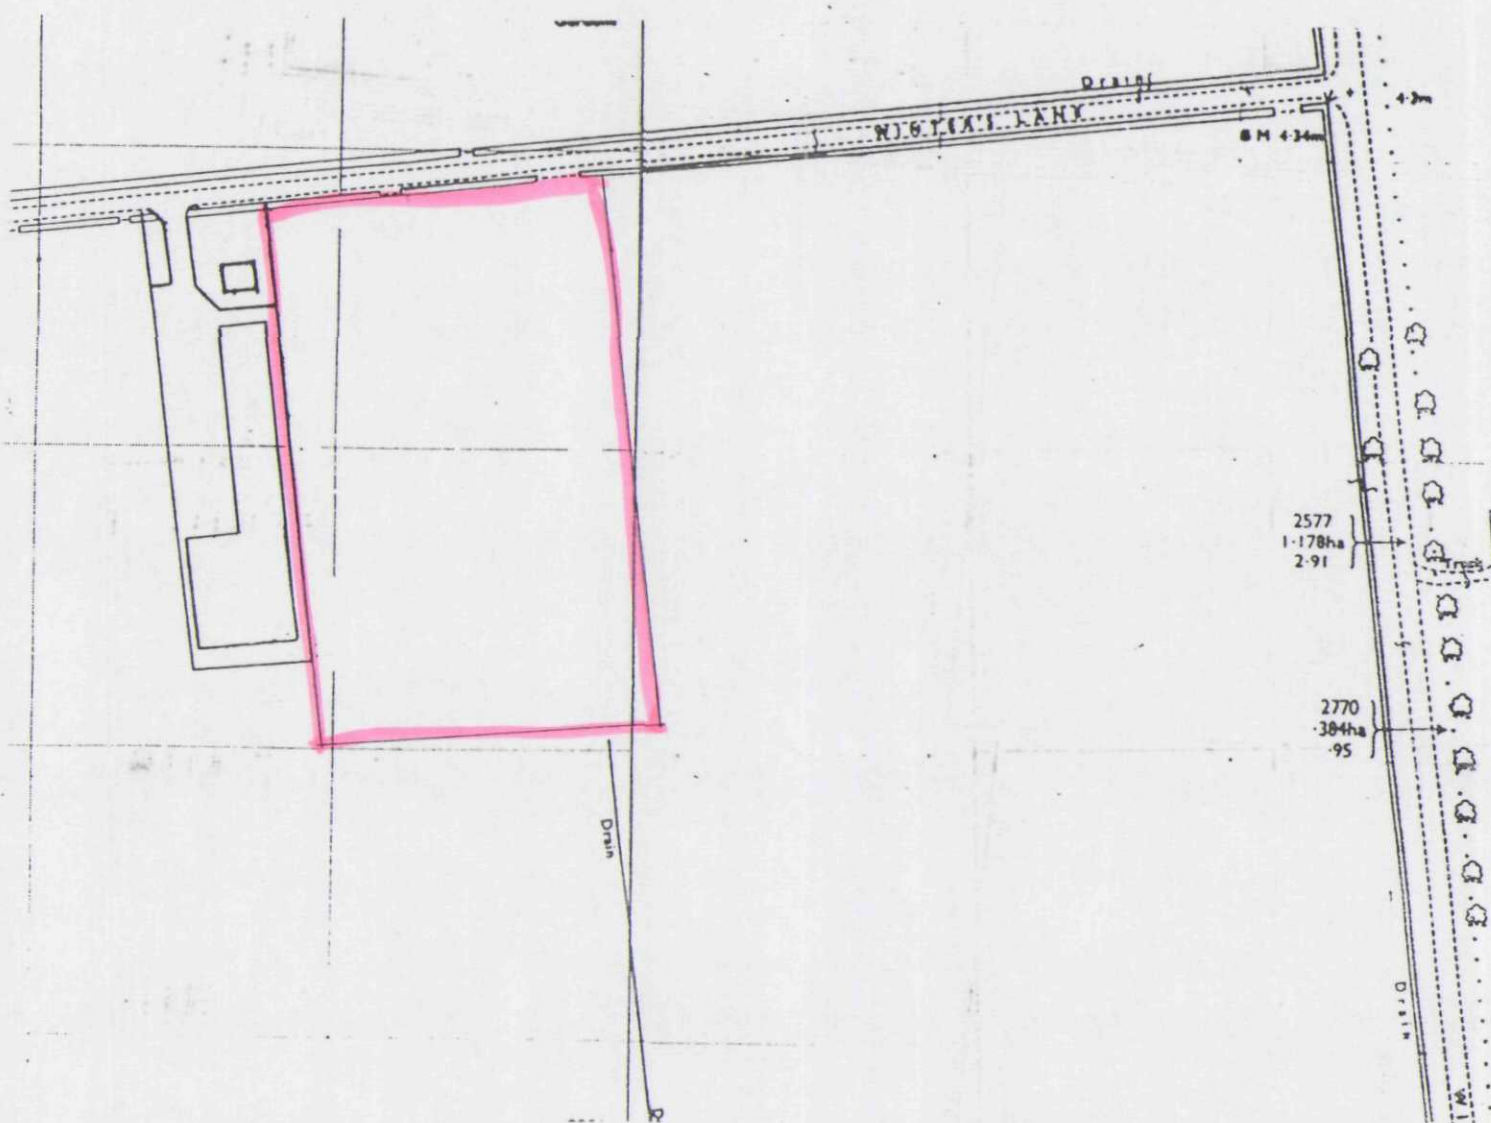

Location Plan 1:2500

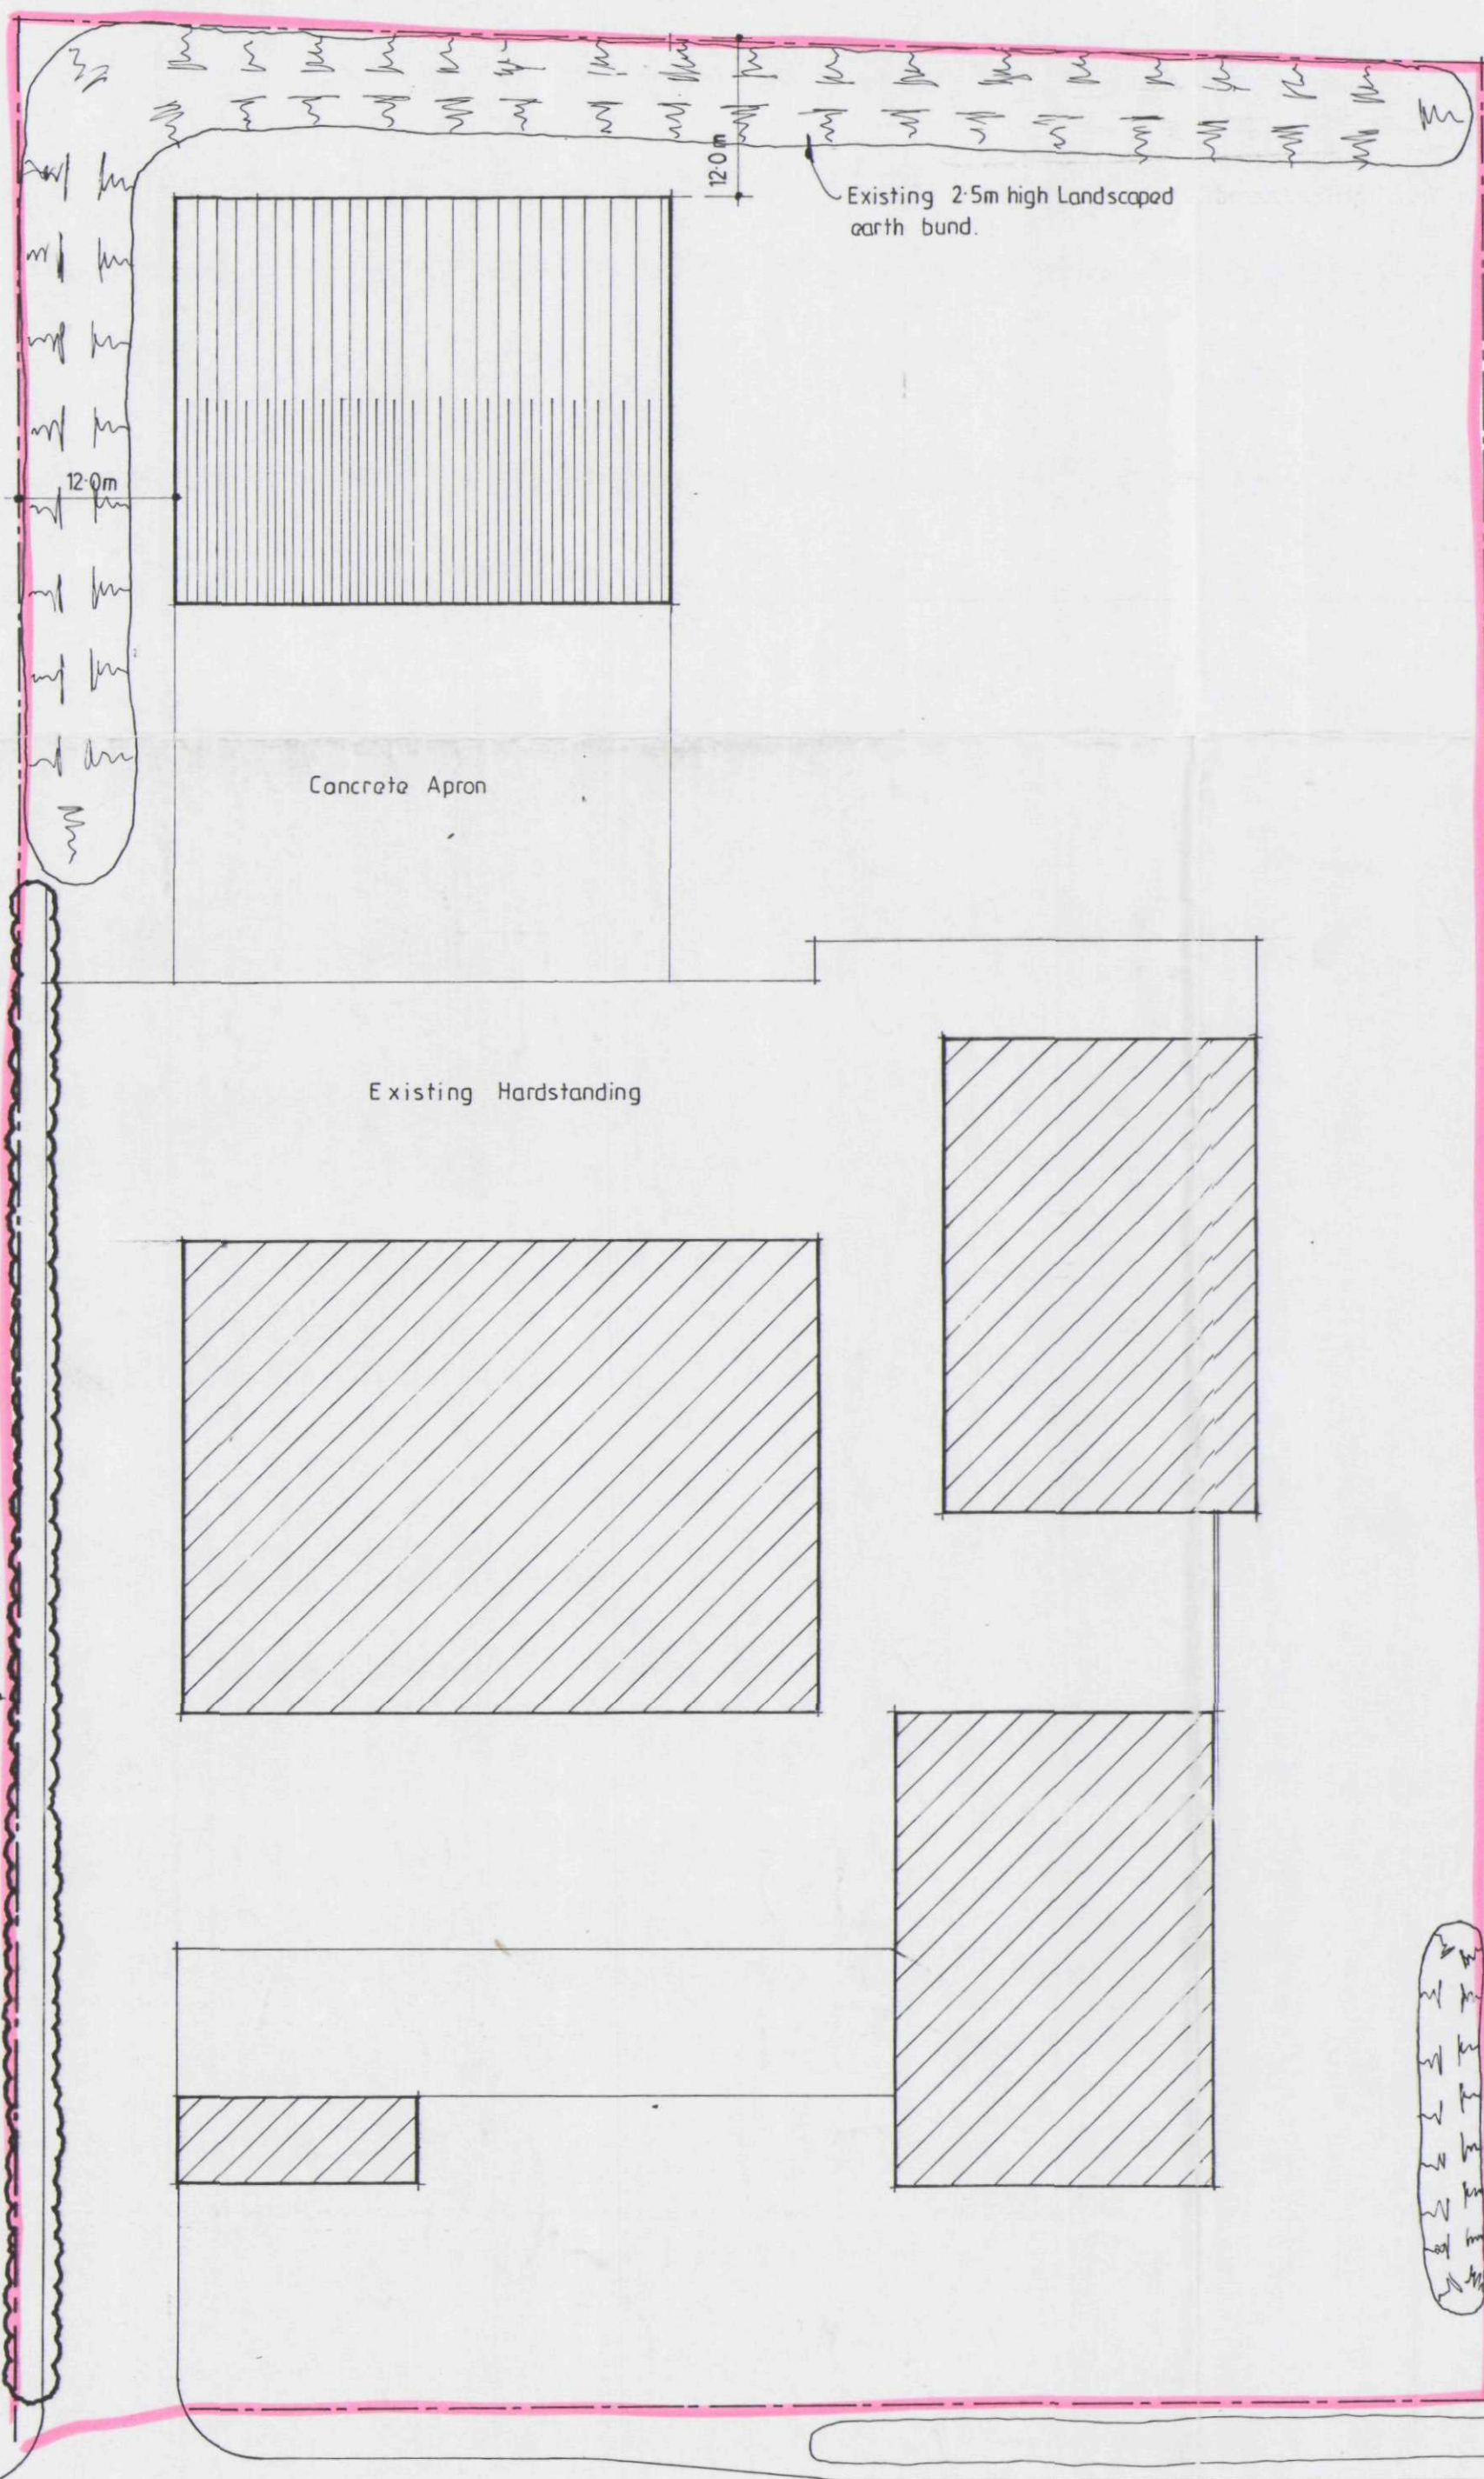

Block Plan 1:500

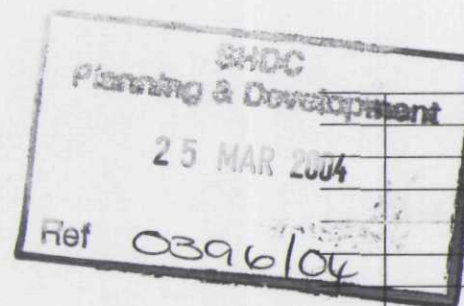

**DETERMINED  
PLAN**

|   |                   |
|---|-------------------|
| <b>G. R. MERCHANT</b><br>I. ENG AMICE FIWO<br><b>ARCHITECTURAL, STRUCTURAL<br/>AND LAND DRAINAGE<br/>CONSULTANTS</b><br>Unit 4, Wrights Mews<br>12A Park Road, Holbeach,<br>Spalding, Lincs. PE12 7EE<br>Tel: 01406 490800<br>Fax: 01406 425744<br>E-Mail: G. R. Merchant @ Merchant. FS.<br>Co. UK   |                   |
| Project<br>PROPOSED STORAGE BUILDING<br>WINTERS LANE<br>LONG SUTTON<br>SPALDING Lincs.   |                   |
| Client<br>DUNNS SEEDS (LONG SUTTON) LTD.   |                   |
| Drawing   |                   |
| Job Ref.<br>768-03   | Drawing No.<br>03 |
| Date<br>MARCH '04   | Drawn<br>J.C.     |
| Scales<br>1:500 1:2500   |                   |
| <b>DO NOT SCALE FROM THIS DRAWING</b><br><small>This drawing is copyright and may not be altered, traced, photographed or used for any other purpose other than that for which it is issued.<br/>         The General Contractor is to check all dimensions on site and report any discrepancies to the Architect.<br/>         All details shown on this drawing including foundations are based upon typical site conditions related to the area. No responsibility can be accepted for abnormal conditions which may be discovered during construction unless reported to the Architect so that design amendments may be considered. Site soil surveys are recommended in respect of foundations to establish specific site conditions before foundation work is undertaken.</small> |                   |