


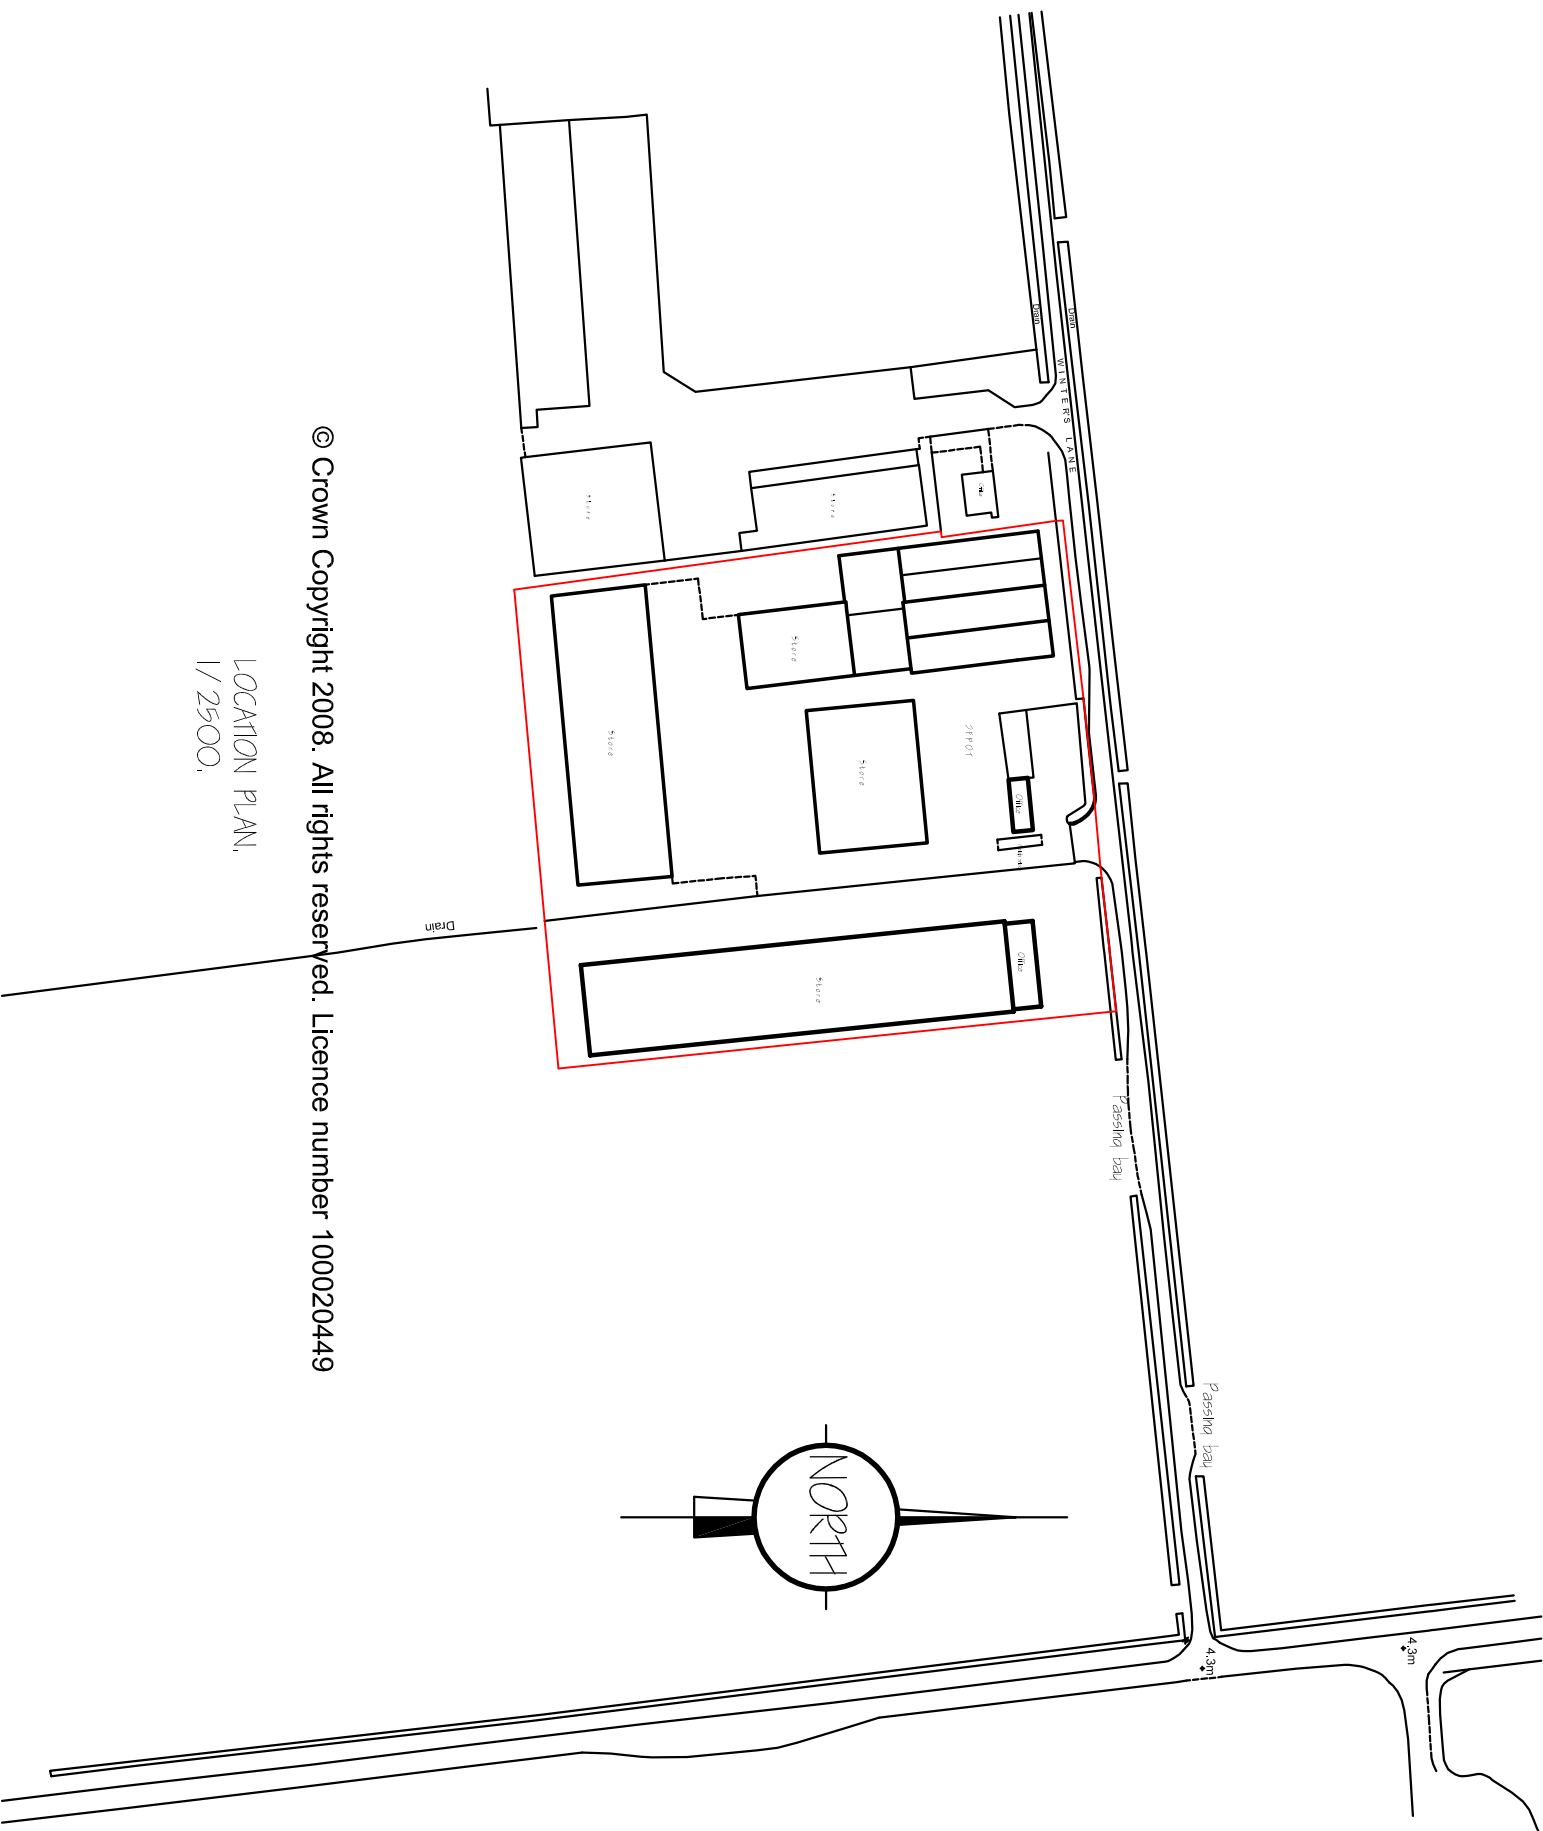

© Crown Copyright 2008. All rights reserved. Licence number 100020449

LOCATION PLAN,
1/2500.