



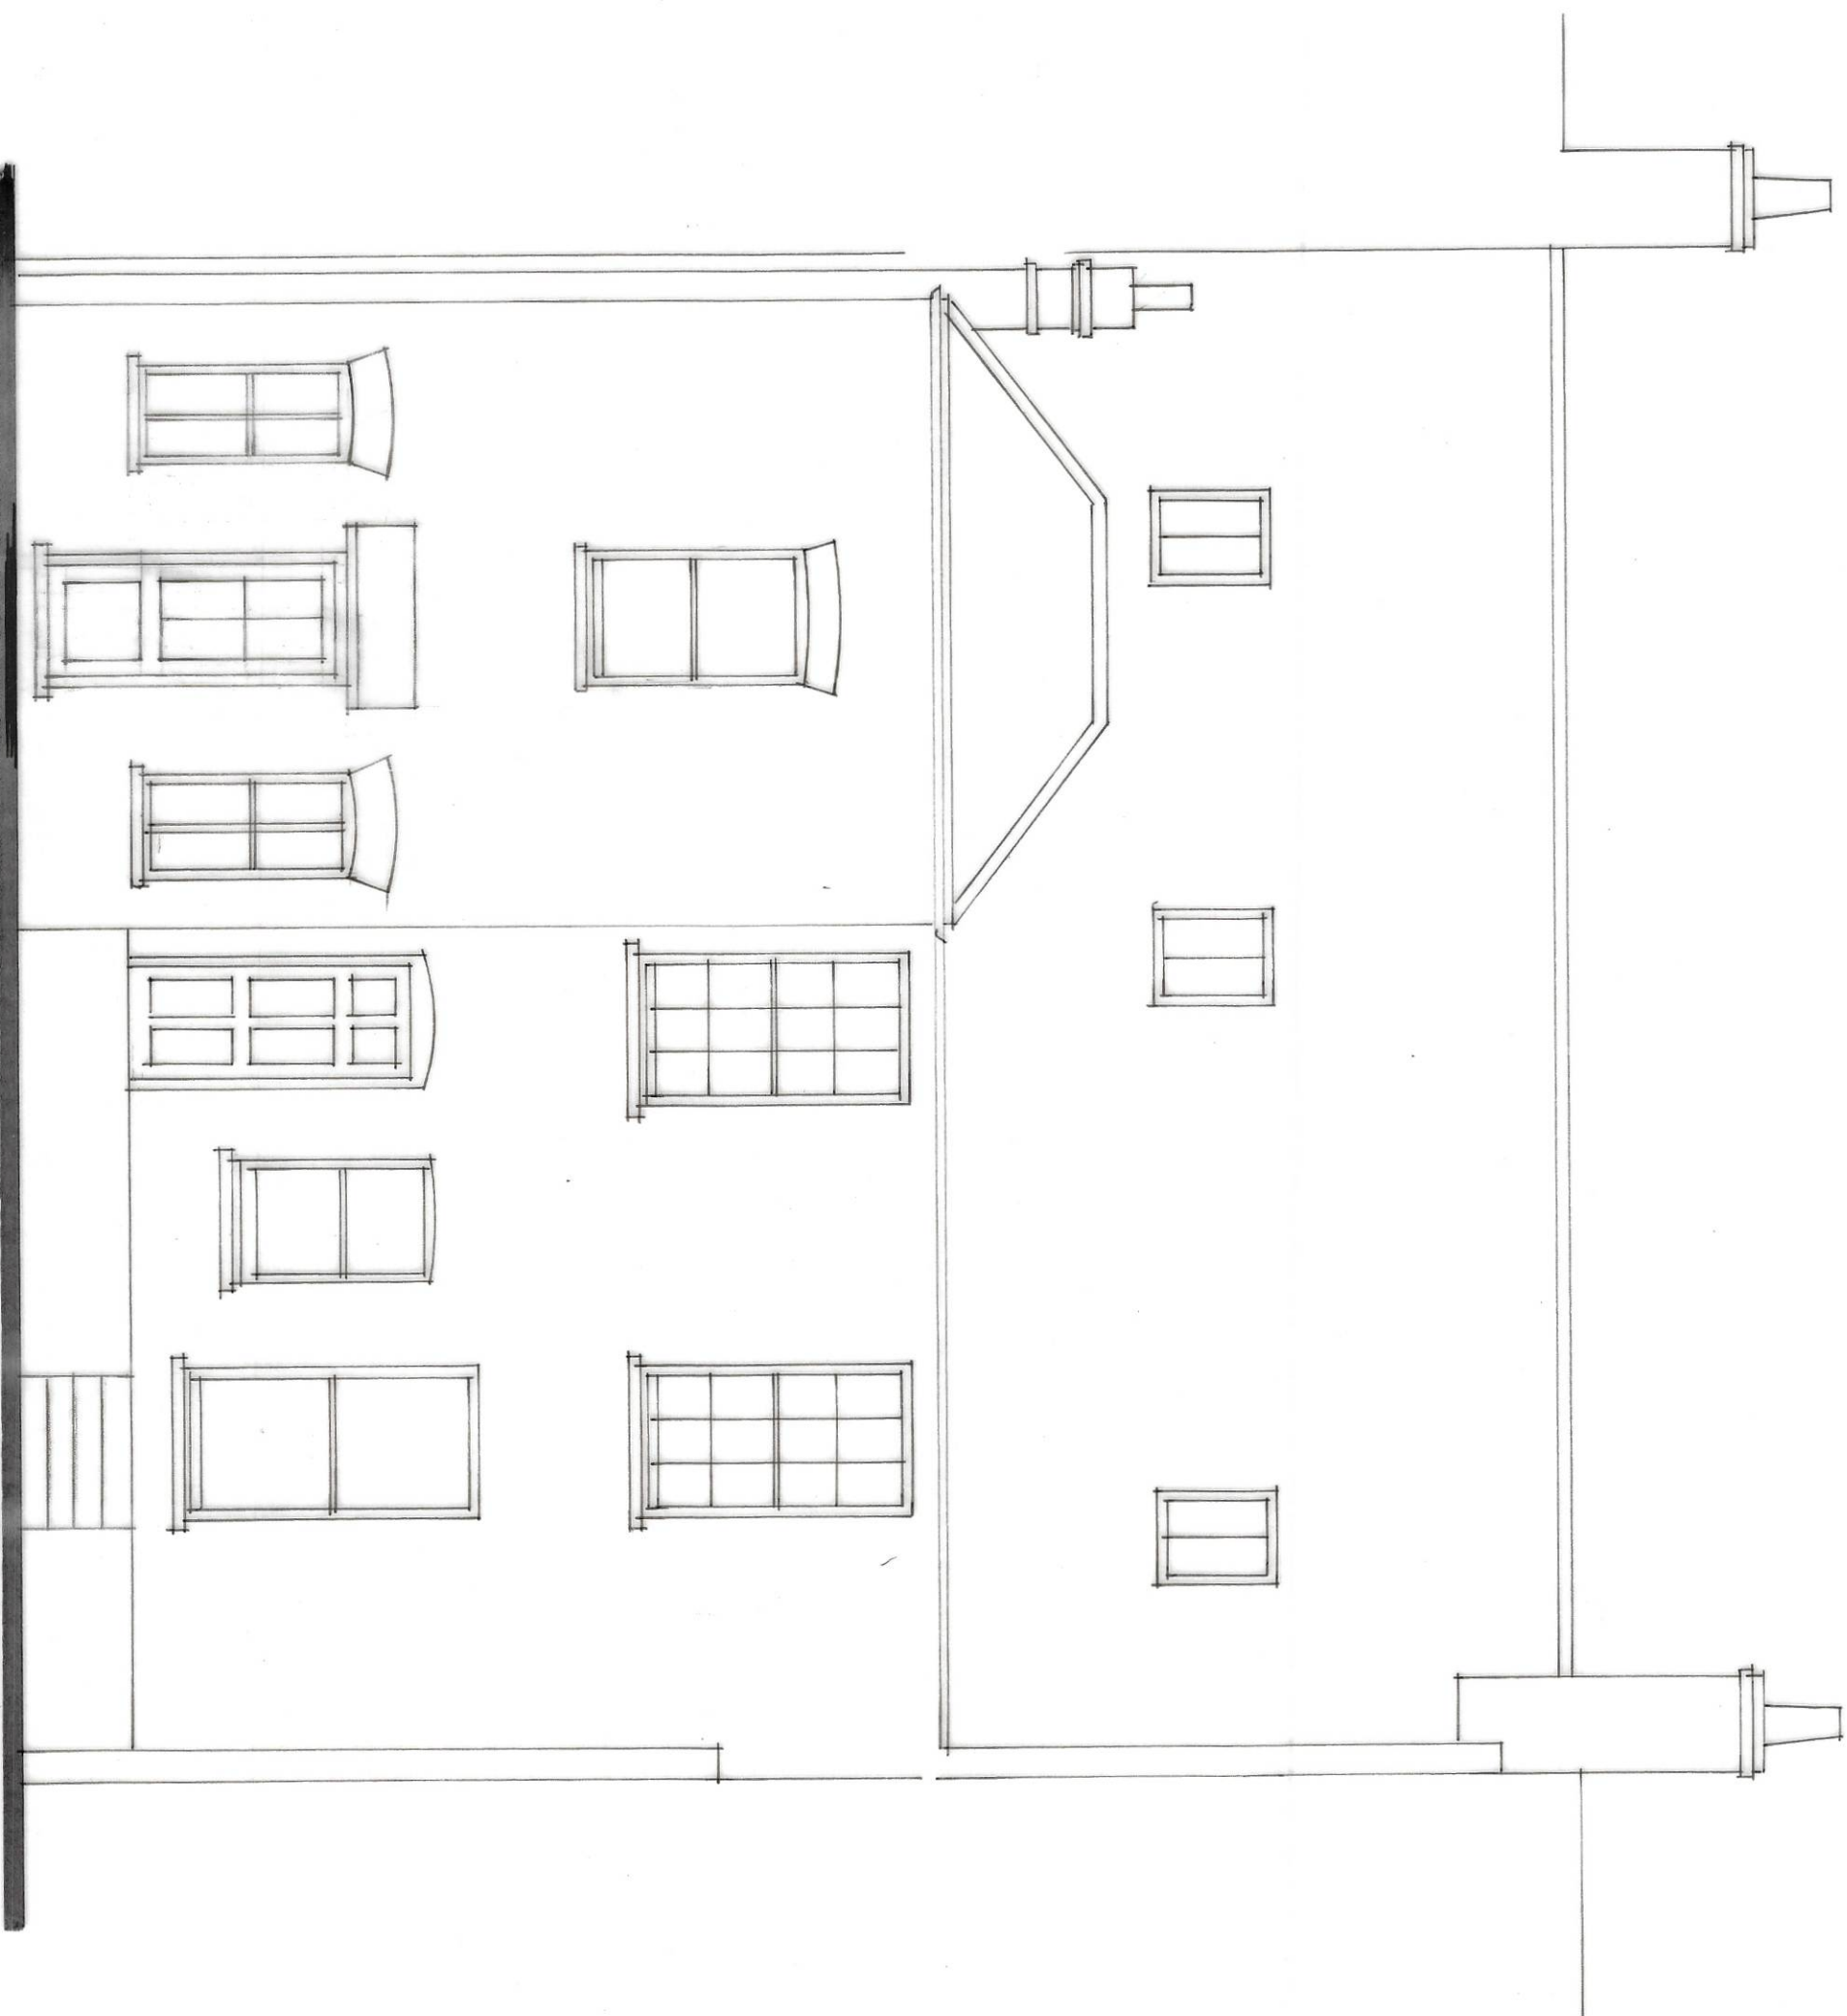

PROPOSED REAR ELEVATION

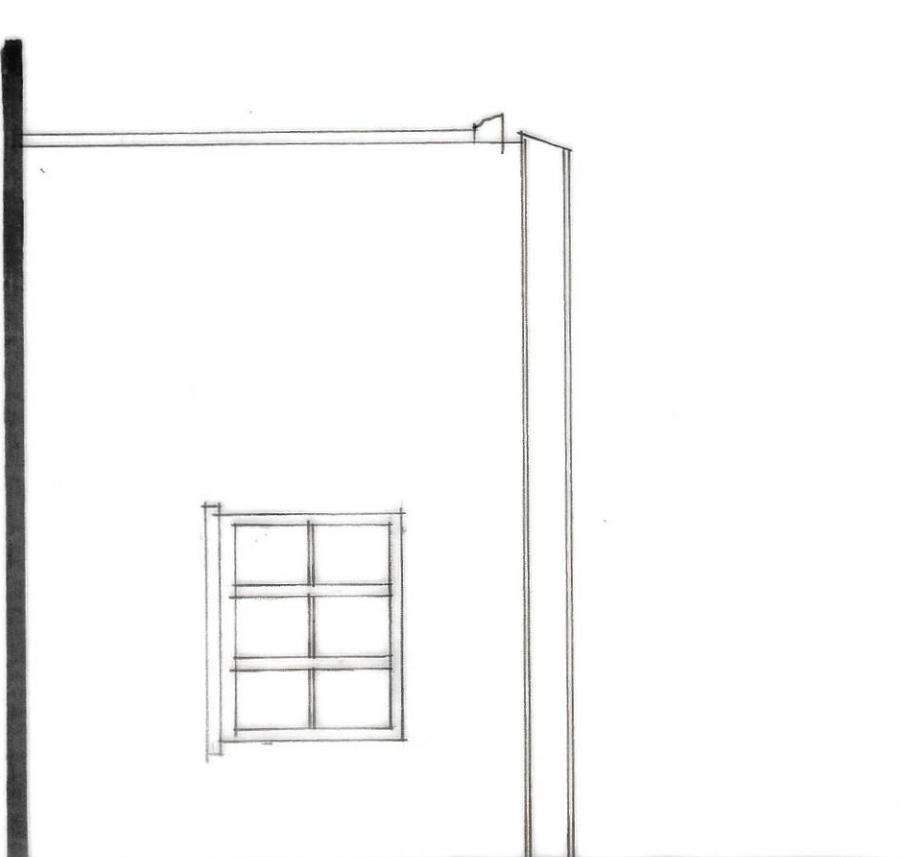

PROPOSED SIDE ELEVATION .A.

C - ALTS - 19.4.18
B - ALTS - 25.1.18
A - ALTS - 22.12.17

Status
DESIGN
CONSULTANTS IN ARCHITECTURE & PLANNING

PROPOSED ALTERATIONS AT
15 HIGH STREET, LONG
SUTTON

MRS. S. THOMAS.

ELEVATIONS AS PROPOSED

1:50 SD17-046/2

DEC-17 B.GILHAM.

2 Edinburgh Walk, Holbeach,
Spalding, Lincs. PE12 7AP
Tel: 01406 426343 Fax: 01406 430702

