

Do not scale directly from this drawing. All discrepancies are to be brought to the attention of the Practice.

The copyright to this drawing is owned by Trevor A Clay RIBA Ltd.

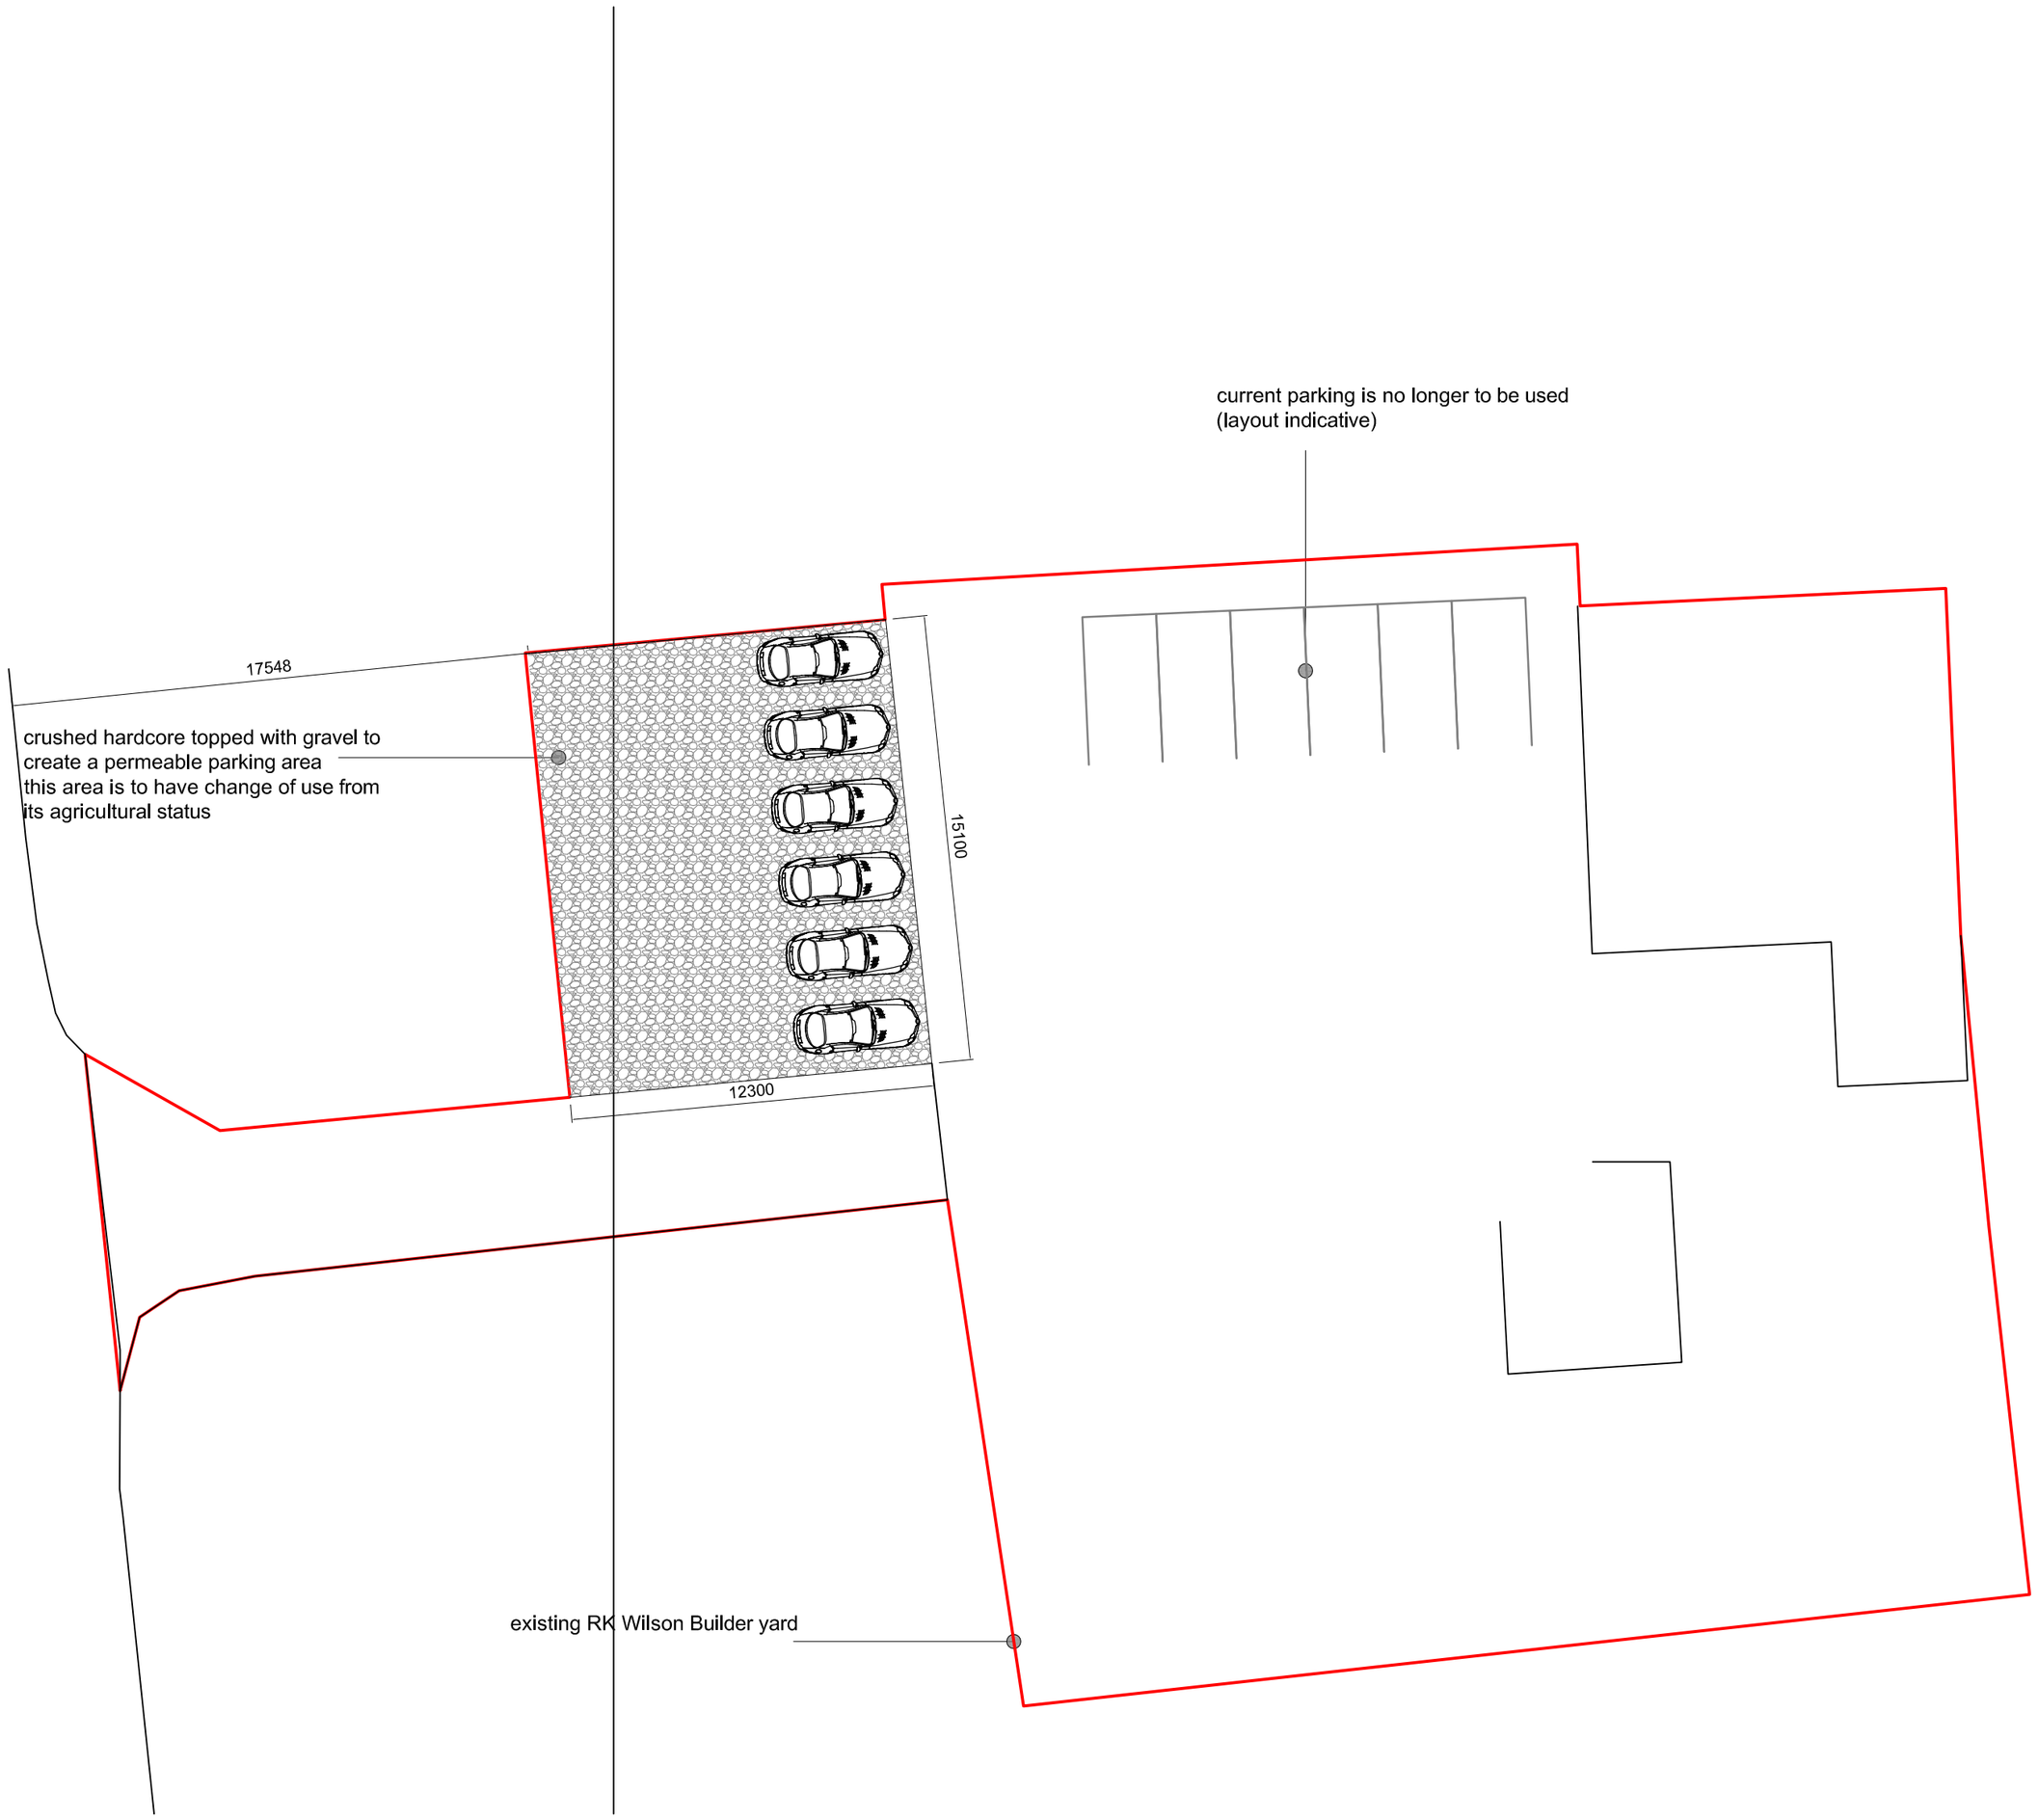

PROPOSED BLOCK PLAN

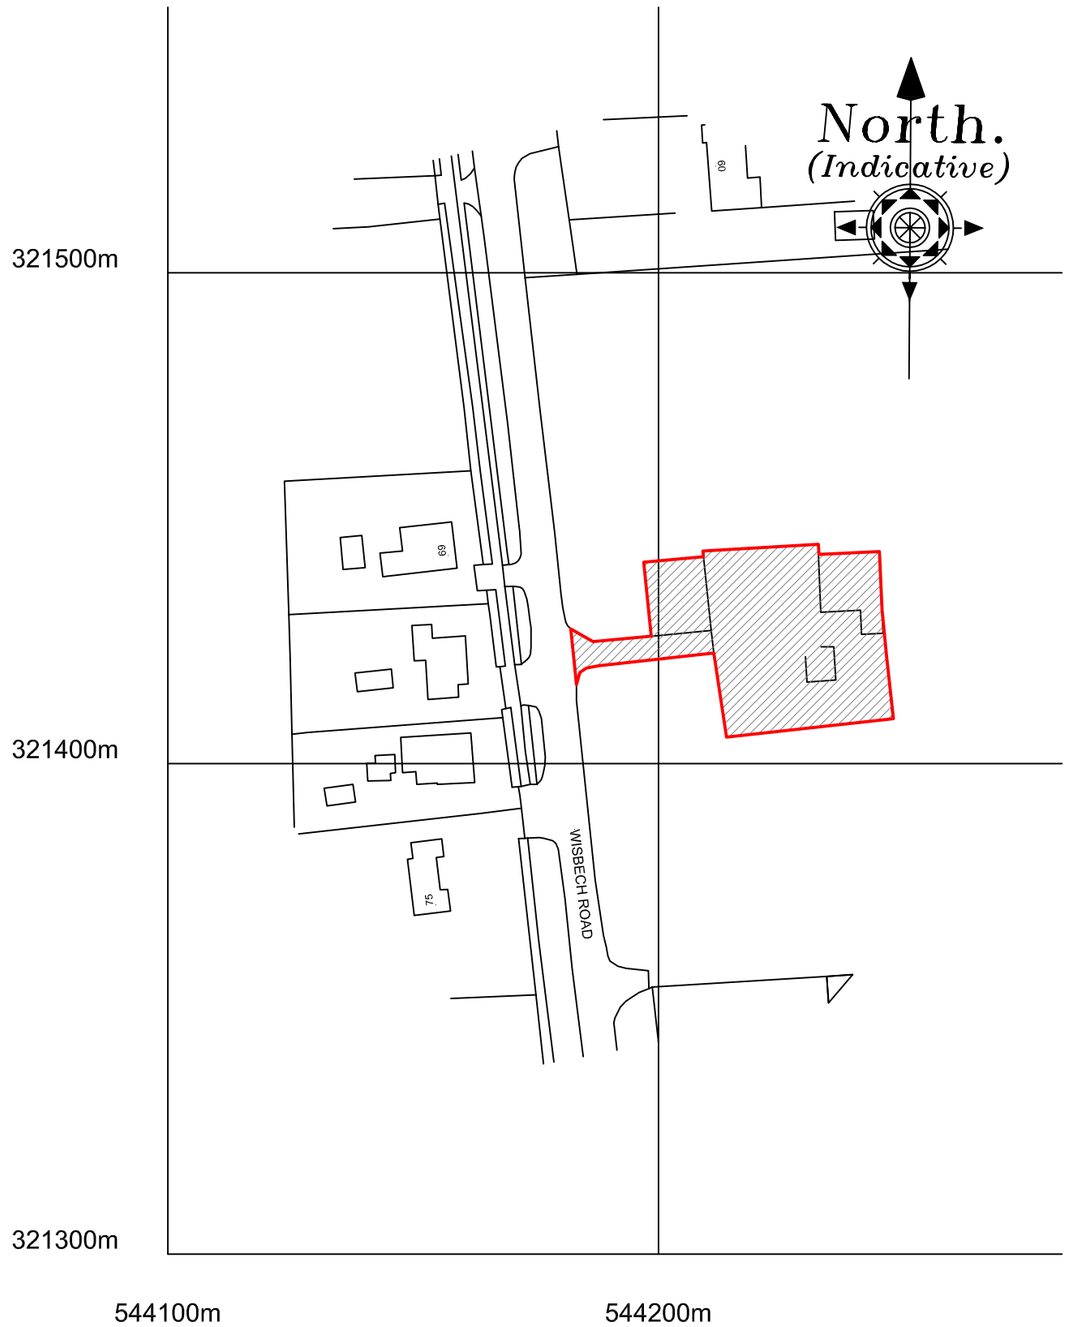

©Crown Copyright and database rights 2016 OS 100019980

PROPOSED BLOCK PLAN

Revision	Date	Drawn	Description

Client RK Wilson Builders

Project Parking Area @ RK Wilson Builders Yard, Wisbech Road, Long Sutton, PE12 9AQ

Drawing Sketch Layout

Scale 1:200, 1:1250 @ A2 Drawn AWM Checked TAC Date 27/04/2017

Drawing No. 17/491/PA/001

Trevor A Clay RIBA Ltd, 14 Old Fendike Road, Weston Hills, Spalding, Lincs. PE126DD
01406 380027 07778 597975 trevor@tacarchitects.co.uk www.tacarchitects.co.uk