

Planning Application Location Plan
Ward Member Notification

H11/0419/03


Scale: 1:1250

Planning and Development

Council Offices, Priory Road, Spalding, Lincolnshire
PE11 2XE

PLEASE DO NOT COPY THIS PLAN
This map is reproduced from Ordnance Survey material with permission of Ordnance Survey on behalf of Her Majesty's Stationery Office (c) Crown copyright. Unauthorised reproduction infringes Crown copyright and may lead to prosecution or civil proceedings. South Holland District Council LA079413 2003

DETERMINED

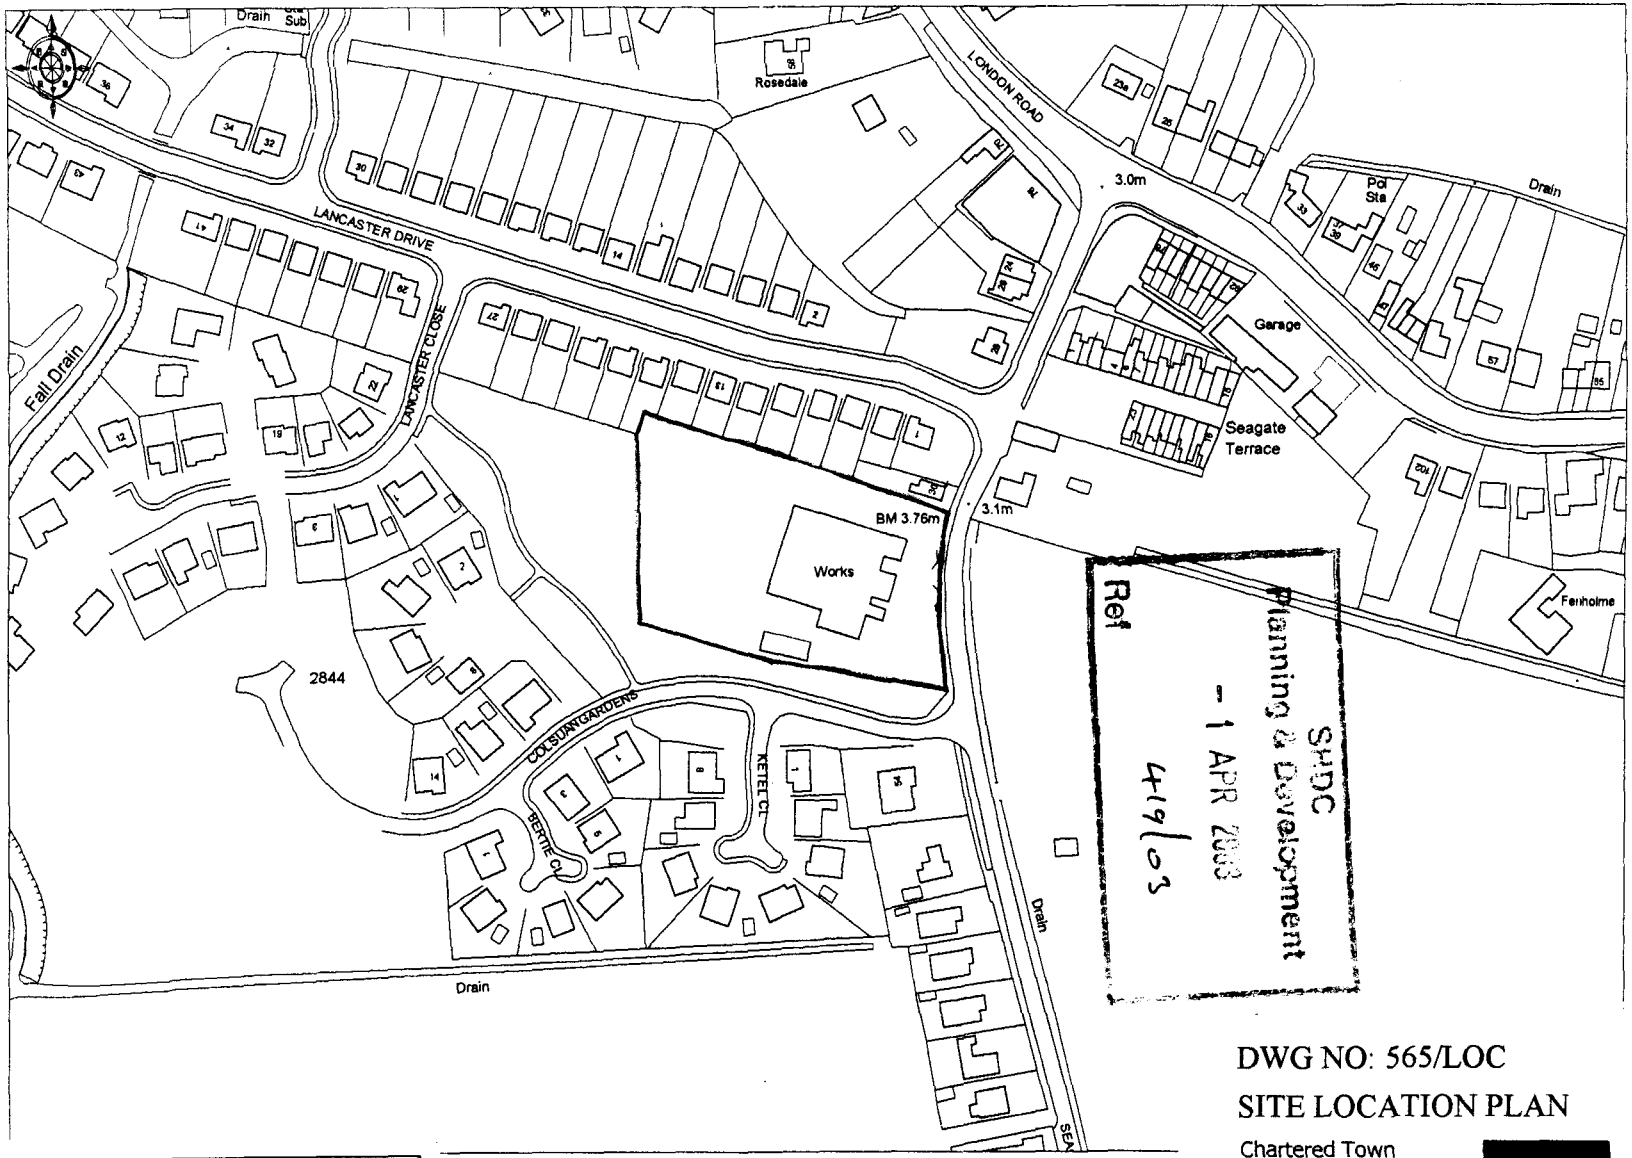

Ref
SHDC
Planning & Development
- 1 APR 2003
419/03

"Based upon the Ordnance Survey 1:2500 map with the permission of the Controller of HM Stationery Office, Crown Copyright reserved." Robert Doughty Consultancy Limited License Number AR 100010613

All rights reserved. Licence Number 100020449. Survey Scale - 1:2500 Plotted Scale - 1:2500

DWG NO: 565/LOC

SITE LOCATION PLAN

APRIL 2003

SCALE 1:2500

Chartered Town Planners


Chartered Landscape Architects

rdc

Robert Doughty Consultancy Limited

32 High Street, Helpringham, Sleaford, NG34 0RA Tel: (01529) 421646 Fax: (01529) 421358

PLAN A

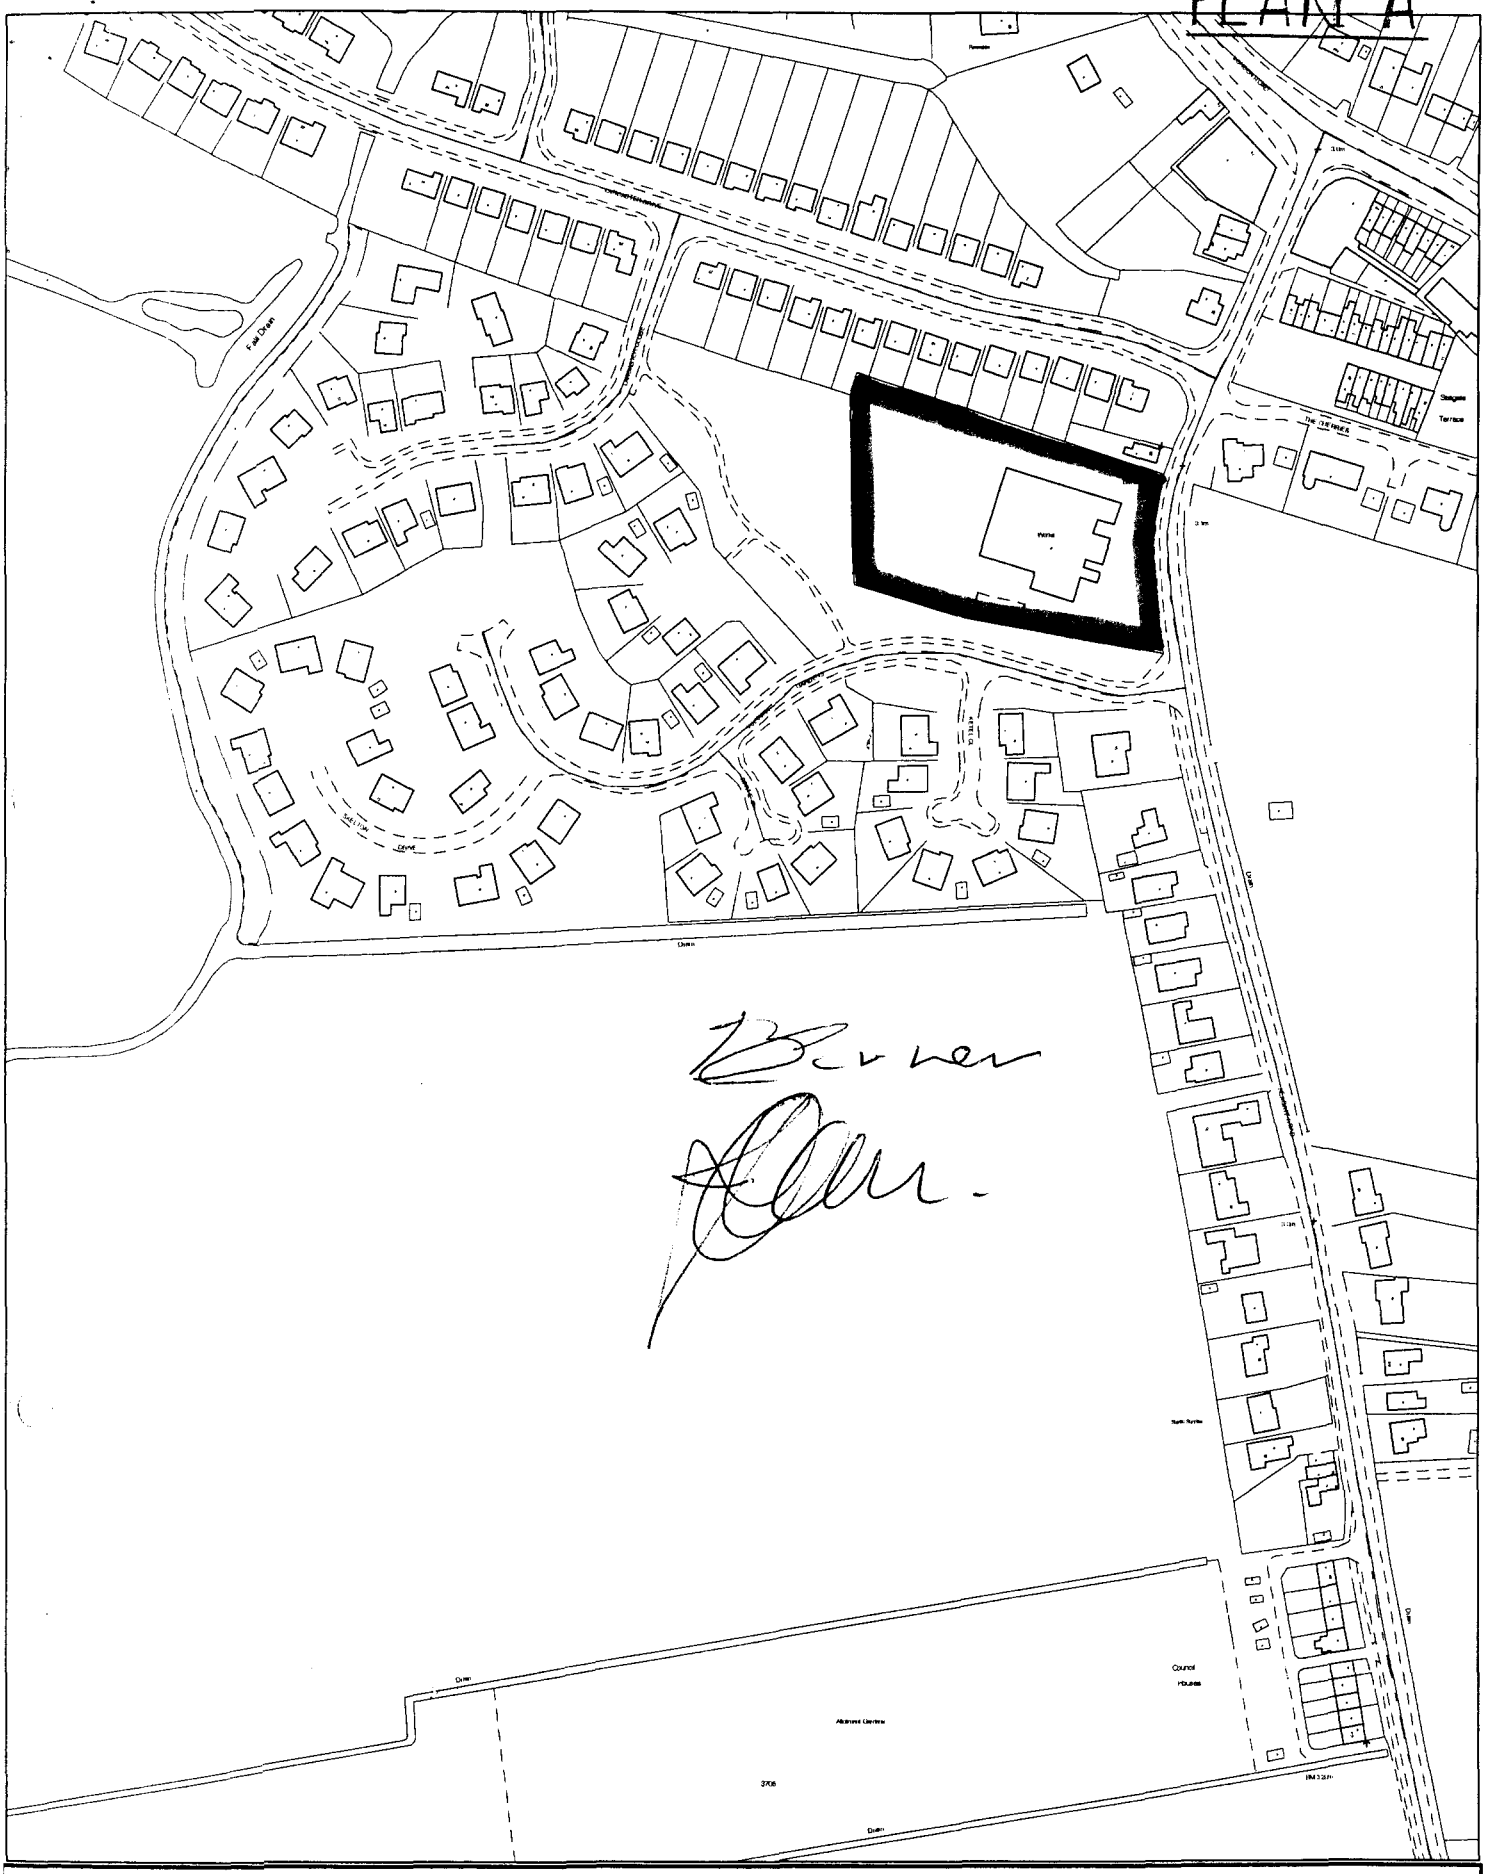

SOUTH HOLLAND DISTRICT COUNCIL

Planning and Development

Council Offices, Priory Road, Spalding, Lincolnshire
PE11 2XE

Scale: 1:2500

September 2003

This map is reproduced from Ordnance Survey material with permission of Ordnance Survey on behalf of Her Majesty's Stationery Office (c) Crown copyright. Unauthorised reproduction infringes Crown copyright and may lead to prosecution or civil proceedings. South Holland District Council LA079413 2003