

Do not scale from this drawing, work to given dimensions. All dimensions to be checked on site. Any discrepancies with this drawing to be reported and clarified prior to commencing work on site, if in doubt - Ask Corporate Architecture Ltd accept no responsibility for works not undertaken fully in accordance with this drawing and relevant specifications.

Copyright © Corporate Architecture Limited







North point

| Area Schedule |                  |  |
|---------------|------------------|--|
| Plots 16 & 36 | 87m <sup>2</sup> |  |
| Plots 15 & 35 | 84m <sup>2</sup> |  |

Notes:

| Material Schedule |                                                     |
|-------------------|-----------------------------------------------------|
| 1                 | Roof Tiles - Russels - Lothian Slate Grey           |
| 2                 | Brick - Wienerberger Tuscan Red Mult                |
| 3                 | Window - DPC - Red Engineering Brick                |
| 4                 | Window - Manufacturer TBC - White uPVC              |
| 5                 | Front Door - Composite, Black                       |
| 6                 | Rear Door - Manufacturer TBC - White uPVC           |
| 7                 | Soffit / Bargeboard - Manufacturer TBC - White uPVC |
| 8                 | Gutters/Dowpipes - Manufacturer TBC - Black uPVC    |

| BT4 - Door Schedule |                       |                      |                                 |
|---------------------|-----------------------|----------------------|---------------------------------|
| Reference           | Structural Width (mm) | Door Leaf Width (mm) | Height (mm) Comments            |
| ED.01               | 1023                  |                      | 2100 Front Door, Impact Glazing |
| ED.02               | 1023                  |                      | 2100 Impact Glazing             |
| ID.01               | 910                   | 826                  | 2100                            |
| ID.02               | 910                   | 826                  | 2100                            |
| ID.03               | 910                   | 826                  | 2100 WC Door                    |
| ID.04               | 810                   | 726                  | 2100 Store                      |
| ID.05               | 910                   | 826                  | 2100                            |
| ID.06               | 910                   | 826                  | 2100                            |
| ID.07               | 810                   | 726                  | 2100 WC Door                    |
| ID.08               | 810                   | 726                  | 2100 Store                      |
| ID.09               | 910                   | 826                  | 2100                            |
| ID.10               | 910                   | 826                  | 2100                            |
| ID.11               | 910                   | 826                  | 2100                            |
| ID.12               | 910                   | 826                  | 2100 Bathroom Door              |
| ID.13               | 710                   | 626                  | 2100 Bulkhead Store Door        |
| ID.14               | 910                   | 826                  | 2100                            |
| ID.15               | 910                   | 826                  | 2100                            |
| ID.16               | 910                   | 826                  | 2100                            |
| ID.17               | 910                   | 826                  | 2100 Bathroom Door              |
| ID.18               | 710                   | 626                  | 2100 Bulkhead Store Door        |

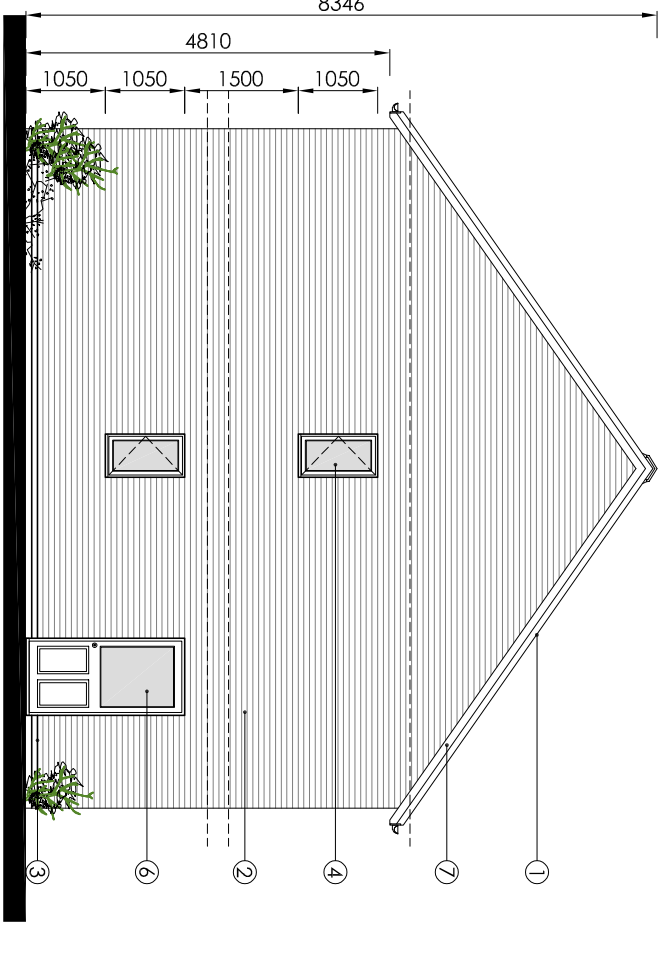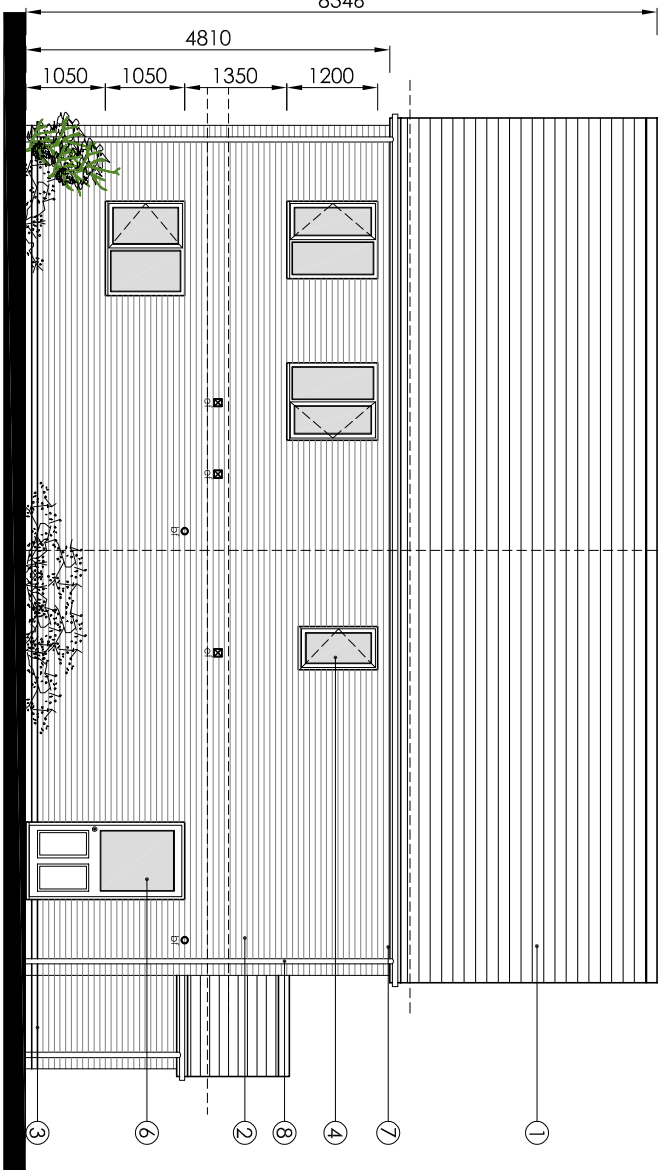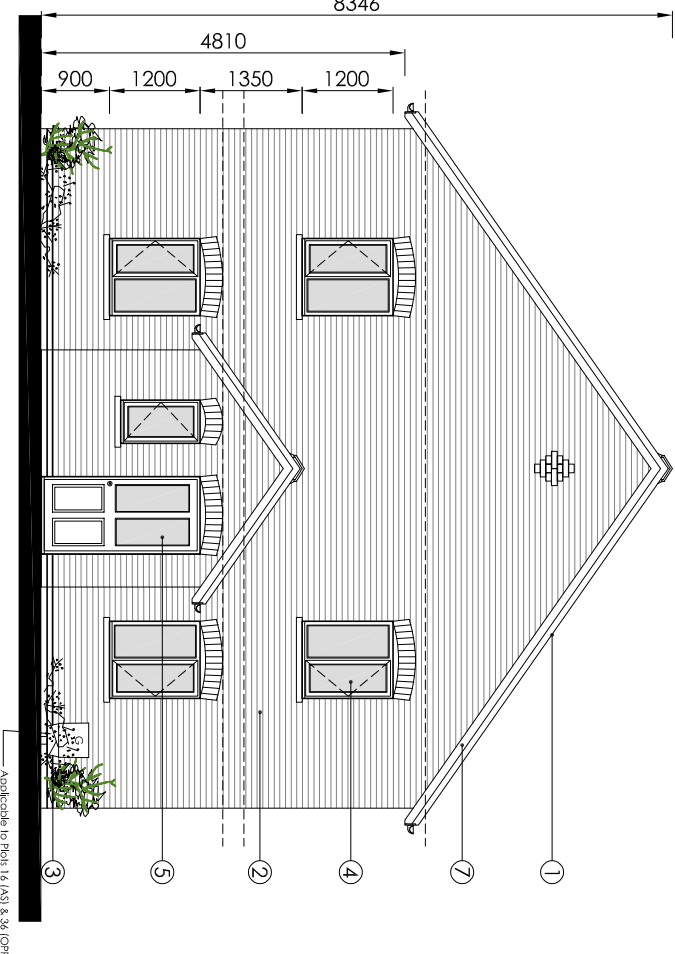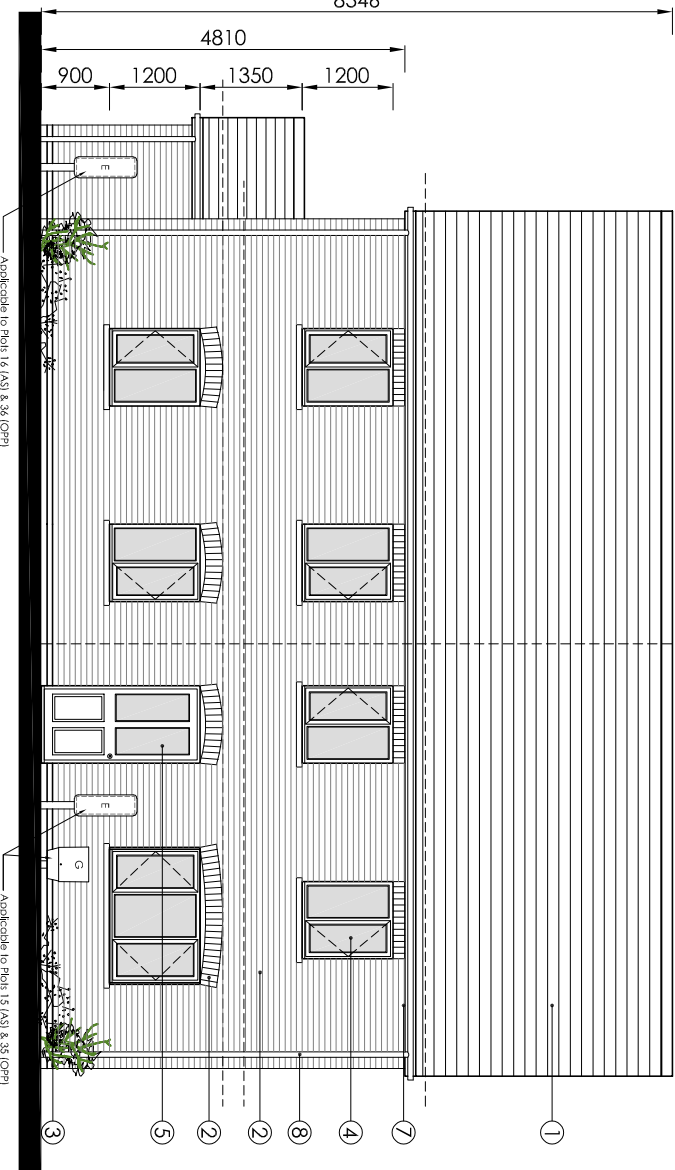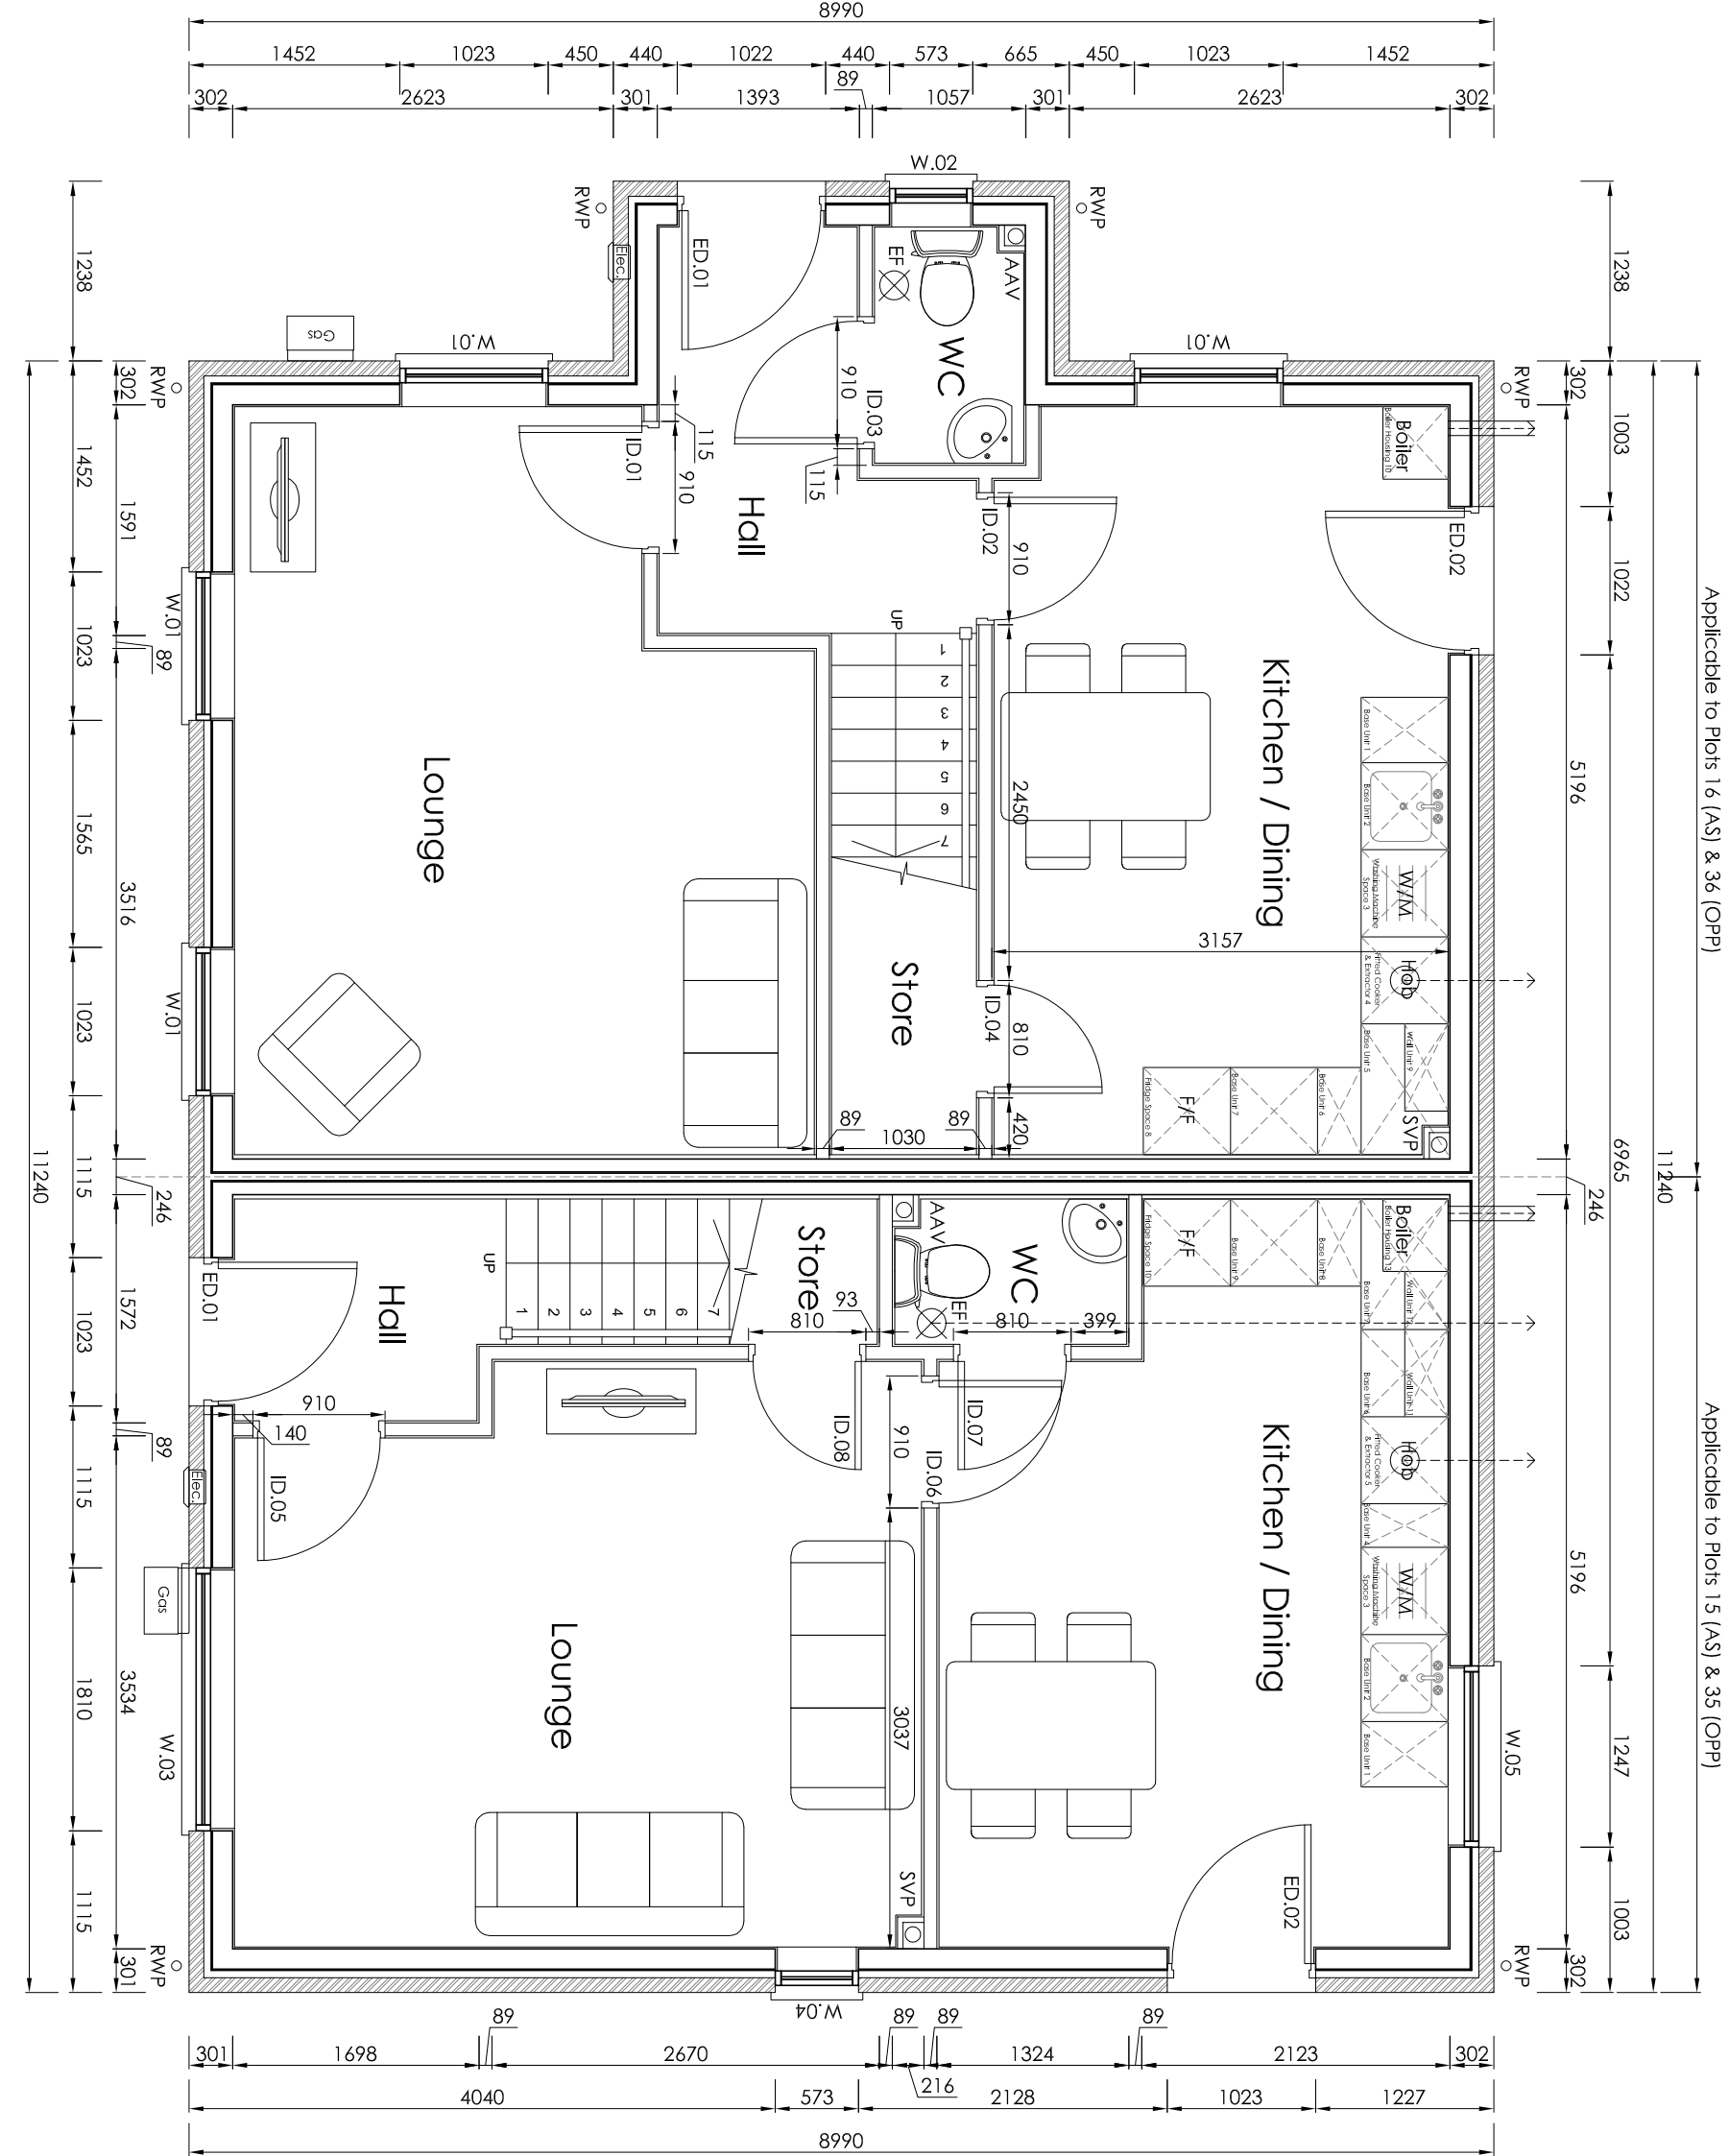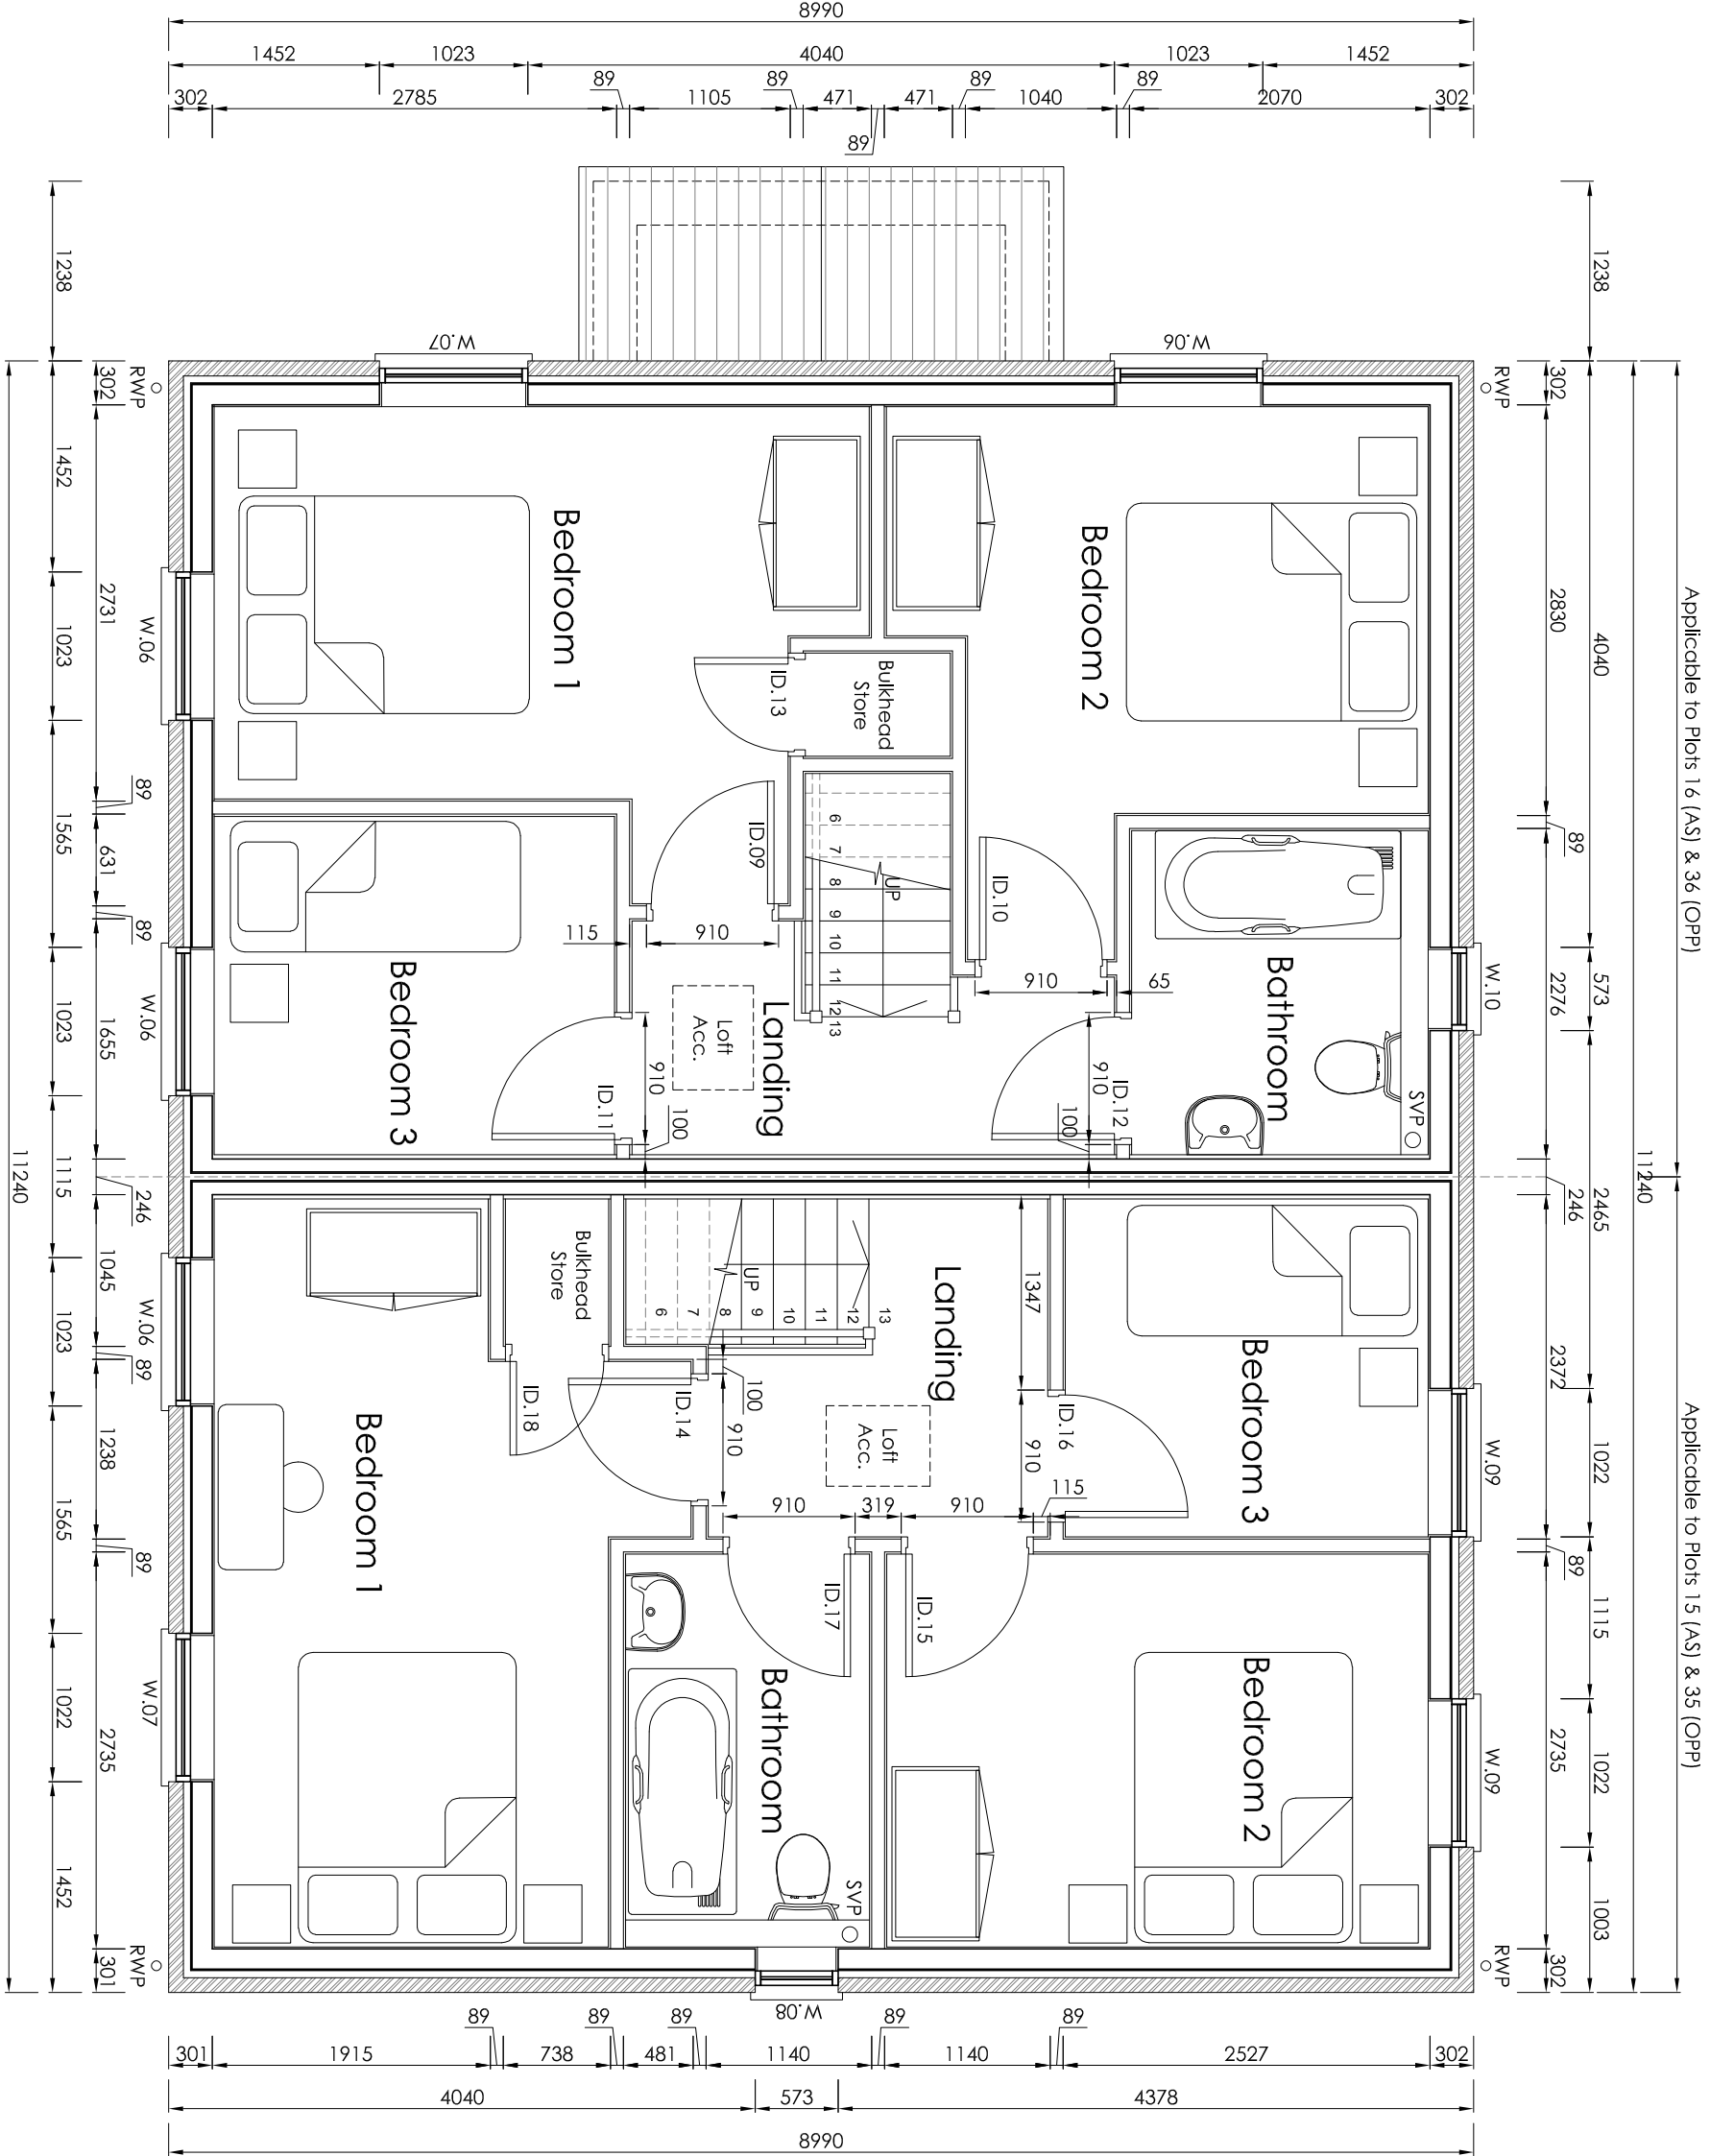

# BT4 - 3b5p House - Applicable to Plots 15-16 (AS) & 35-36 (OPP)