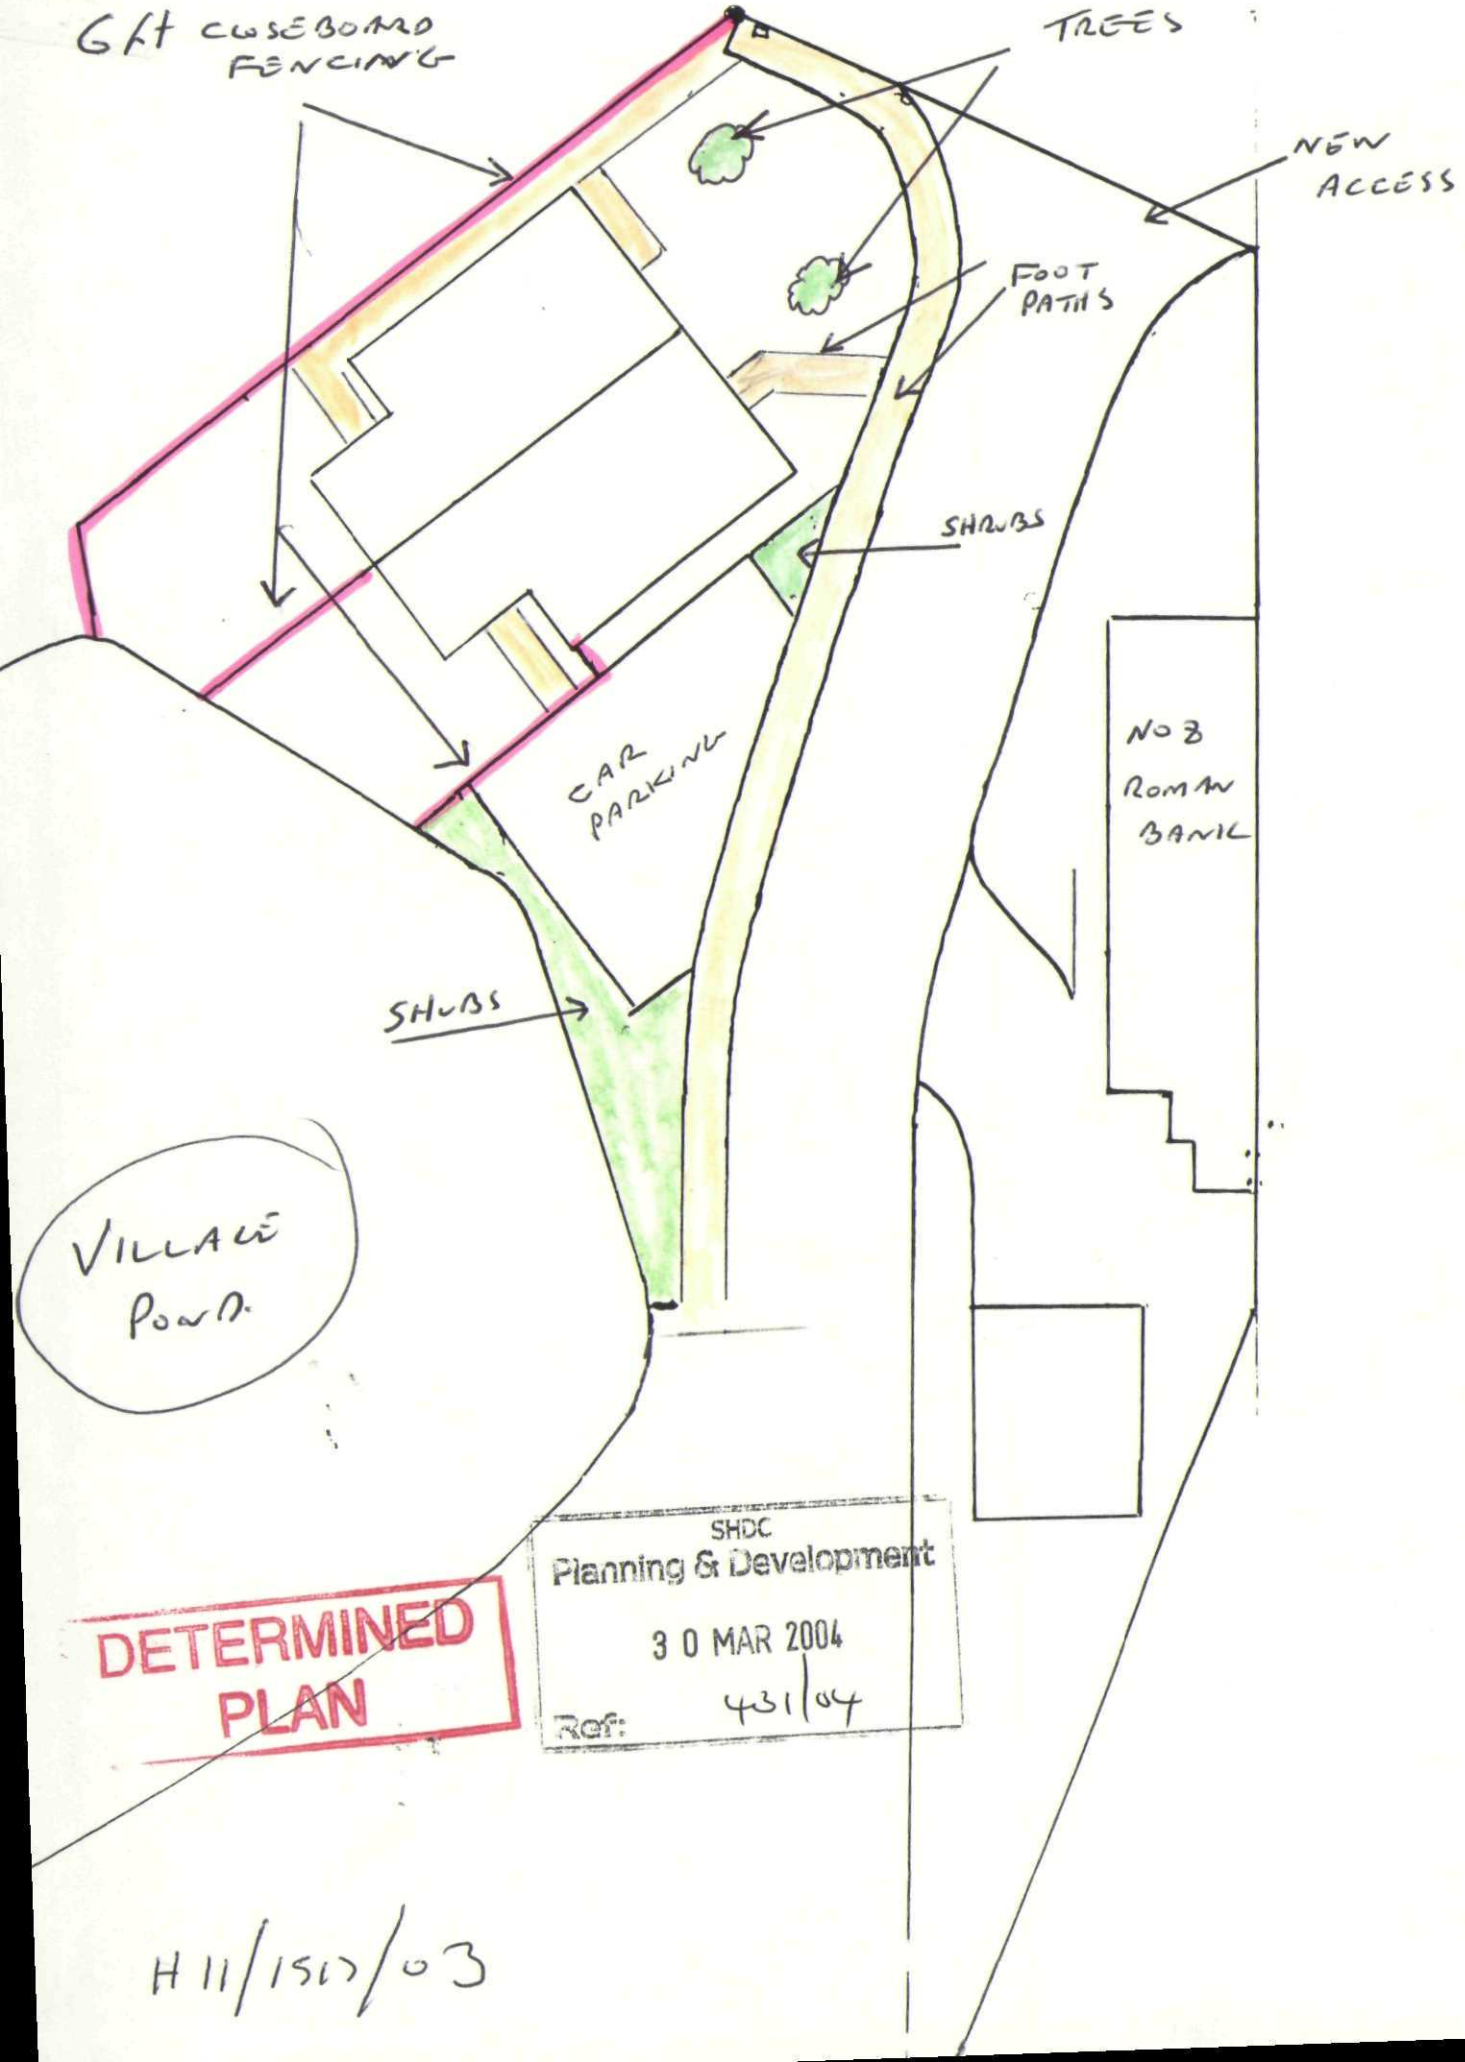

6ft CLOSEBOARD FENCING
TREES
NEW ACCESS
FOOT PATHS
SHRUBS
CAR PARKING
NO 8 ROMAN BANK
SHRUBS
VILLAGE POND
SHDC
Planning & Development
30 MAR 2004
Ref: 431/04
DETERMINED PLAN

H11/1513/03