

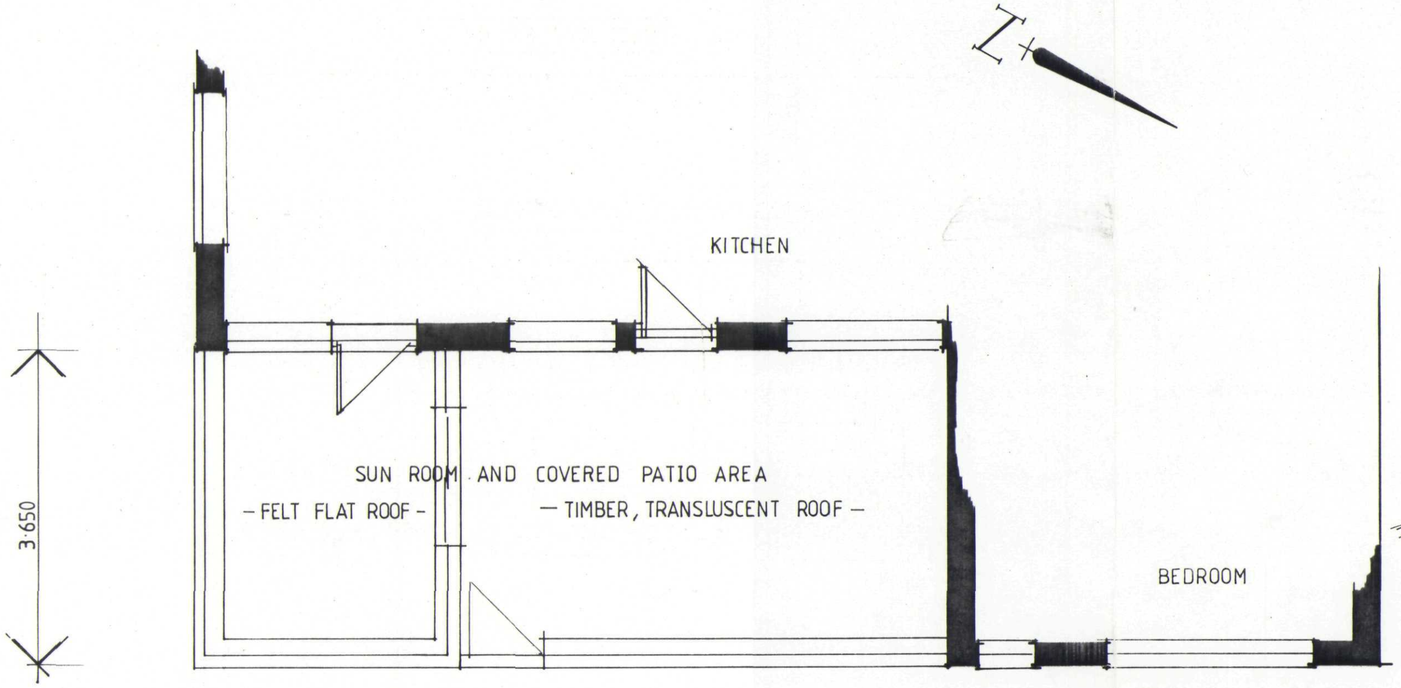



PLAN AS EXISTING 1:50

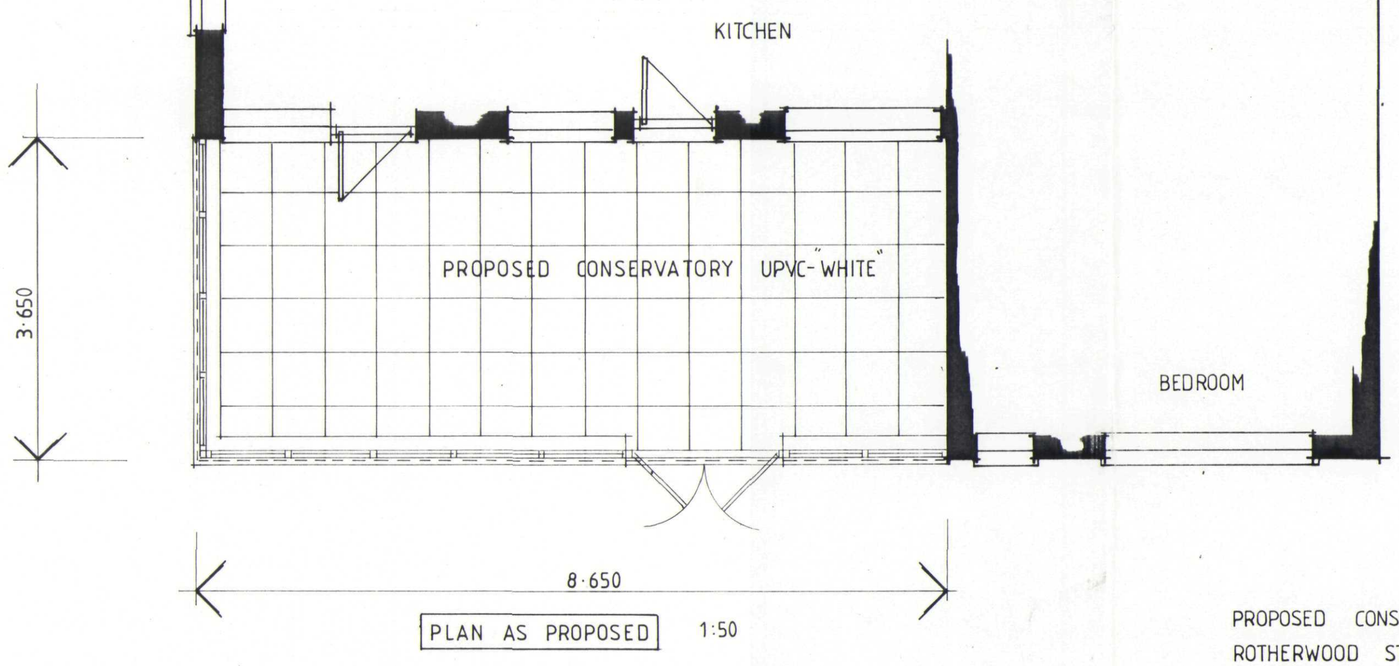


PLAN AS PROPOSED 1:50

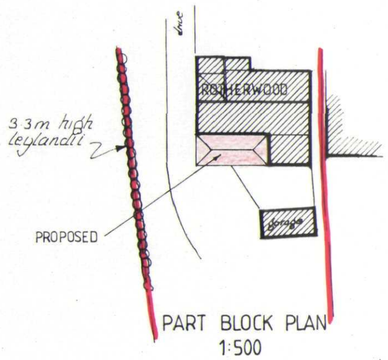

PART BLOCK PLAN
1:500

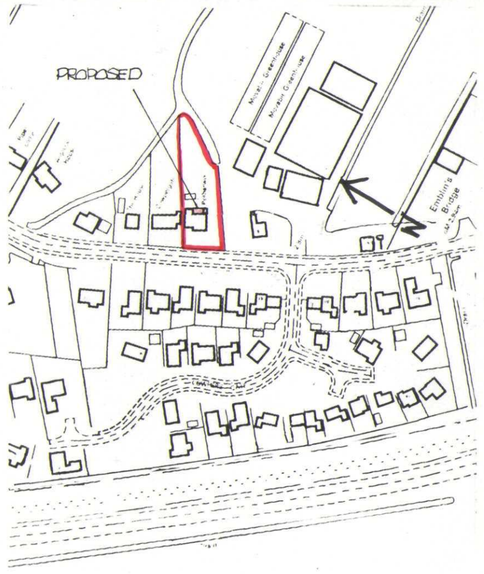


LOCATION PLAN 1:2500

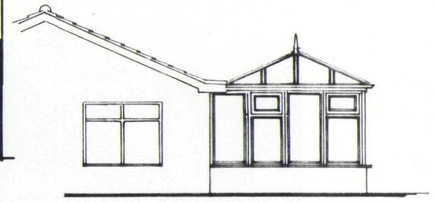


PROPOSED SIDE


1:100

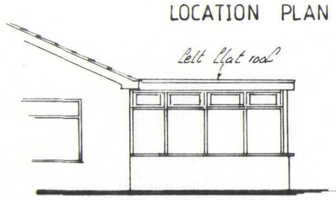

EXISTING SIDE

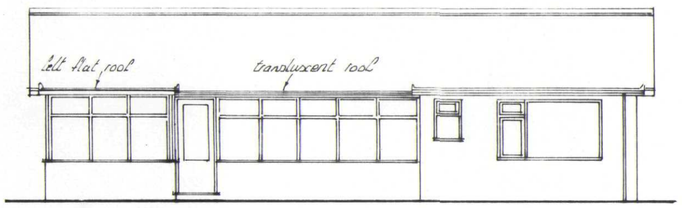

EXISTING REAR ELEVATION

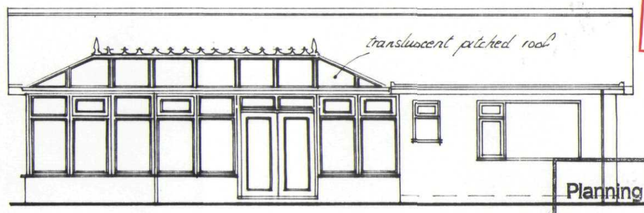

PROPOSED REAR ELEVATION 1:100

DETERMINE PLAN

SHDC
Planning & Development
3 0 MAR 2004
Ref: 433/04

PROPOSED CONSERVATORY TO REPLACE SUN ROOM AND COVERED PATIO
ROTHERWOOD STATION ROAD LONG SUTTON SPALDING LINCS FOR MR & MRS. S. SNELL.