

Do not scale directly from this drawing. All discrepancies are to be brought to the attention of the Practice.


The copyright to this drawing is owned by Trevor A Clay RIBA Ltd.

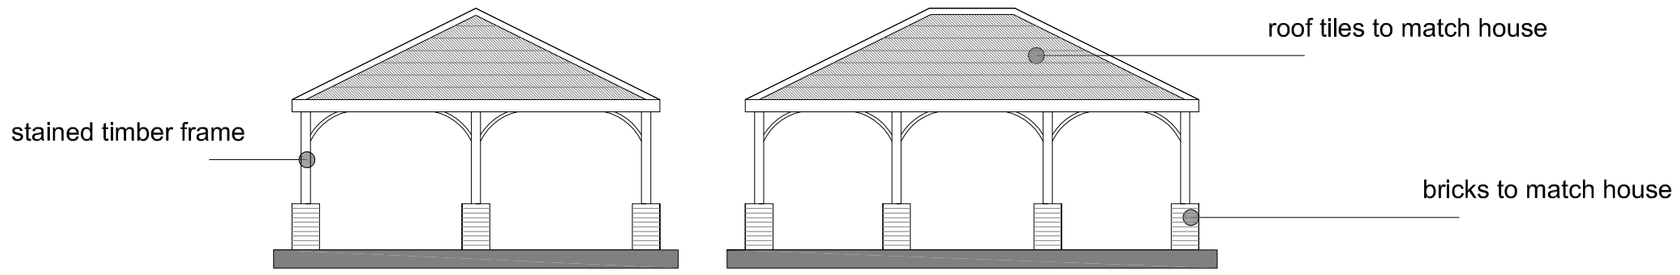

PROPOSED CAR PORT ELEVATIONS

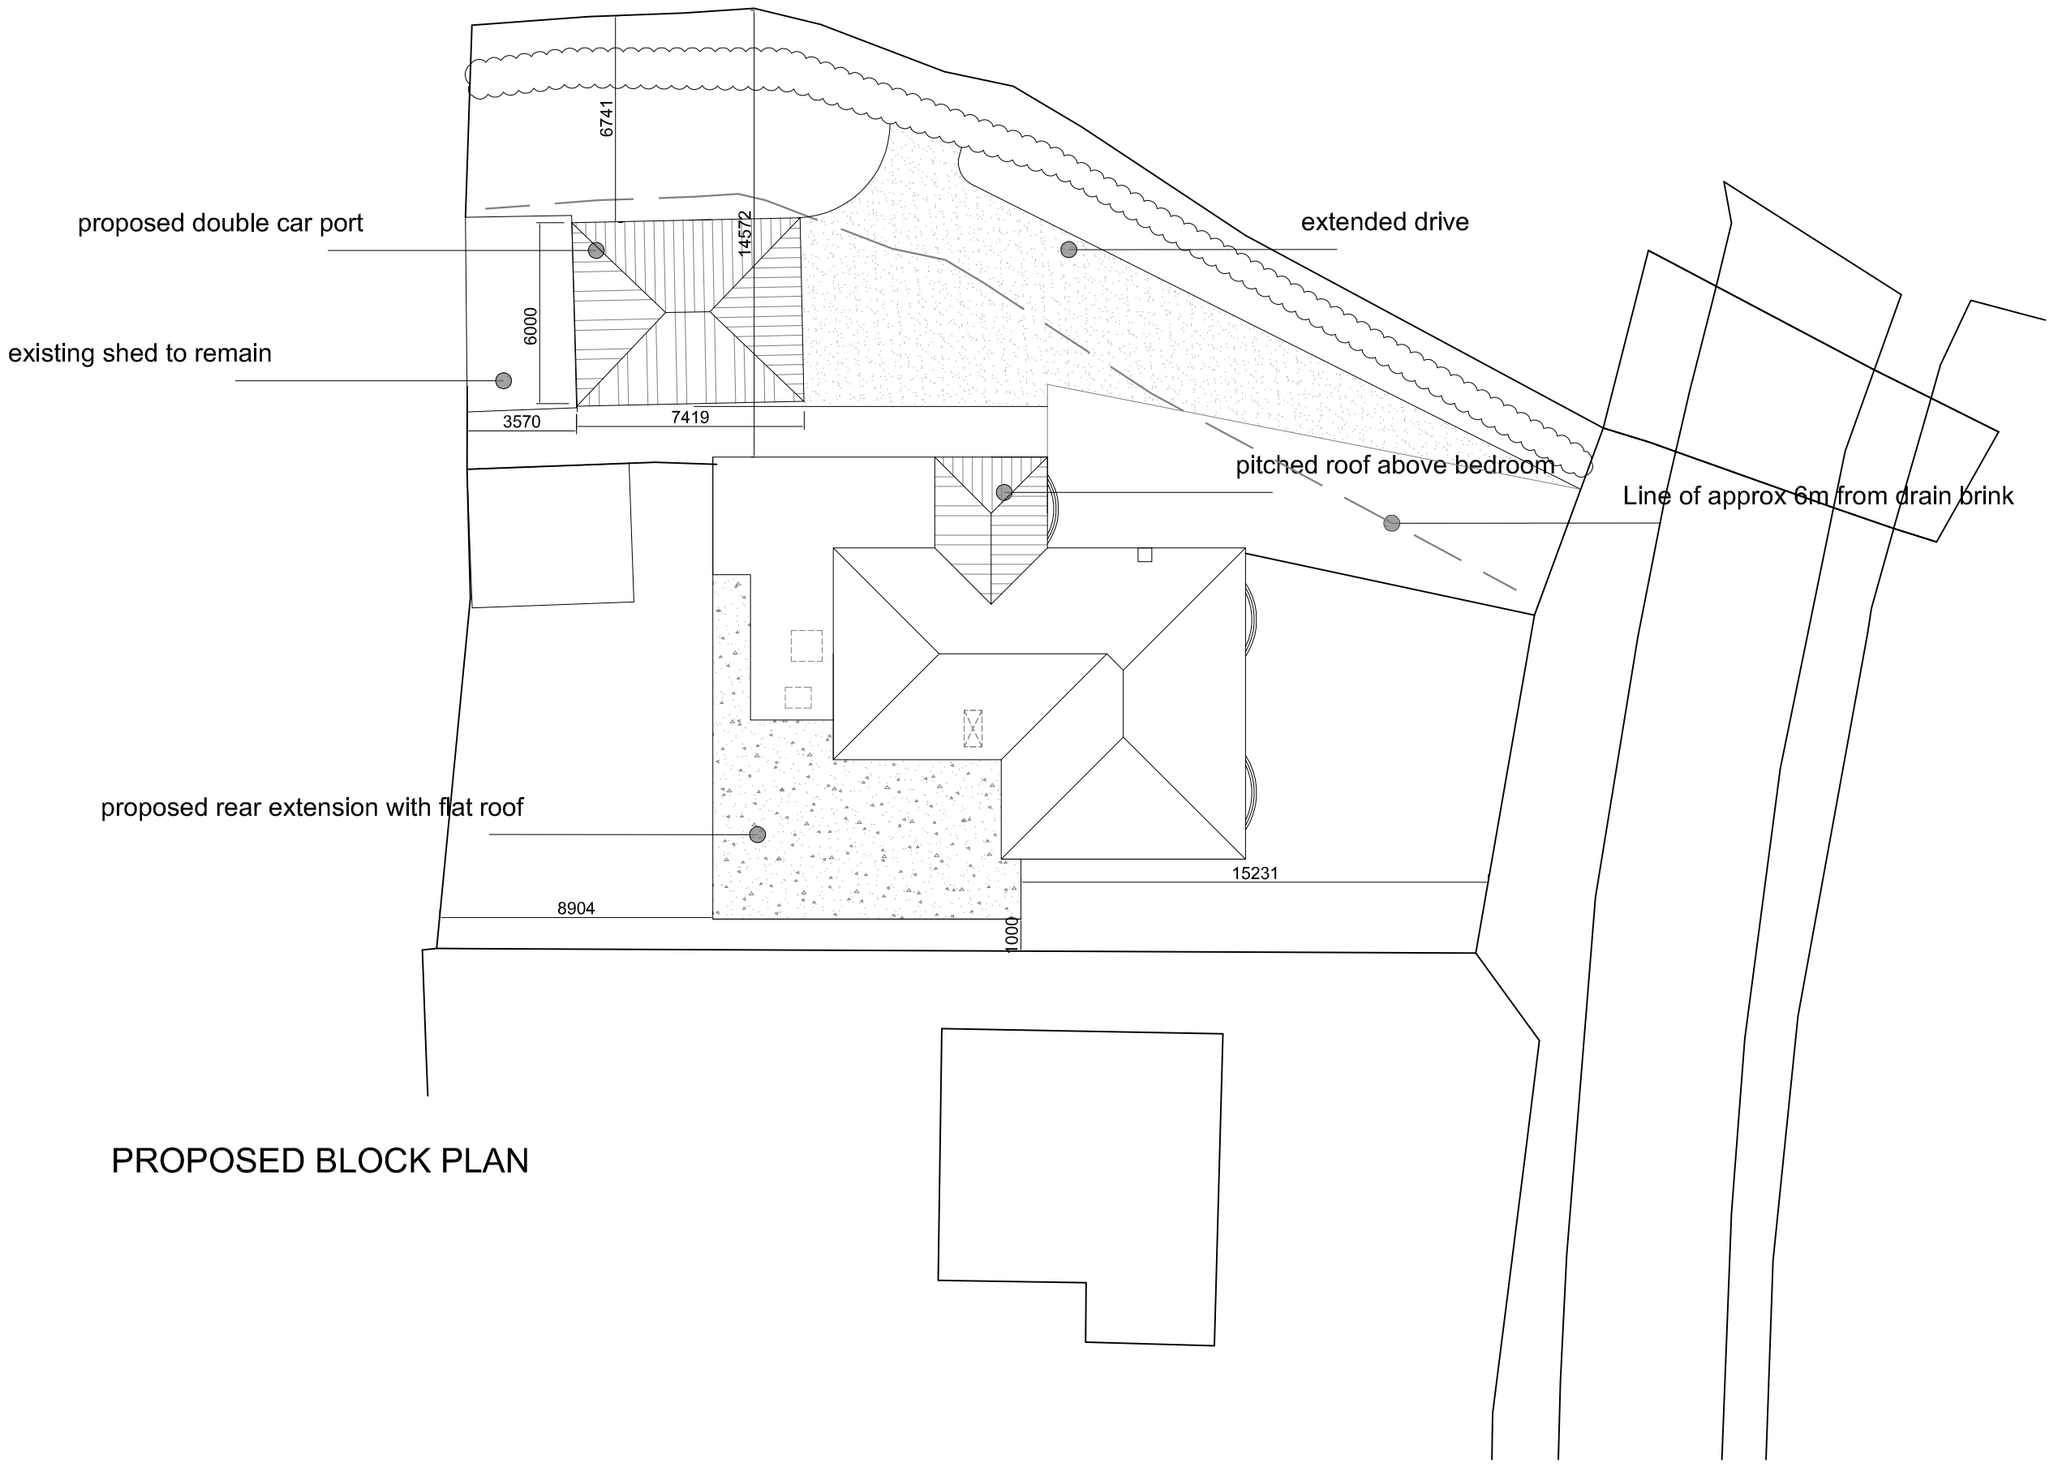

PROPOSED BLOCK PLAN

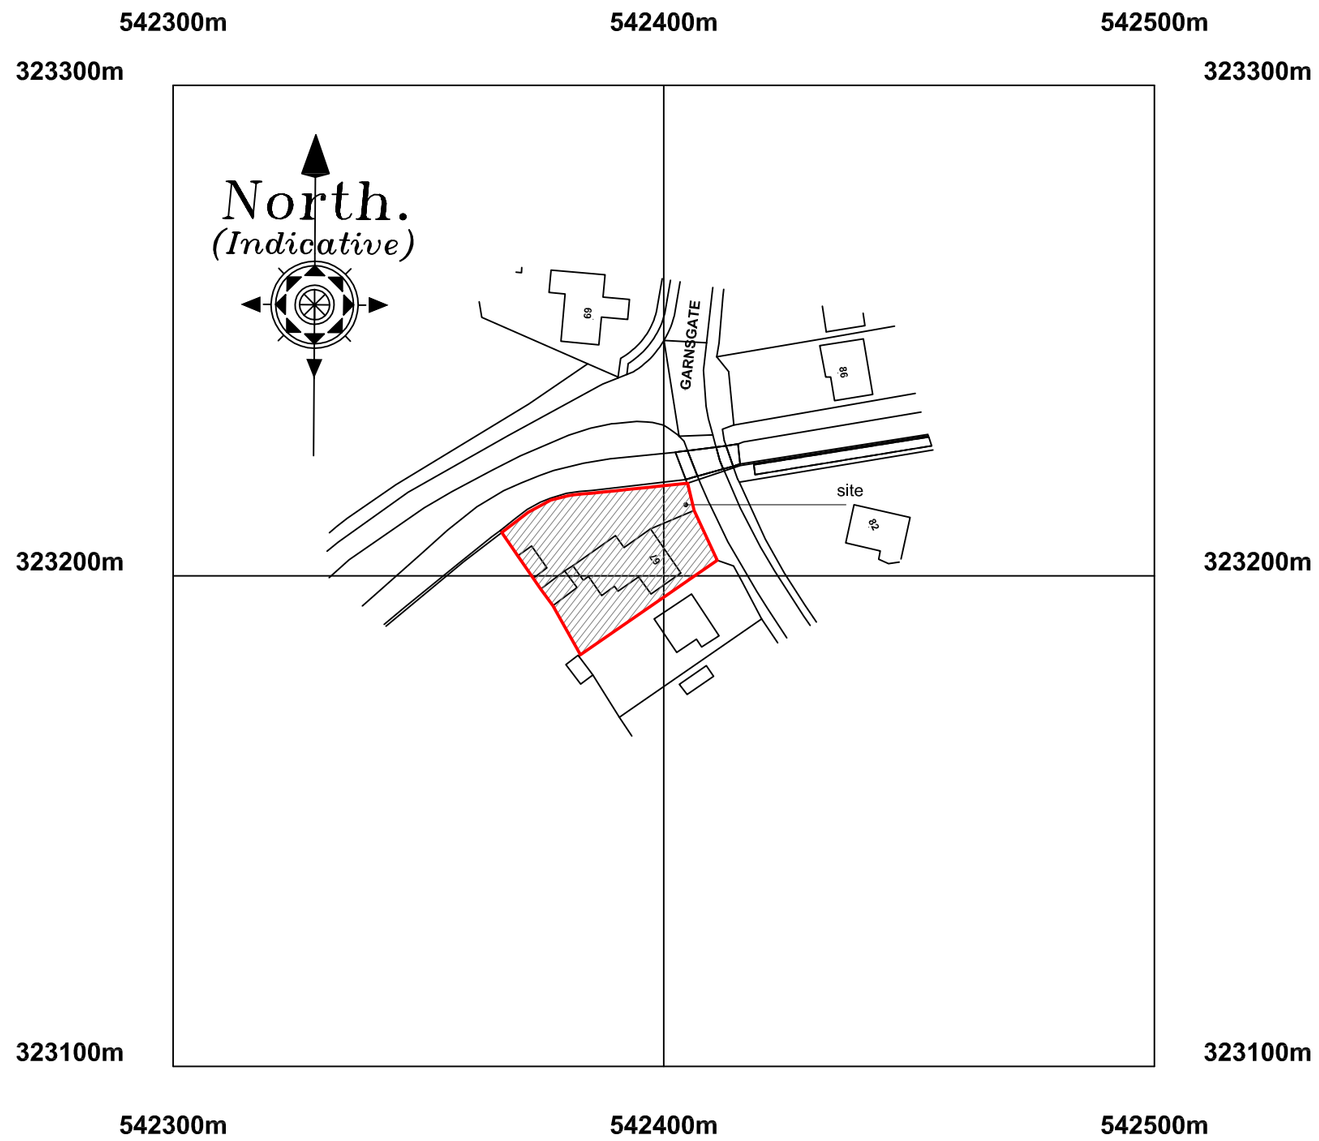

©Crown Copyright and database rights 2016 OS 100019980

LOCATION PLAN

Revision	Date	Drawn	Description

Client: Eleanor Jacobsen and Lachlan Mellon

Project: Proposed Alteration and extension of 67 Garnsgate Road Long Sutton PE12 9BT

Drawing: Planning (car port, block and location plans)

Scale 1:100, 1:200, 1:1250 @ A2 Drawn AWM Checked TAC Date 18/04/2017

Drawing No. 16/475/PA/003

Trevor A Clay RIBA Ltd, 14 Old Fendike Road, Weston Hills, Spalding, Lincs. PE126DD
01406 380027 07778 597975 trevor@tacarchitects.co.uk www.tacarchitects.co.uk