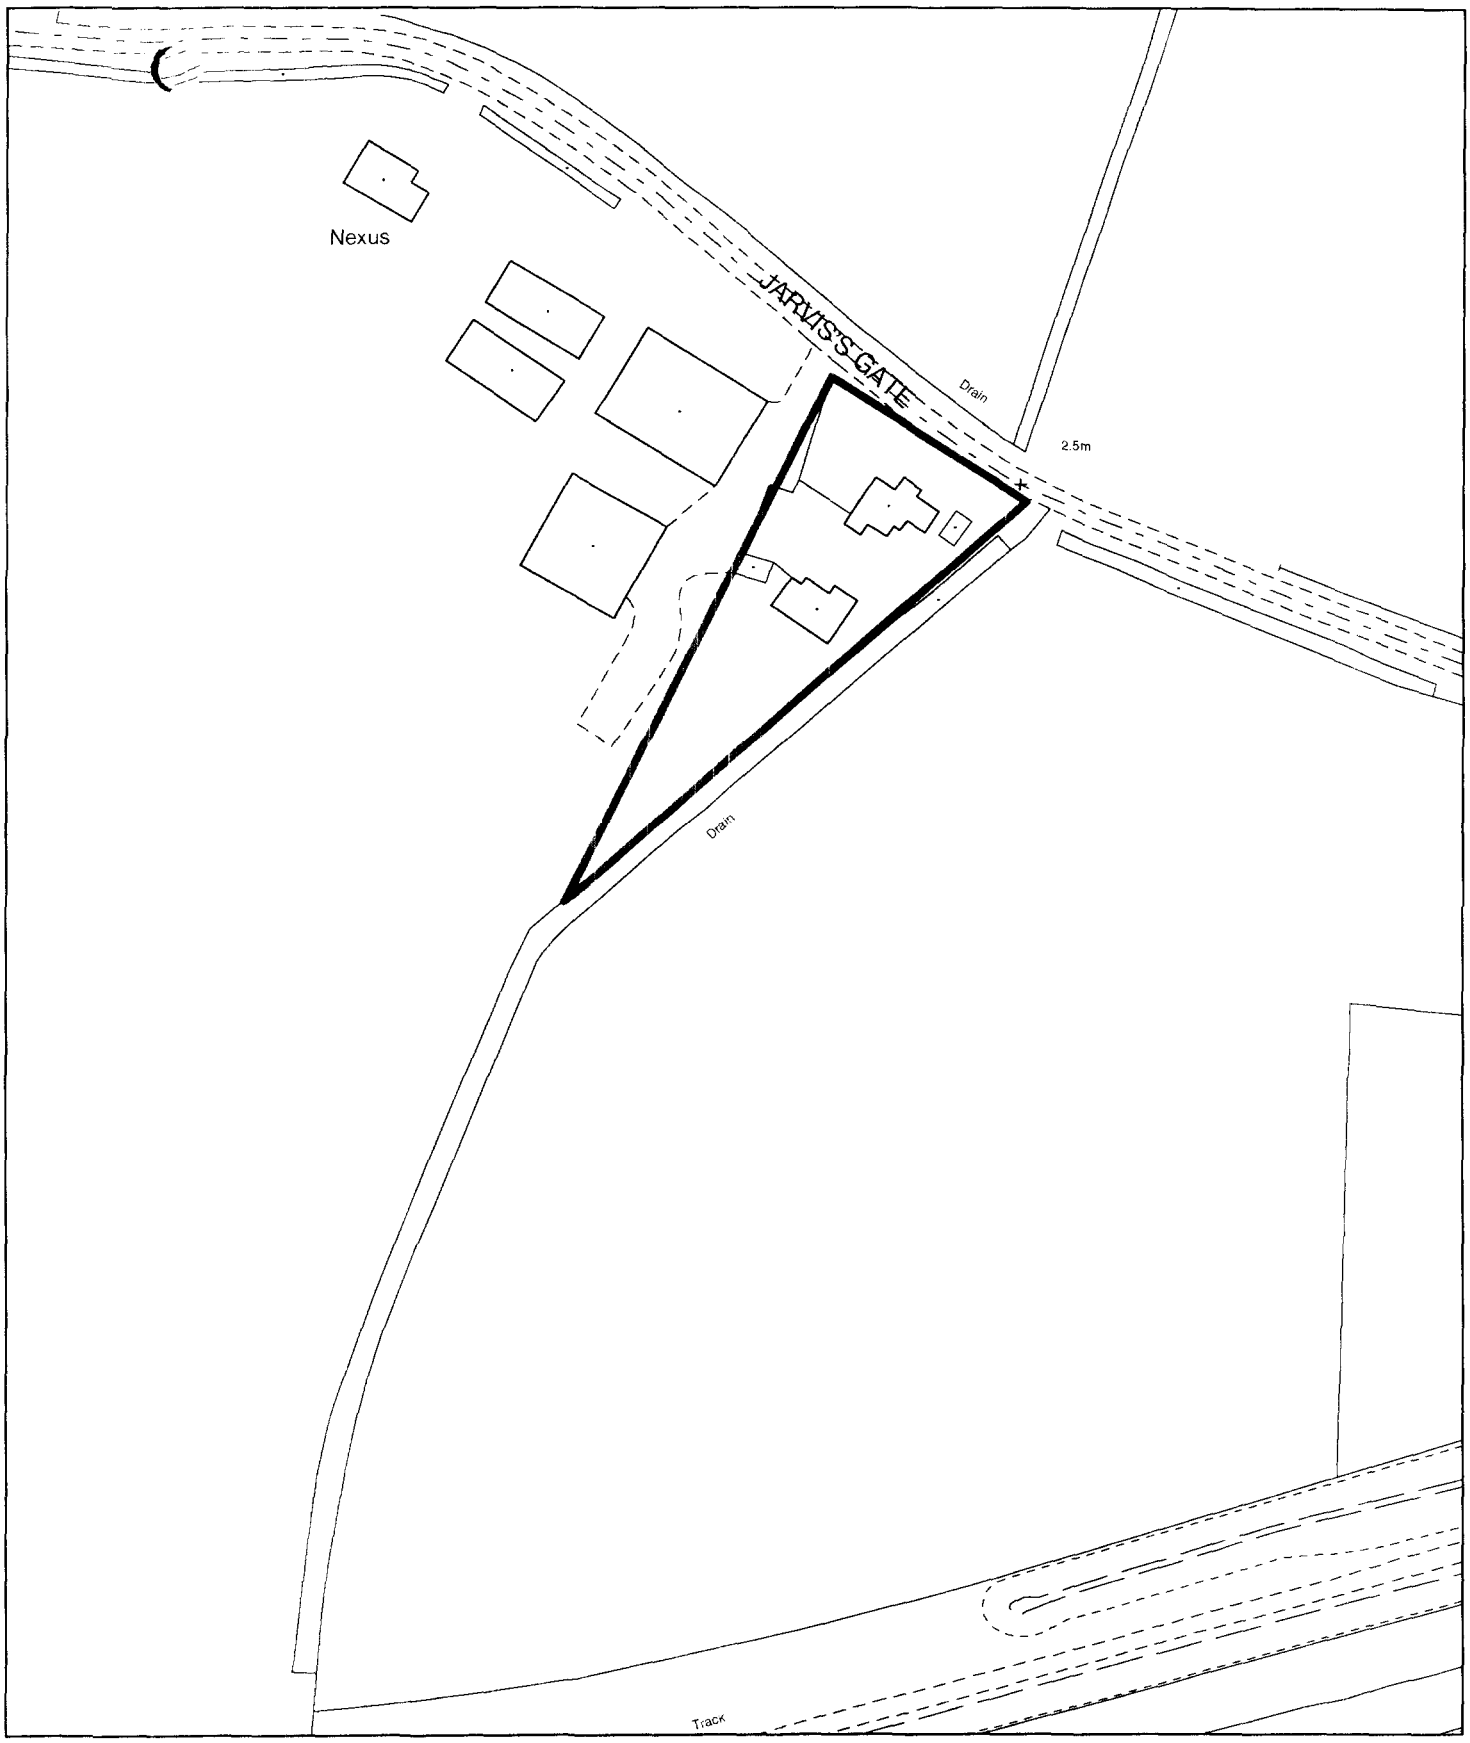

Planning Application Location Plan
Ward Member Notification

H11/0440/03

Scale: 1:1250

Planning and Development

Council Offices, Priory Road, Spalding, Lincolnshire
PE11 2XE

PLEASE DO NOT COPY THIS PLAN
This map is reproduced from Ordnance Survey material with permission of Ordnance Survey on behalf of Her Majesty's Stationery Office (c) Crown copyright. Unauthorised reproduction infringes Crown copyright and may lead to prosecution or civil proceedings. South Holland District Council LA079413 2003

N

HEIGHTS IN METRES

COPY

E No 2 ED

94 395 396 397 398 399

4700
1·036ha
2·56

5300
1·109ha
2·74

7700
7·453ha
18·42

HENDERSLOUGH DROVE

Drain

Rosalyn

Red House

Piggery

BM 3·07m

BOURN FEN DIKE Drain

+ 2·8m

Springfield

GP

Drain

Piggery

6881
·607ha
1·50

"NEXUS"

JARVIS GATE

Drain

Sunnyholme

Piggery

5772
·461ha
1·14

4471
6·527ha
16·13

8172
·413ha
1·02

2·5m

"CLIFTONVILLE"

Drain

6967
4·791ha
11·84

Home Field

3961
·425ha
1·05

Drain

+ 2·3m

Red House Bridge

BM 3·60m

GP

LB

5350
·134ha
·33

Drain

4147
3·379ha
8·35

PROPERTIES AT JARVIS GATE, SUTTON ST JAMES
NR. SPALDING. LINCOLNSHIRE. PE12 0ET

HIX & SON
Chartered Surveyors, Auctioneers & Estate Agents
28 CHURCH STREET
HOLBEACH
SPALDING, LINCS PE12 7LL
Tel: (01406) 422777 Fax: (01406) 426142

REPRODUCED FROM THE 1975 ORDNANCE SURVEY PLAN WITH THE PERMISSION OF THE CONTROLLER OF HER MAJESTY'S STATIONERY OFFICE.
CROWN COPYRIGHT LICENCE No. ES 767360
PLAN NO. TF 3919

For identification purposes only

CS/7291/04/03

River Side

7834

HEIGHTS IN METRES

SHDC
Planning & Development
07 APR 2003
Ref 0440/03

COPY

E No 2 ED

94 395 396 397 398 399

4700
1·036ha
2·56

5300
1·109ha
2·74

7700
7·453ha
18·42

HENDERSLOUGH DROVE

Drain

Rosalyn

Red House

Piggery
BM 3·07m

+ 2·8m

Springfield

BOURN FEN DIKE

Drain

GP

Drain

Piggery

6881
·607ha
1·50

"NEXUS"

JARVIS GATE

Drain

Drain

Sunnyholme

Piggery

5772
·461ha
1·14

8172
·413ha
1·02

2·5m

"CLIFTONVILLE"

4471
6·527ha
16·13

Drain

6967
4·791ha
11·84

Drain

Home Field

3961
·425ha
1·05

Drain

2·3m

Red House Bridge

BM 3·60m

GP

LB

5350
·134ha
·33

Drain

4147
3·379ha
8·35

PADDOCKS AT JARVIS GATE, SUTTON ST JAMES
NR. SPALDING, LINCOLNSHIRE. PE12 0ET

HIX & SON
Chartered Surveyors, Auctioneers & Estate Agents
28 CHURCH STREET
HOLBEACH
SPALDING, LINCS PE12 7LL
Tel: (01406) 422777 Fax: (01406) 426142

REPRODUCED FROM THE 1975 ORDNANCE SURVEY PLAN WITH THE PERMISSION OF THE CONTROLLER OF HER MAJESTY'S STATIONERY OFFICE.
CROWN COPYRIGHT LICENCE No. ES 767360
PLAN NO. TF 3919

For identification purposes only

CS/7291/04/03

N

River Side

7834