
Block plan with dimensions to boundary from Heat Pump.

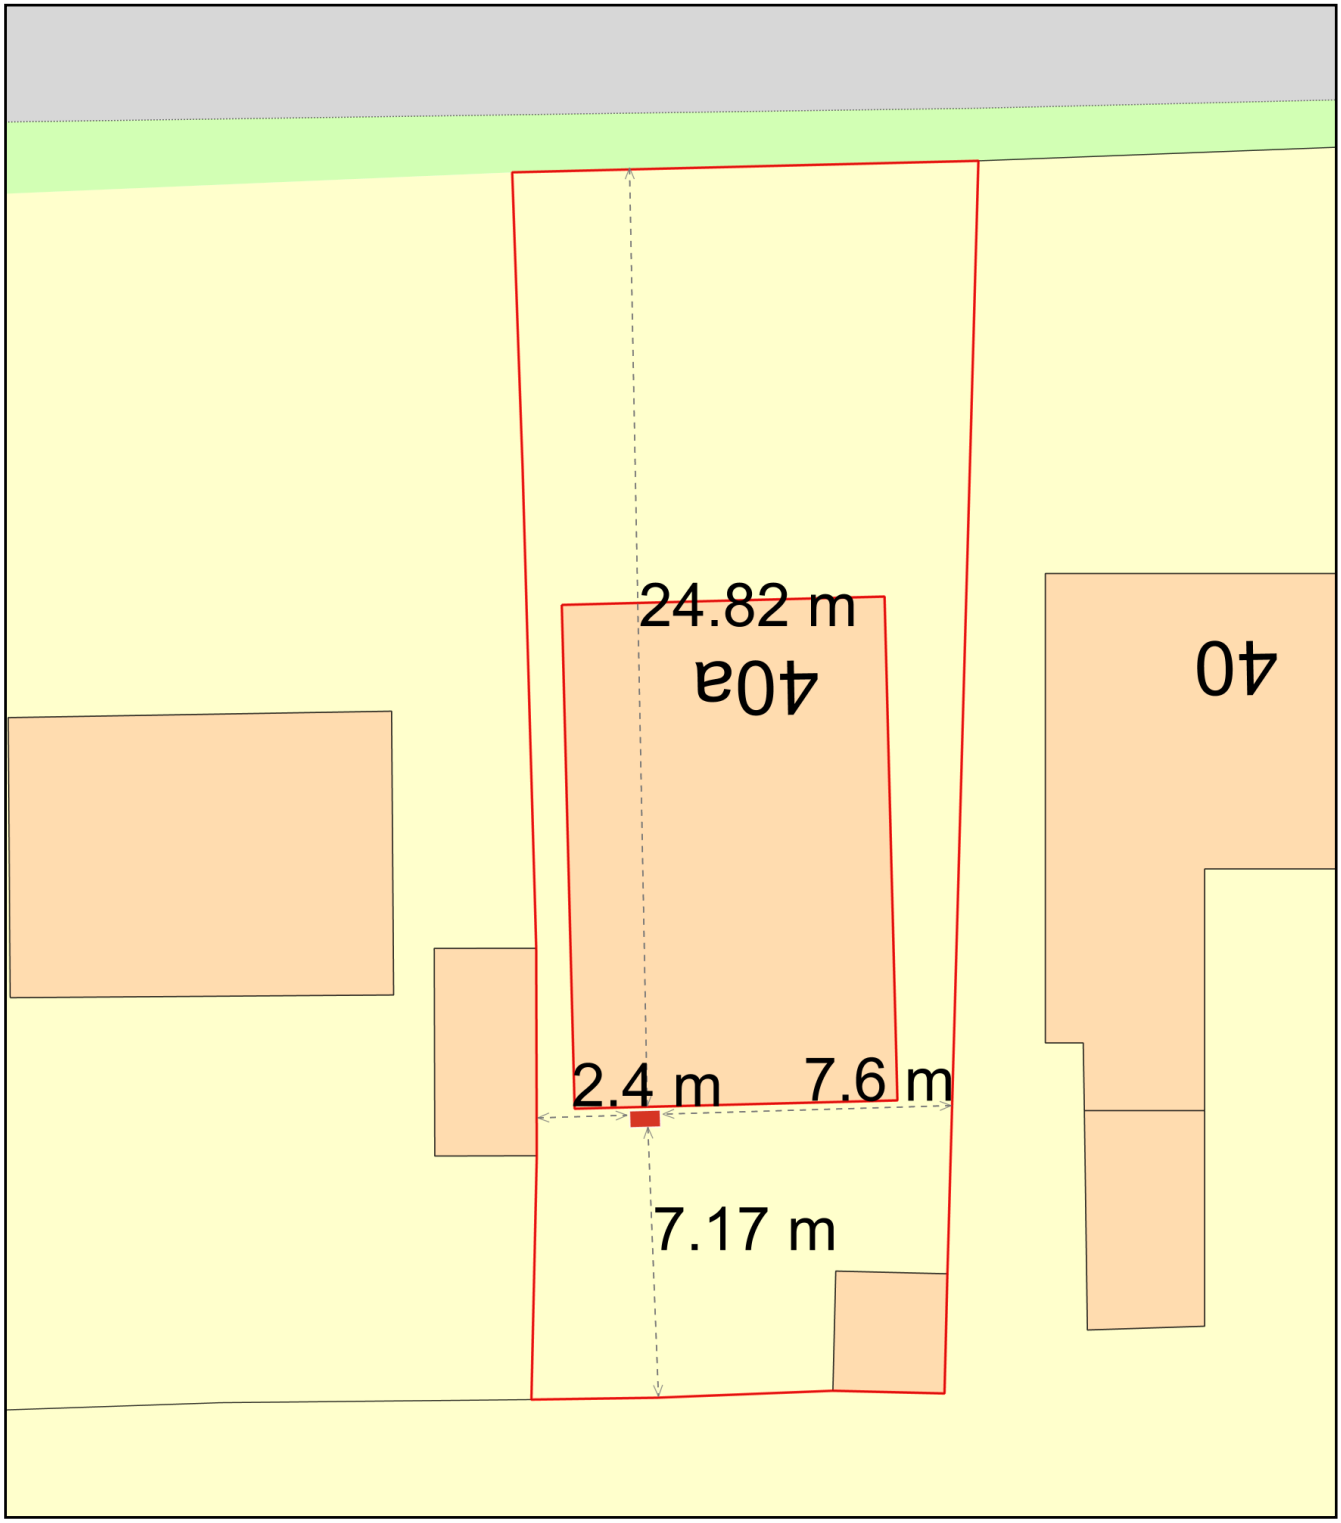

0 10
Metres

N

ReQuestaPlan

Plan Produced for: Philip Bramham

Date Produced: 15 May 2024

Plan Reference Number: TQRQM24136150754649

Scale: 1:200 @ A4

© Crown copyright and database rights 2023 OS 100042766