
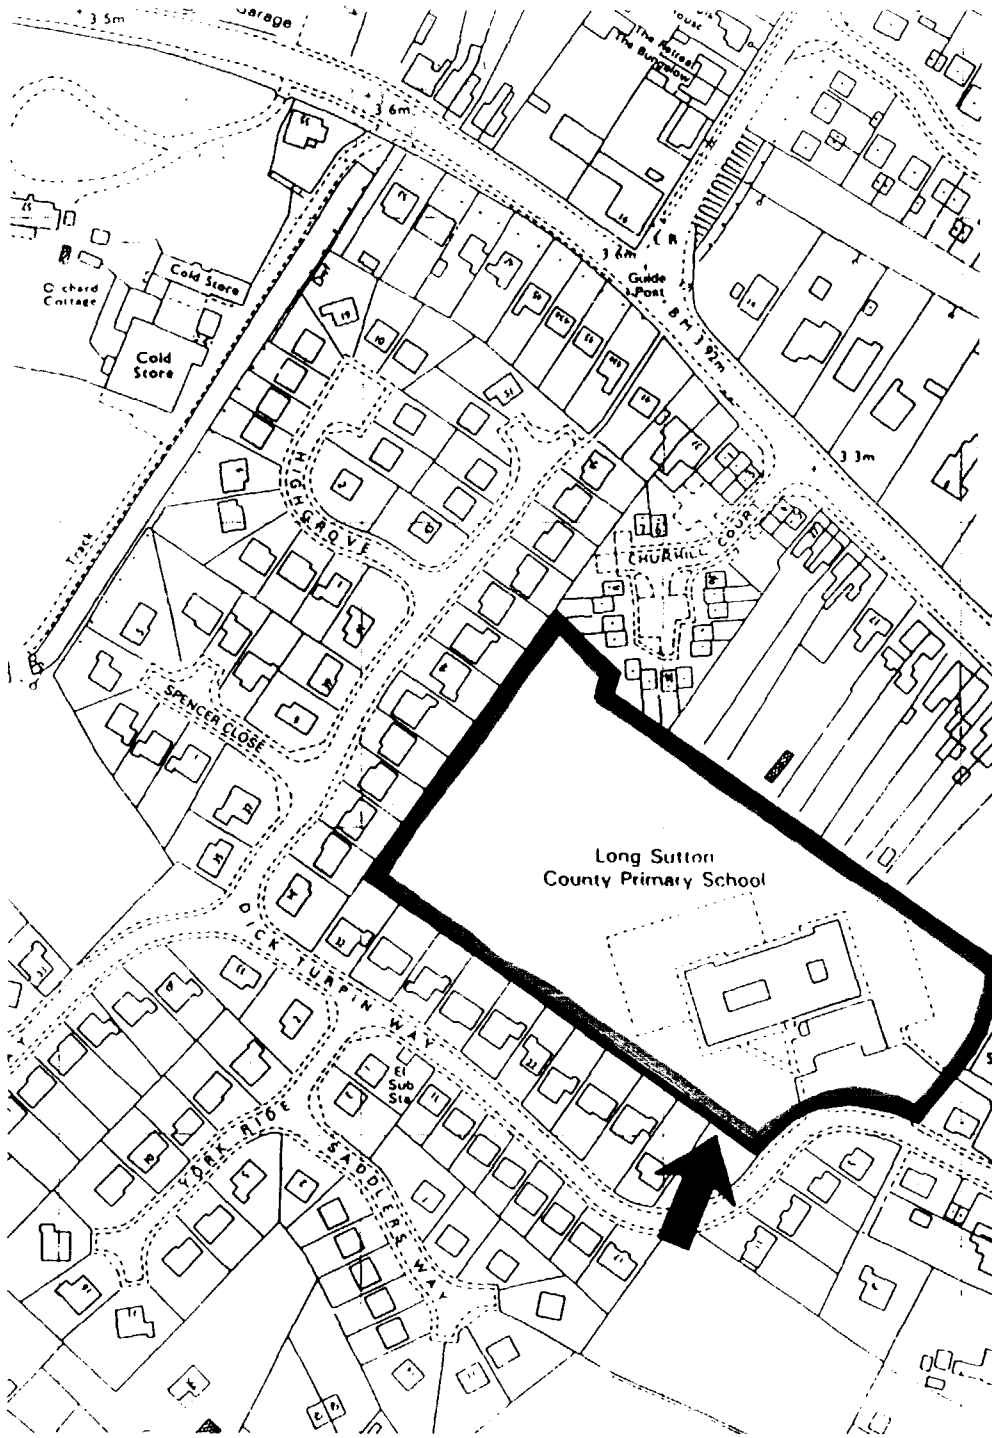


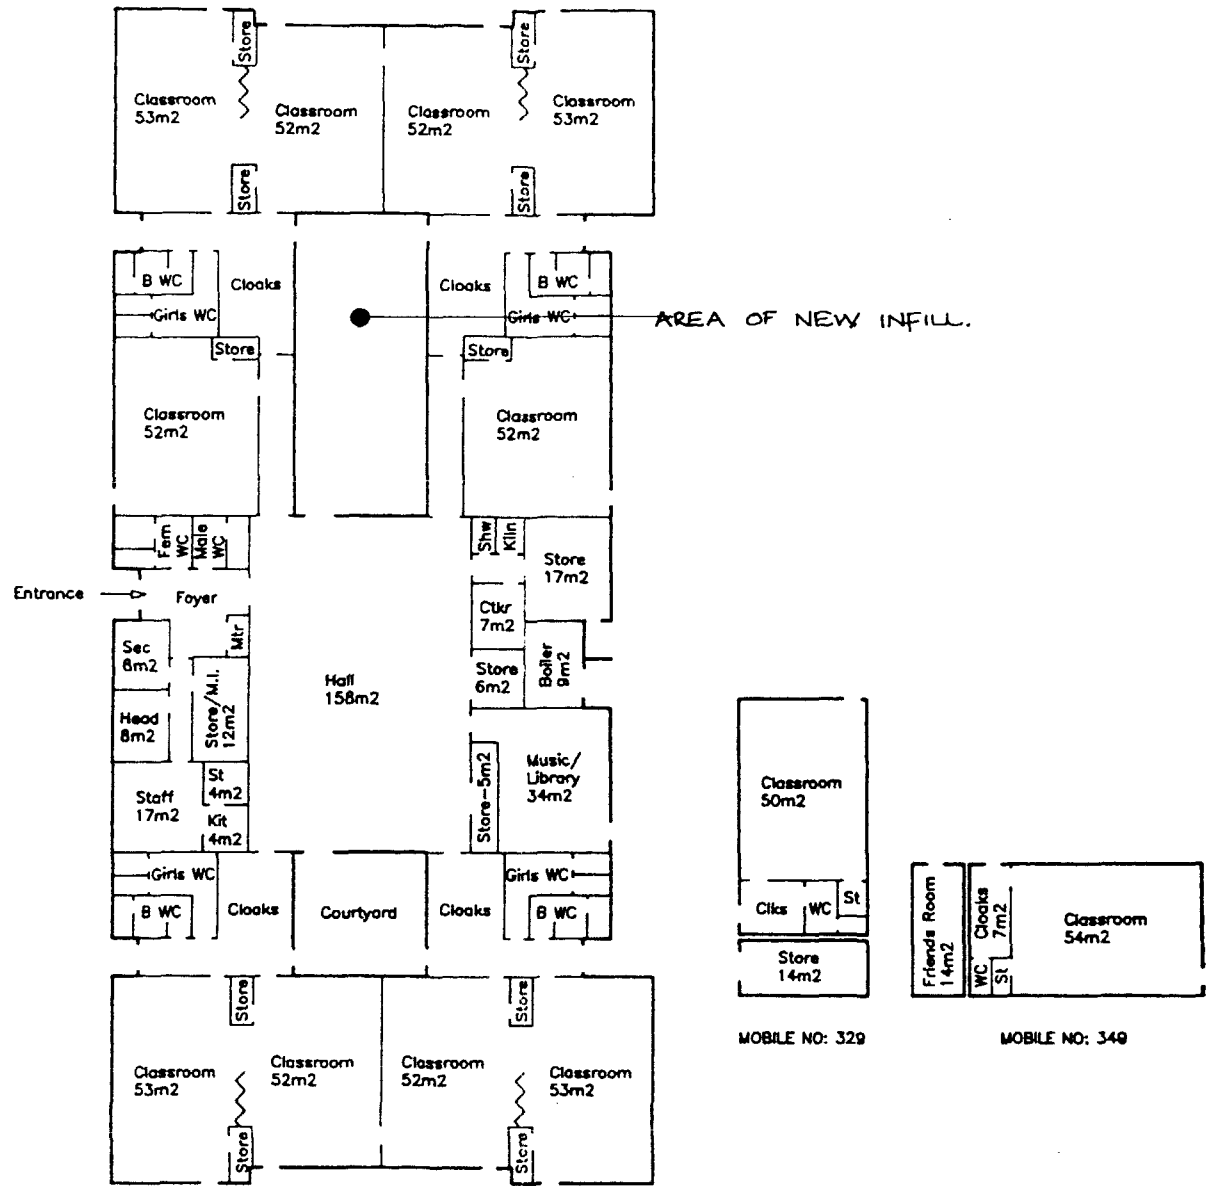

MOBILE NO: 329

MOBILE NO: 349

SOUTH HOLLAND DC
HOUSE OF PLANNING
- 1 MAY 1998
Ref: 0443/98
L.C.C.
27 APR 1998
HIGHWAYS & PLANNING DIRECTORATE

project

LONG SUTTON CP SCHOOL QUADRANGLE INFILL

LOCATION PLAN AND BLOCK PLAN

Land & Buildings Consultancy

J. David Trafford FRICS
General Manager
County Offices
Lincoln LN1 1ZA (01522) 552222

drawing no. PD/ZYZ83/19

revision

DETERMINED PLAN

L&BC

scale 1:1250 / N.T.S.
date APRIL 1998
drawn A.J.S.

A Professional Consultancy of Lincolnshire County Council