


Existing vehicular access
B: Possible location of new
vehicular access

SHDC
Planning & Development
- 2 APR 2004
Ref: 0452104

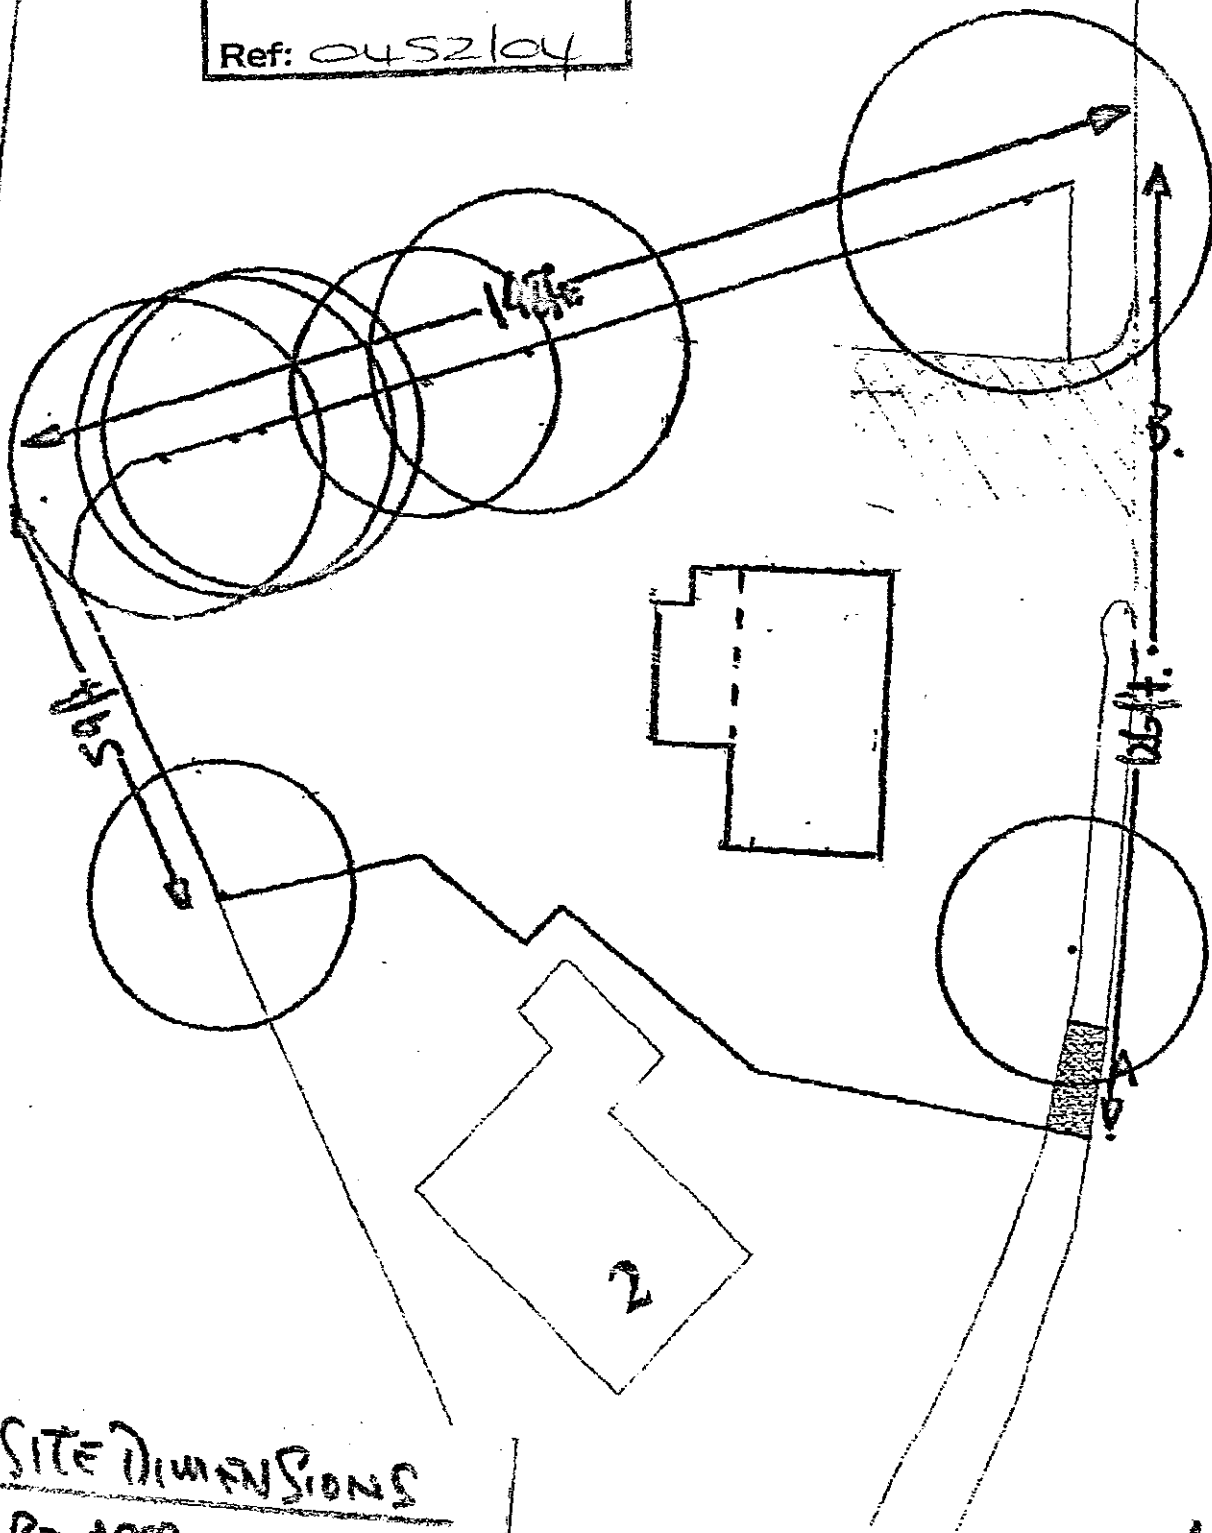

SITE DIMENSIONS
ARE APPROXIMATE

SITE PLAN

1/100