

©Design Copyright reserved. Written consent must be obtained before copying or reproducing this drawing. Do not scale from this drawing, use dimensioned figures only. Contractors are responsible for taking and checking site dimensions. Any discrepancy must be reported to the architect immediately.

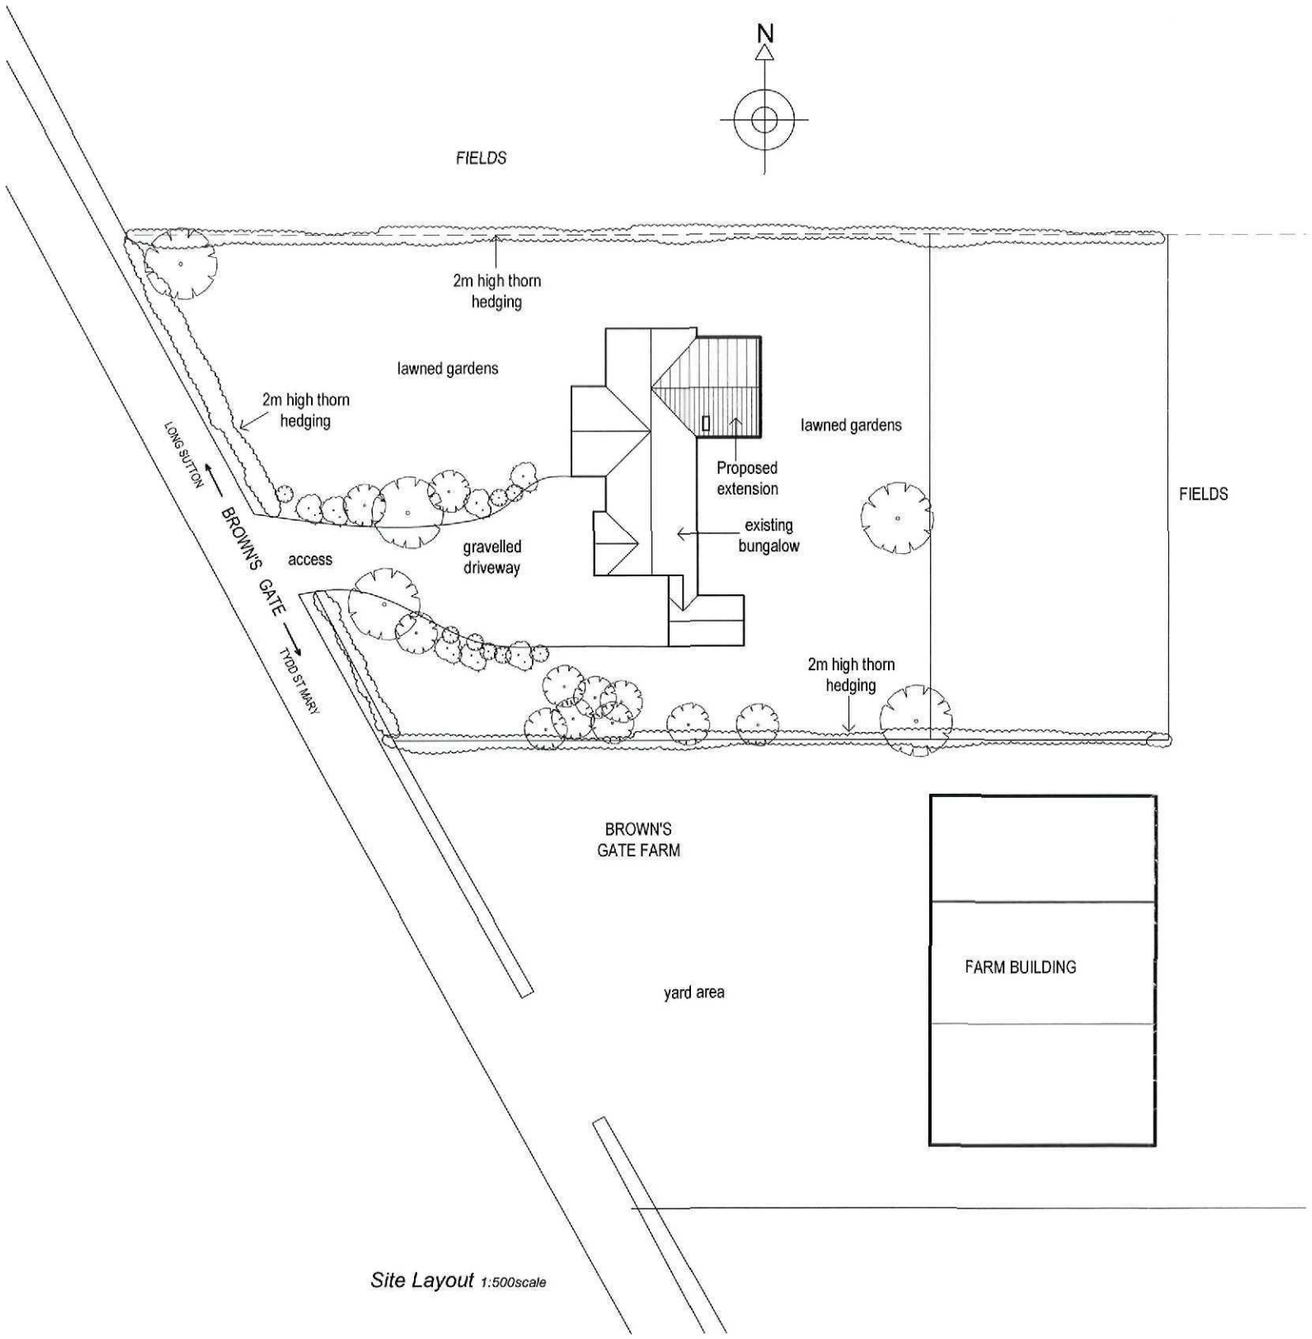

Site Layout 1:500scale

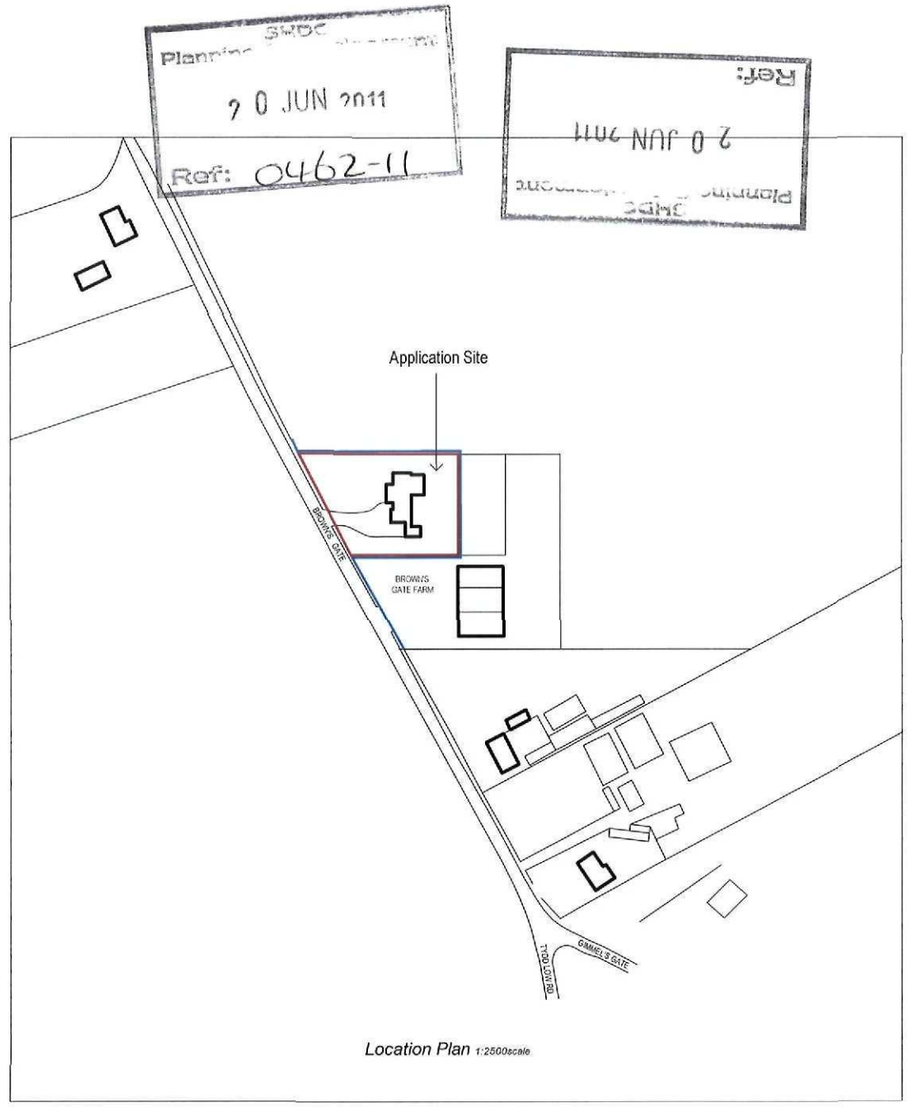

Location Plan 1:2500scale

Client Mr & Mrs W. Dye	Scale 1:500 & 1:2500
Project Proposed Rear Extension to detached bungalow Brown's Gate Farm Sutton Crosses Lincolnshire	Date May 2011 Drawing No. 2011/05/wd/100
Title Site Layout & Location Plan	Revision

A3