PROPOSED BLOCK PLAN
SCALE 1:500

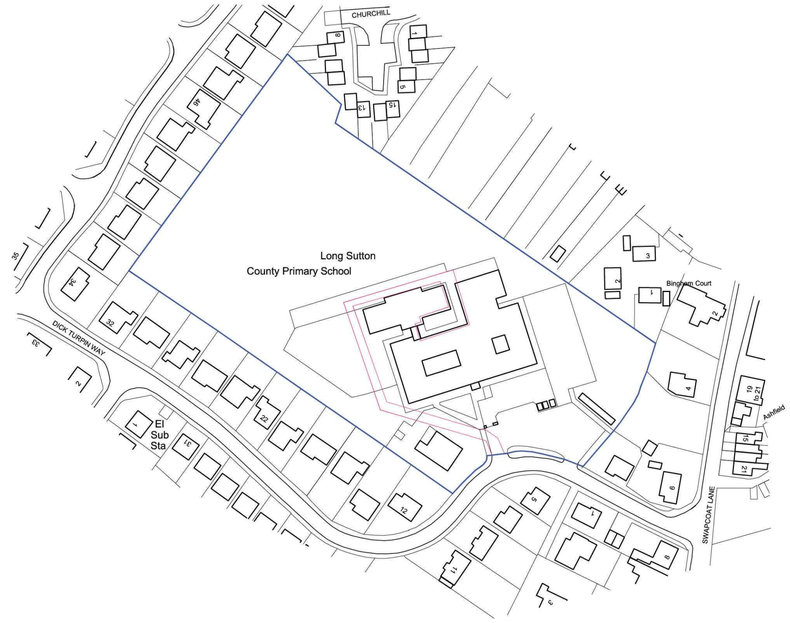

Ordnance Survey (c) Crown Copyright 2010. All rights reserved. Licence number 100020449

O.S SITE LOCATION PLAN
SCALE 1:1250

REVISIONS:-

A - Site boundary revised. - TG

PETER SMITH ASSOCIATES Architects
The Studio
57 Main Street
Baston
Peterborough PE69PB
Tel. 01778 560090
Fax. 01778 560091

Project: Long Sutton CP School	Drawing: LOCATION & BLOCK PLANS
Client: Long Sutton CP School	Drawing no. 15/3873/04P Revision A Scale AS SHOWN Date MARCH 2015
Drawn By: Tim Grice	Checked By: