


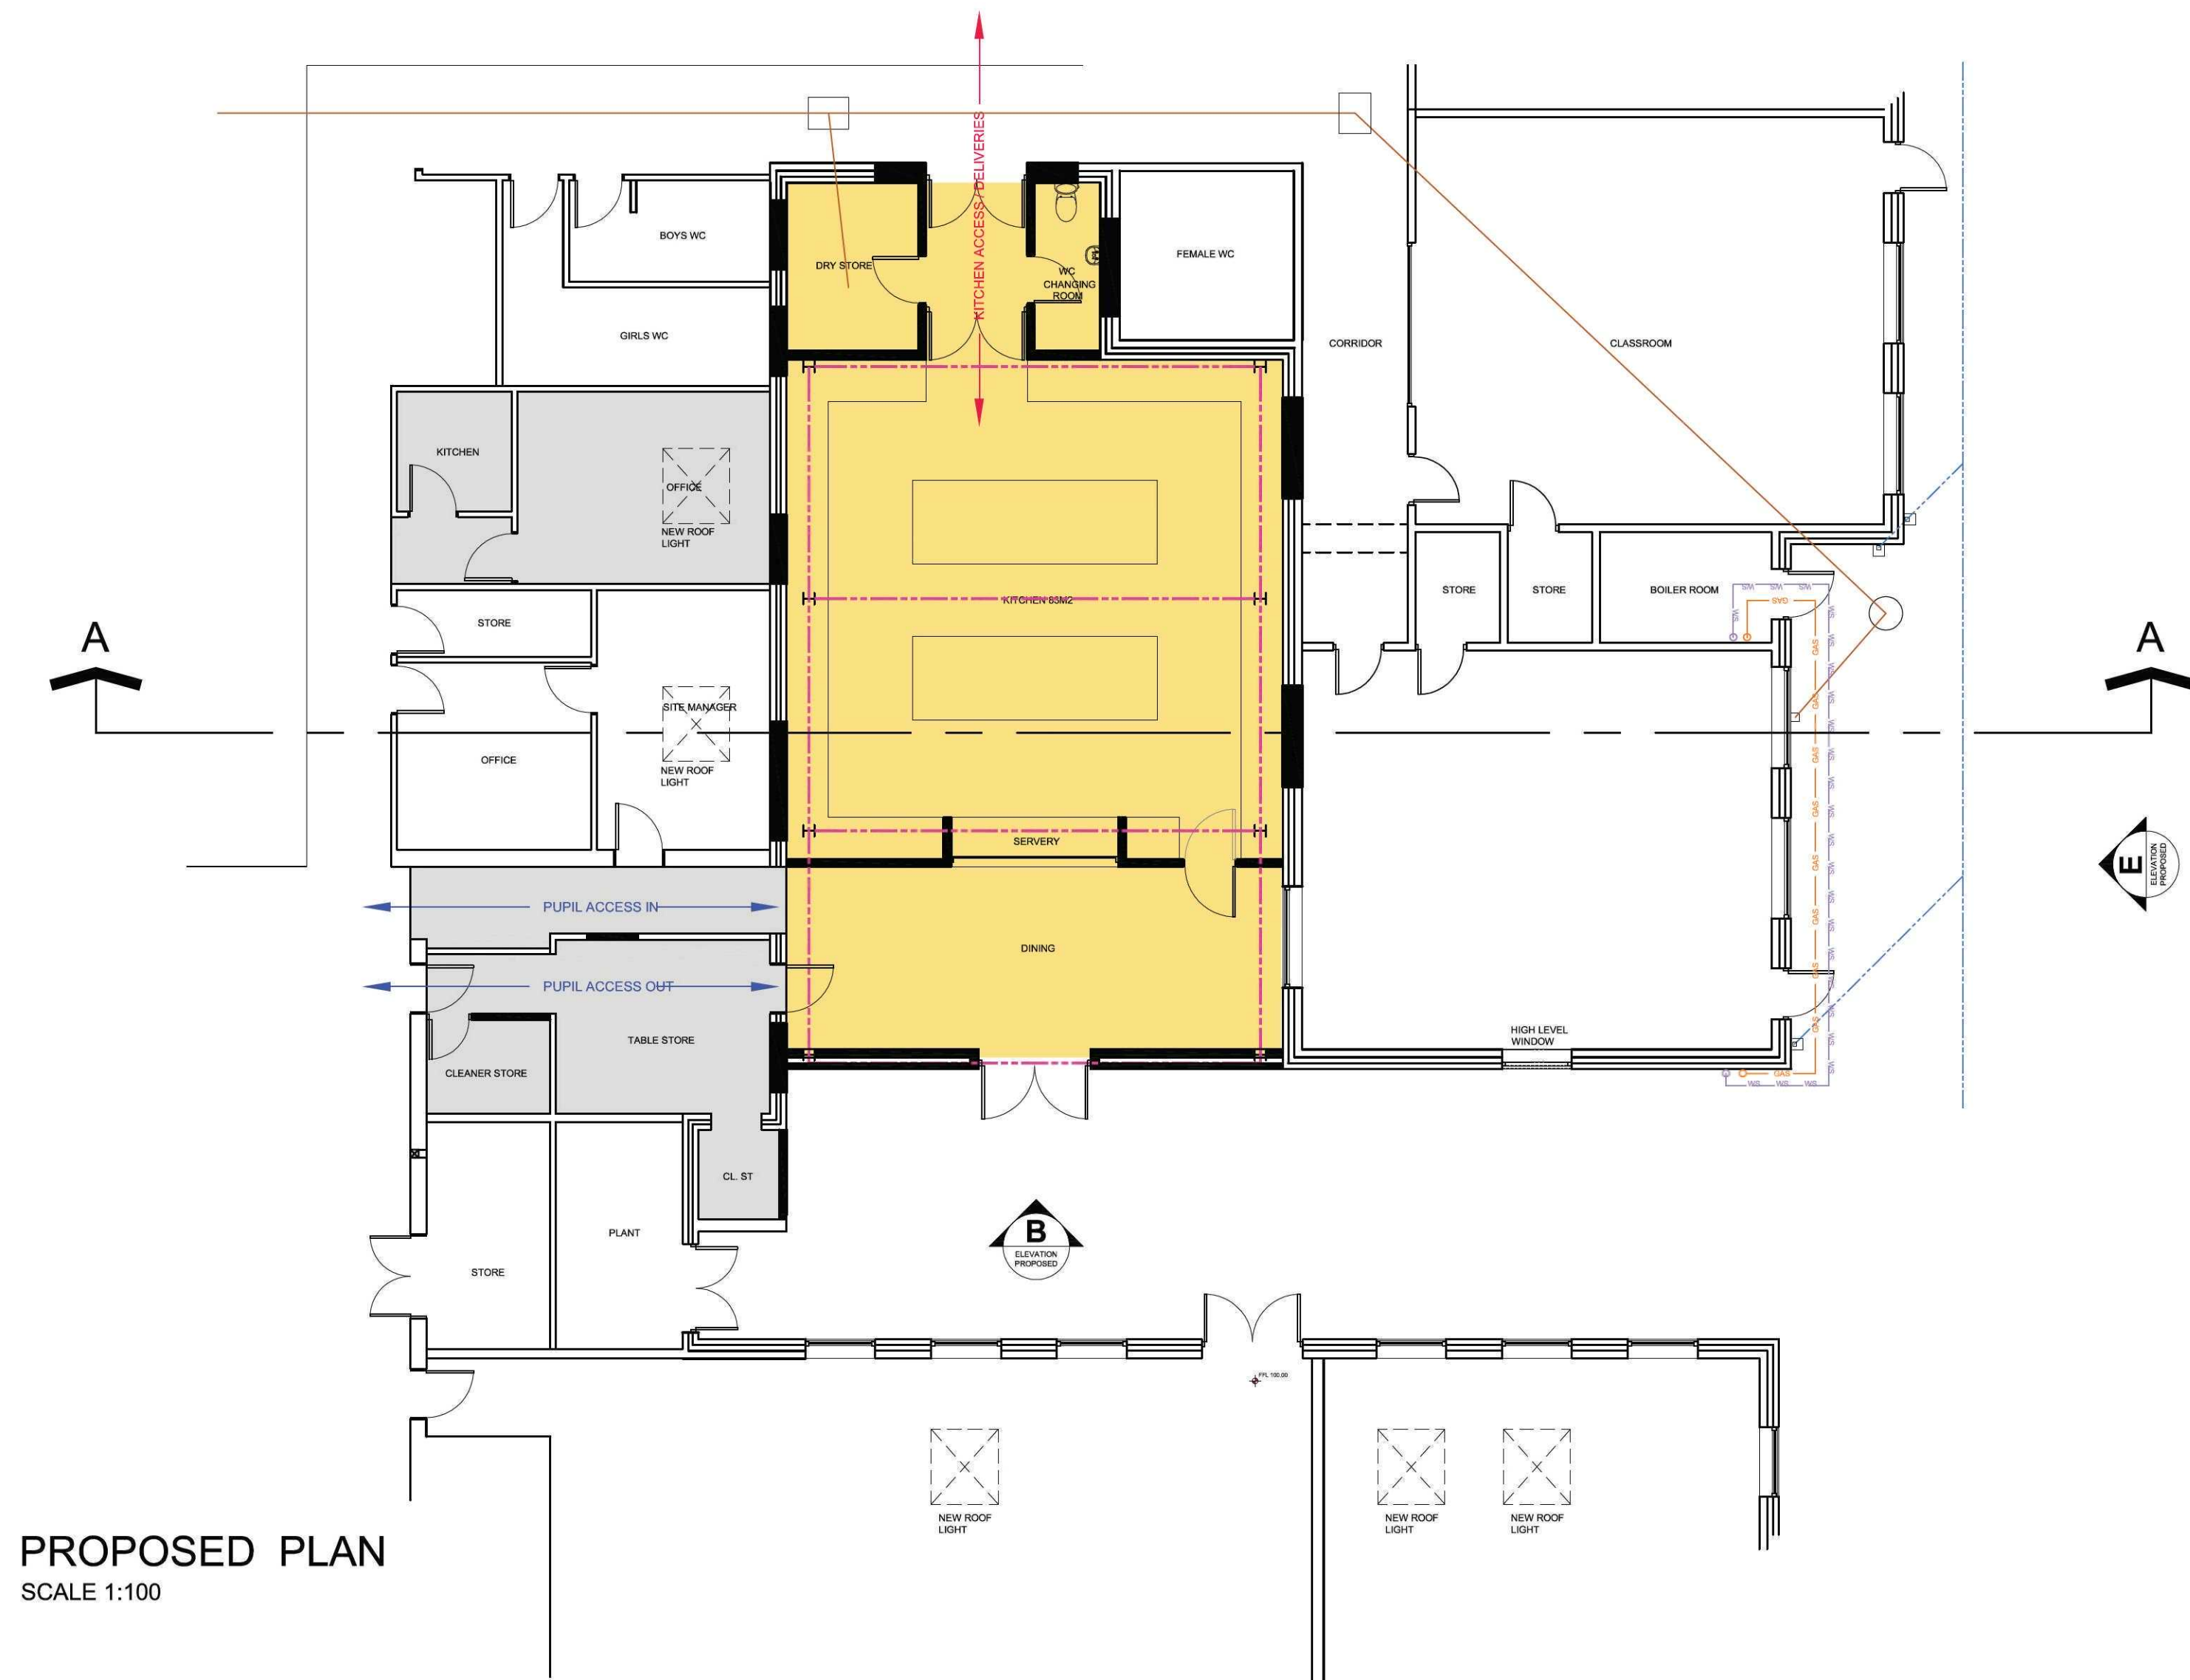


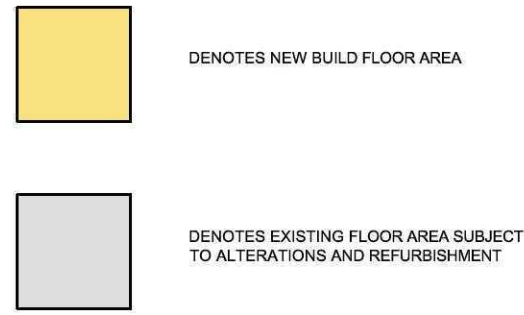


PROPOSED PLAN
SCALE 1:100

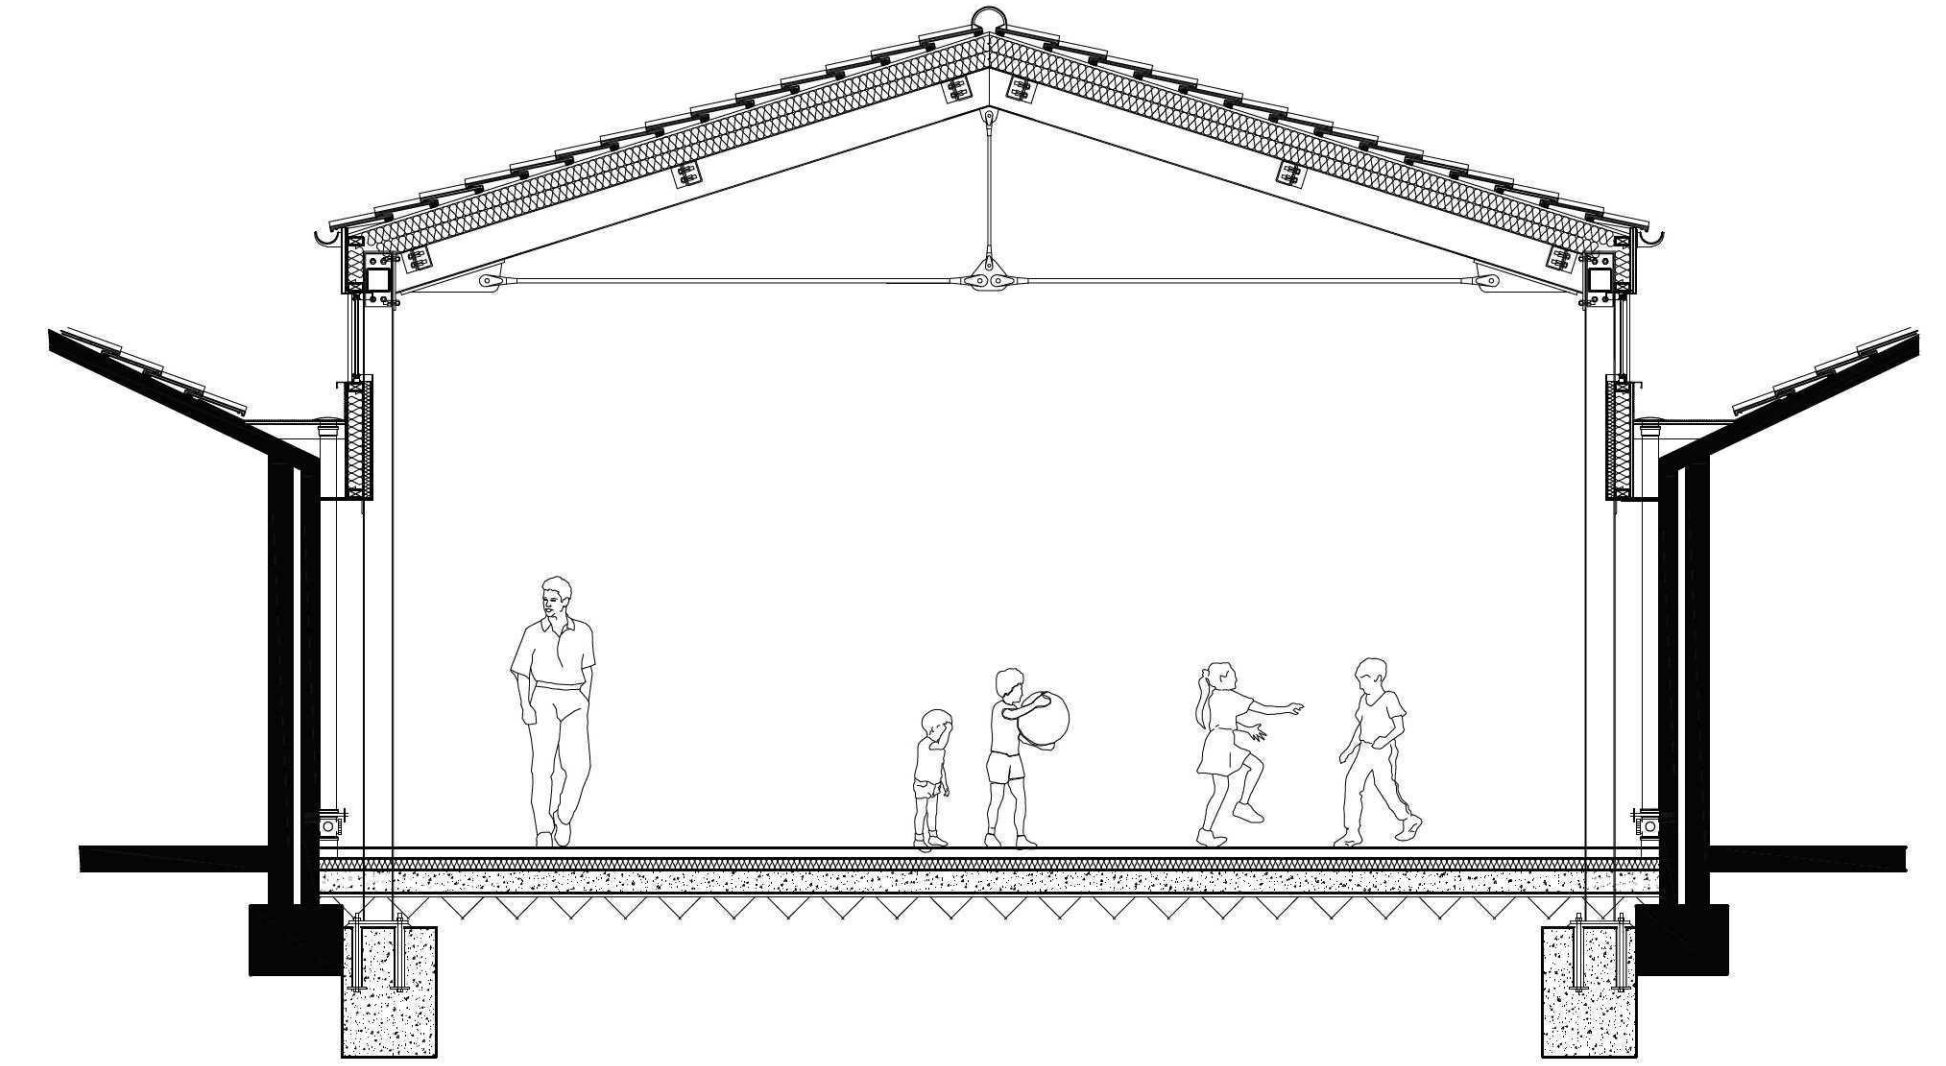

PROPOSED SECTION A
SCALE 1:50

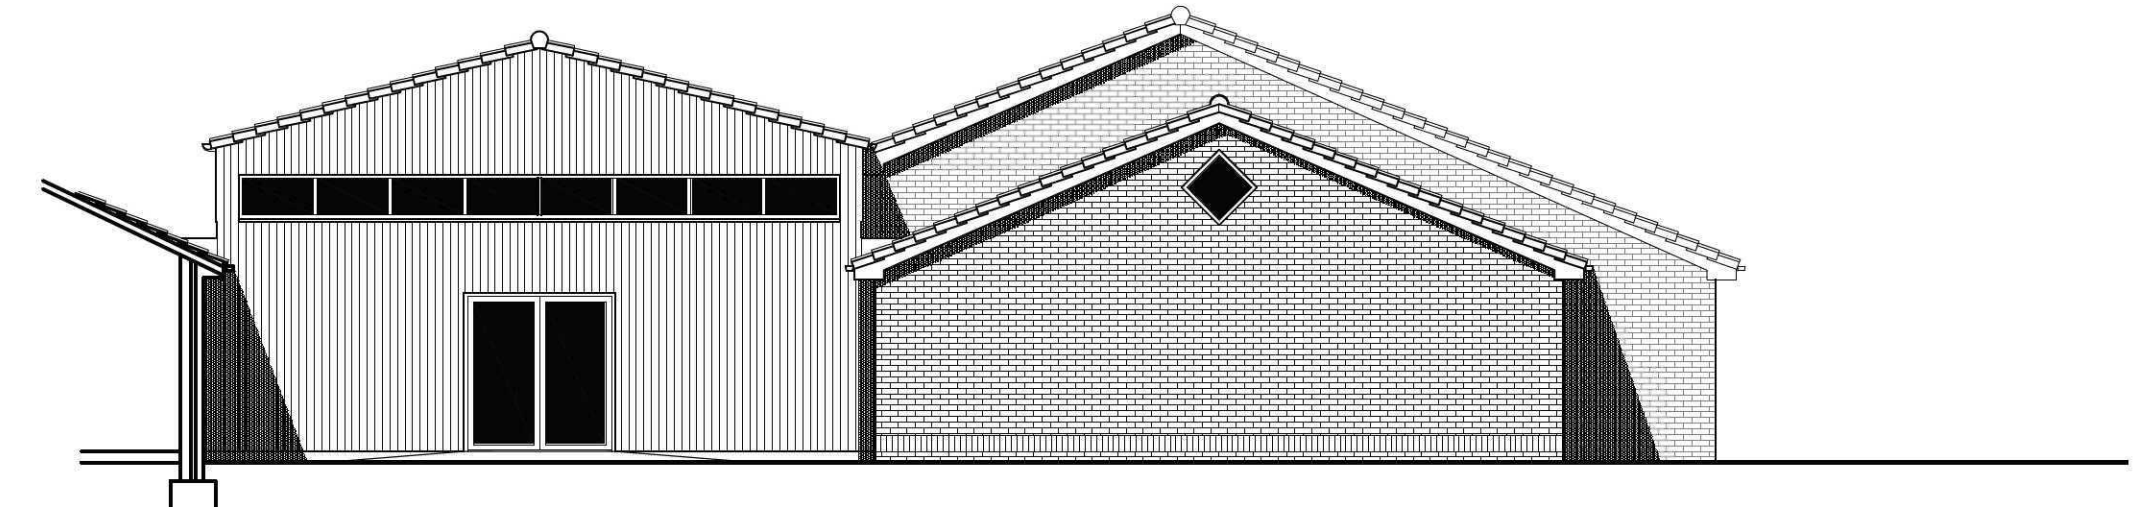

PROPOSED ELEVATION
SCALE 1:100

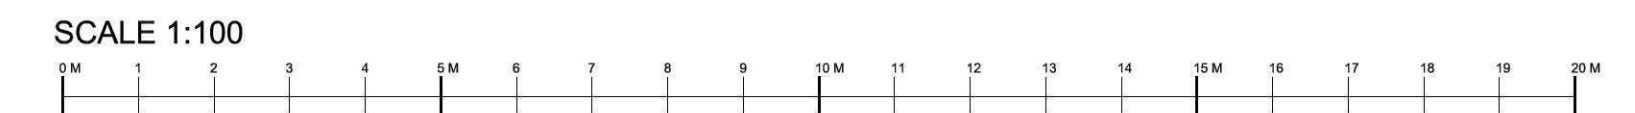

REVISIONS:-



PROPOSED ELEVATION
SCALE 1:100

PETER SMITH ASSOCIATES Architects		The Studio 57 Main Street Baston Peterborough PE69PB Tel. 01778 560090 Fax. 01778 560091
Project Long Sutton CP School	Drawing Proposed Phase 1 Plan & Elevations	
Client Long Sutton CP School	Drawing no. 15/3873/02P Revision Scale AS SHOWN Date March 2015	
Drawn By Tim Grice	Checked By	