


DENOTES NEW BUILD FLOOR AREA


DENOTES EXISTING FLOOR AREA SUBJECT TO ALTERATIONS AND REFURBISHMENT

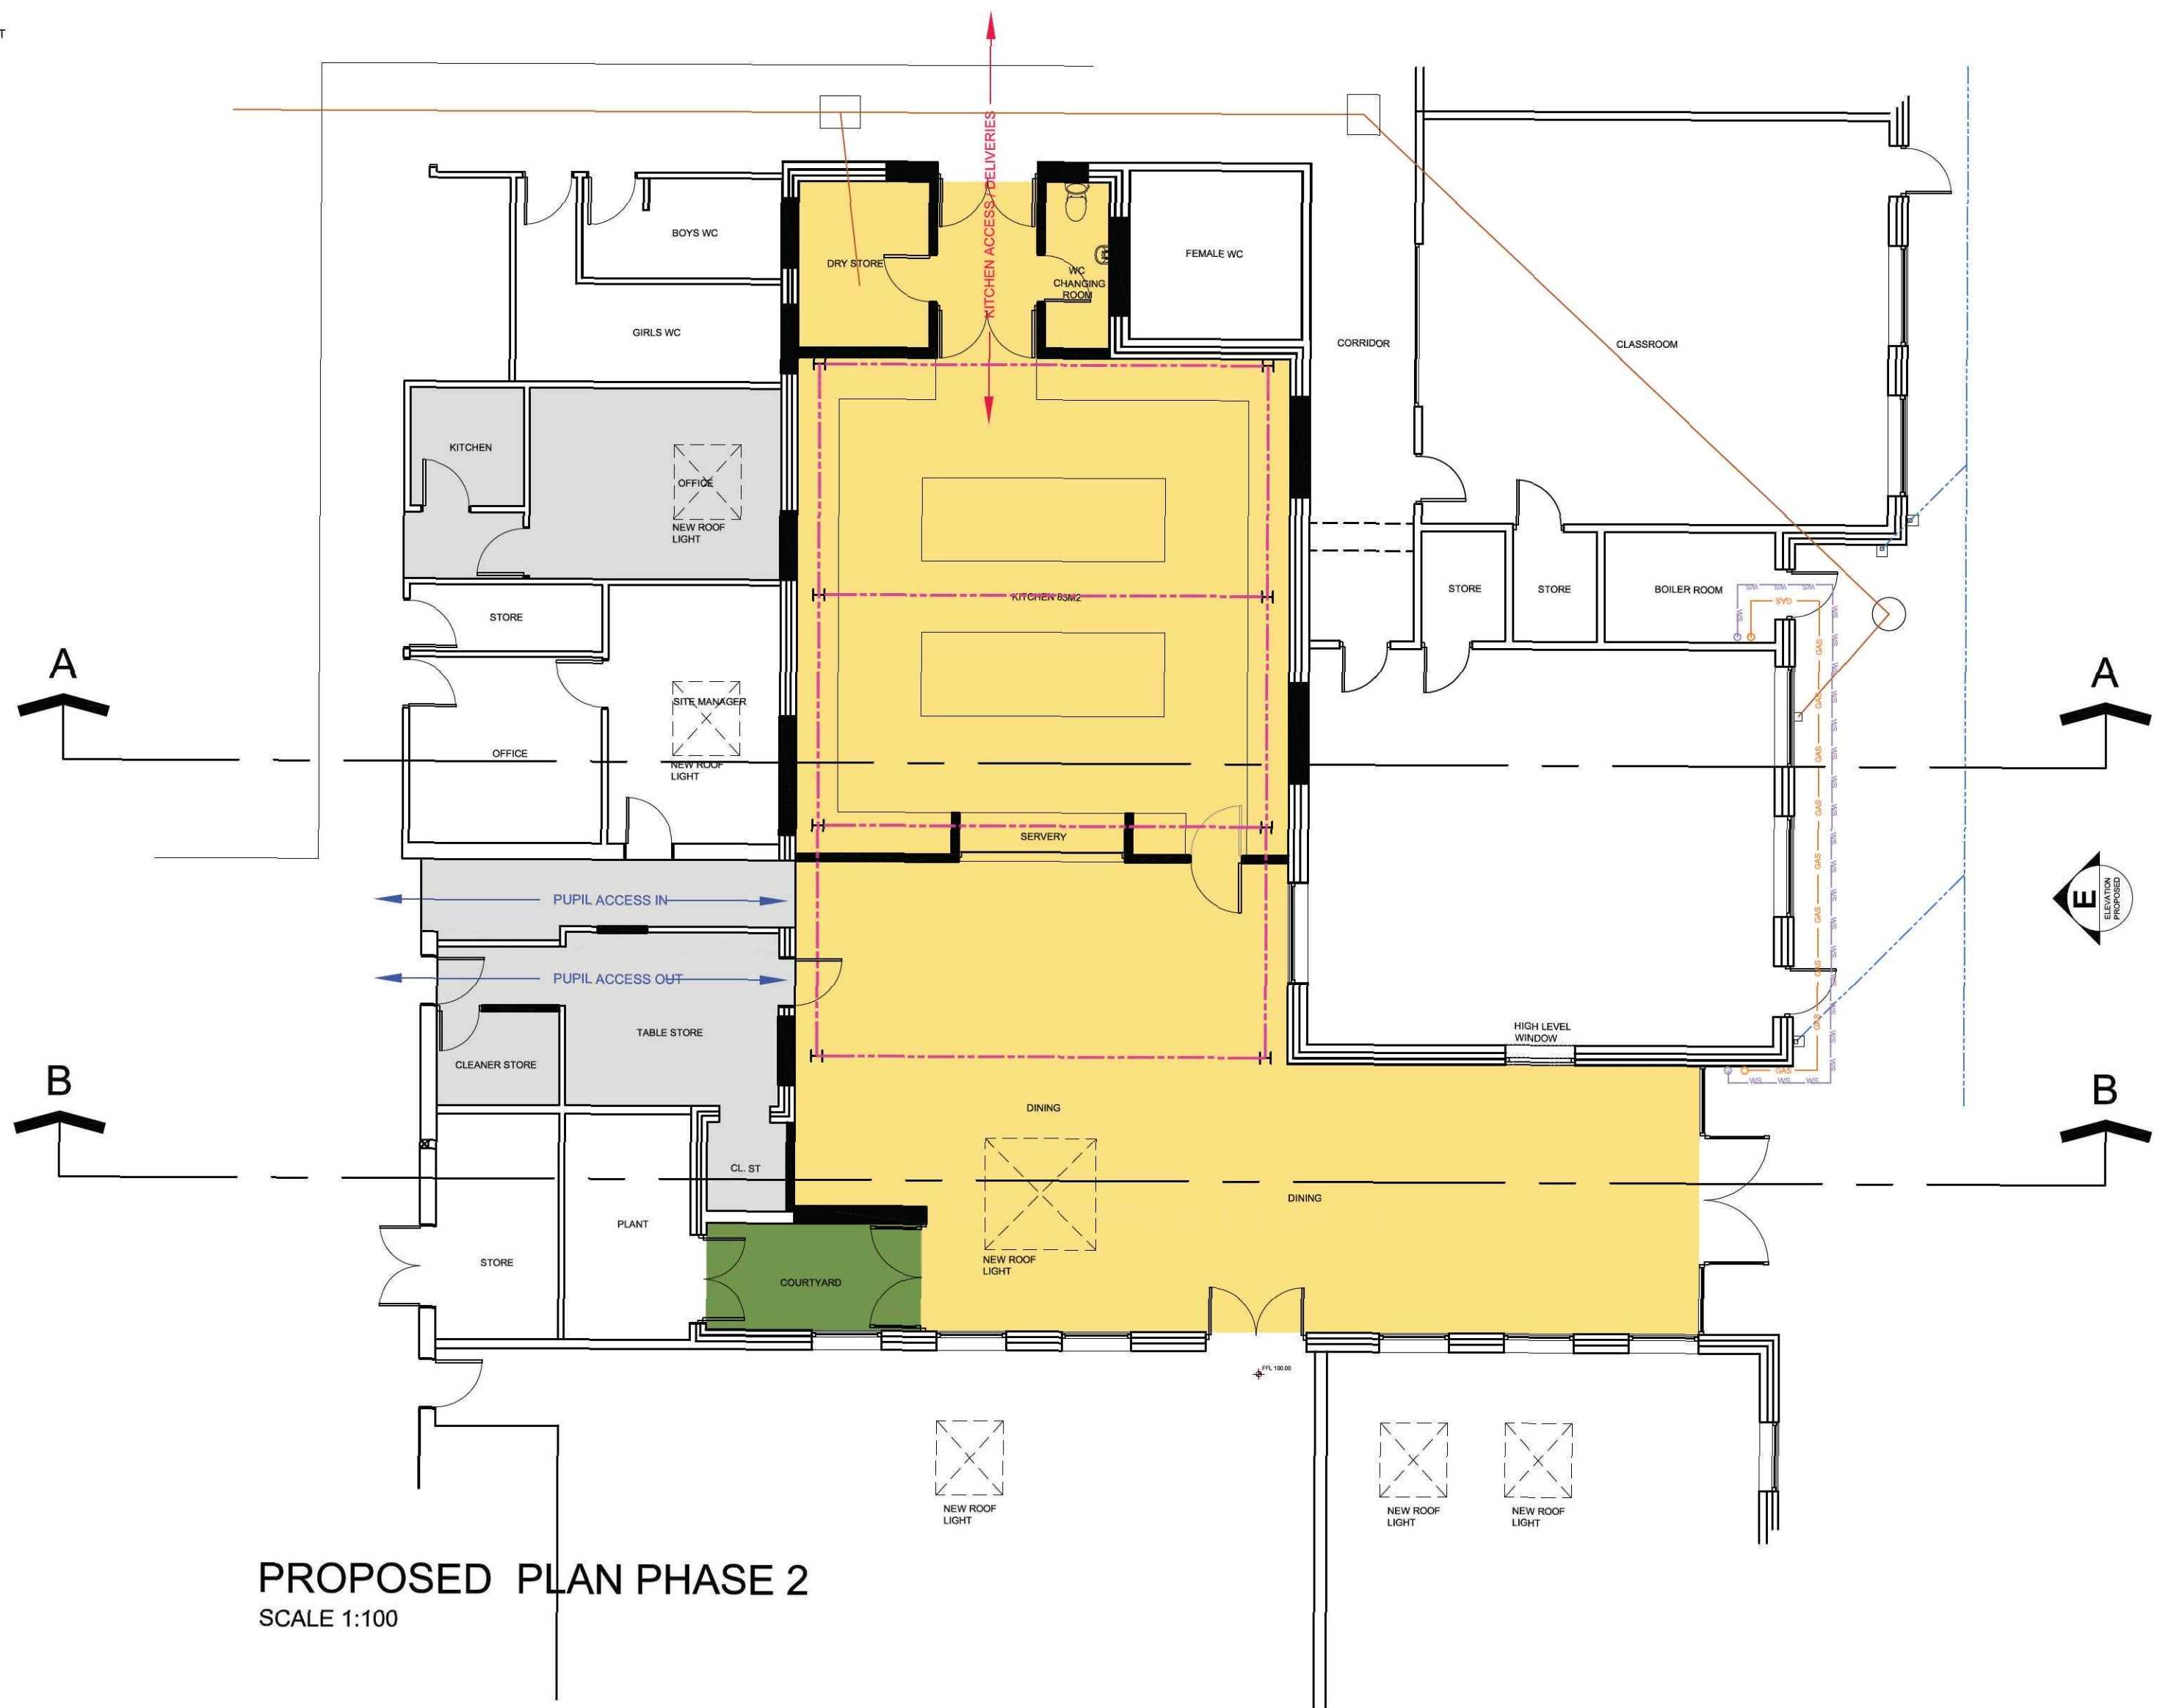


PROPOSED PLAN PHASE 2
SCALE 1:100



PROPOSED ELEVATION
SCALE 1:100

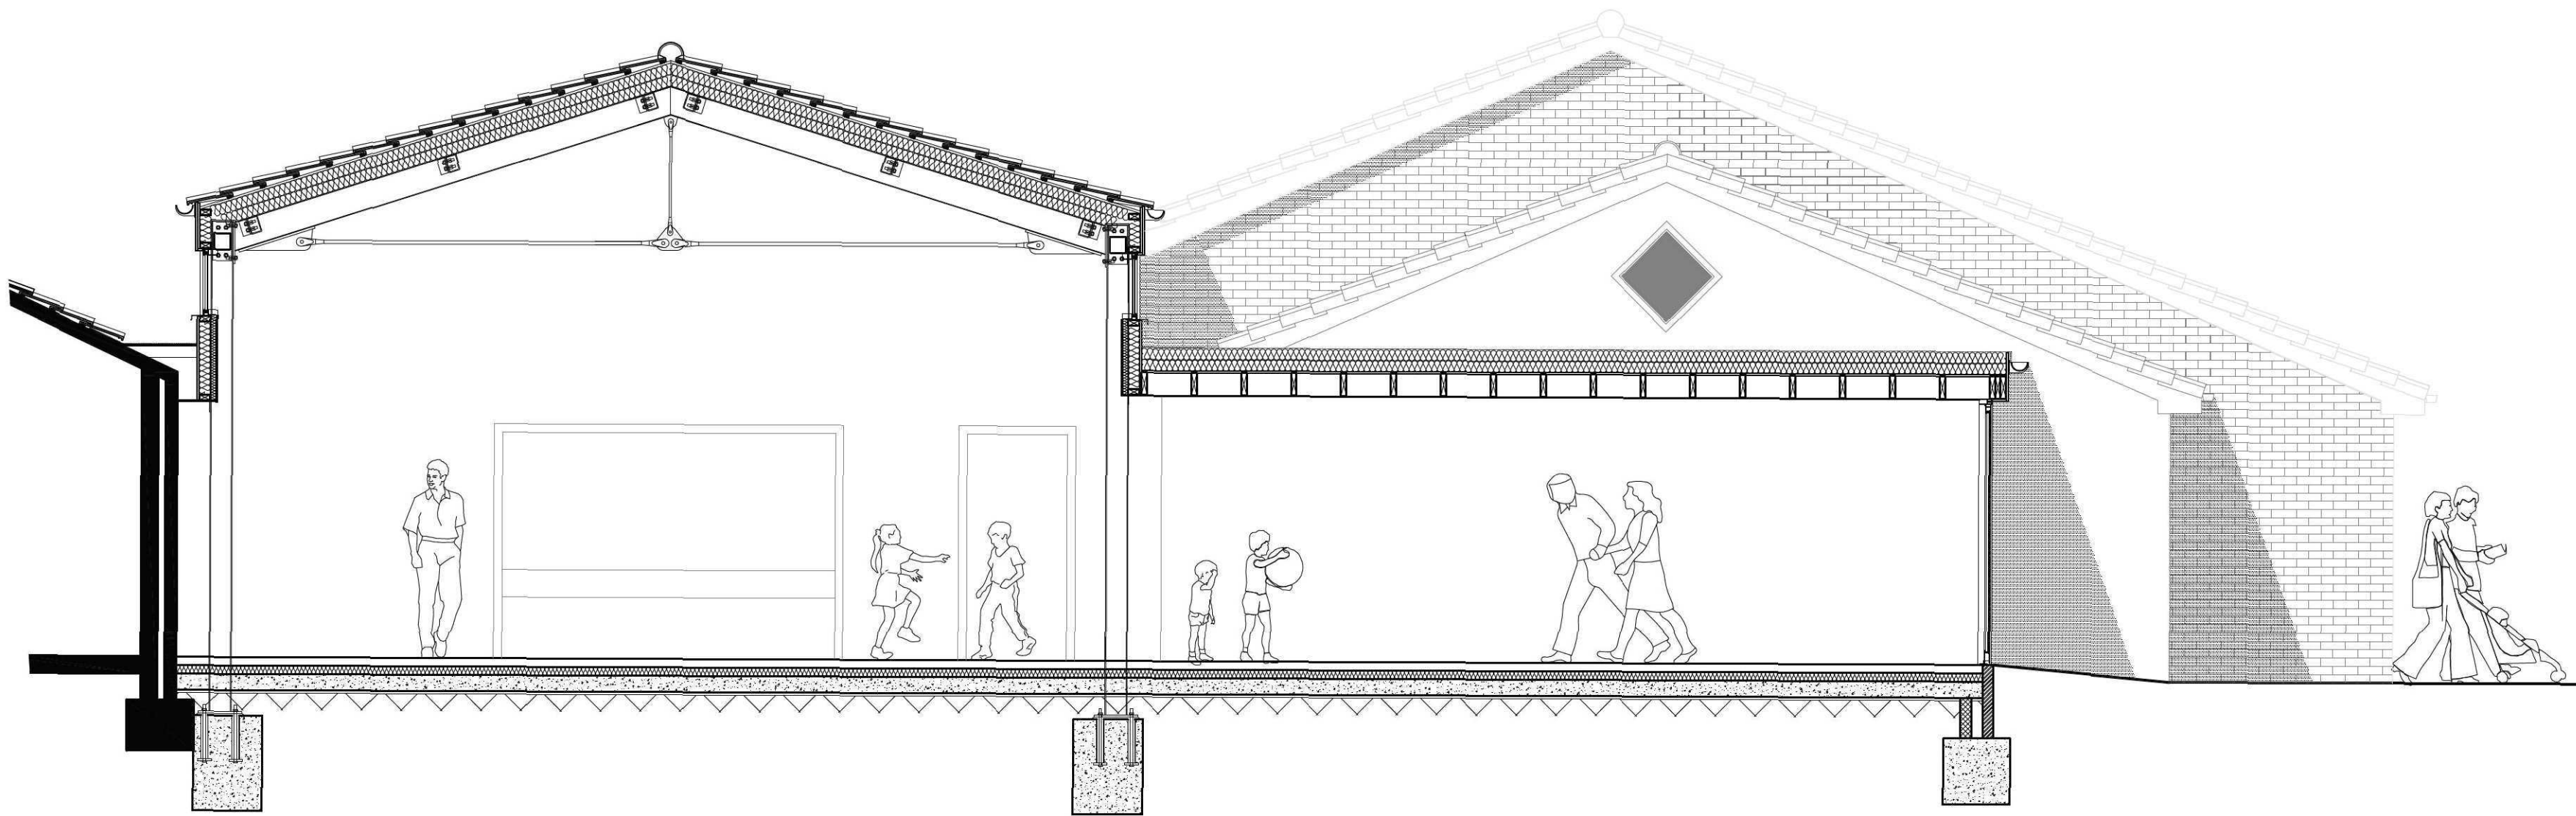

PROPOSED SECTION BB
SCALE 1:50

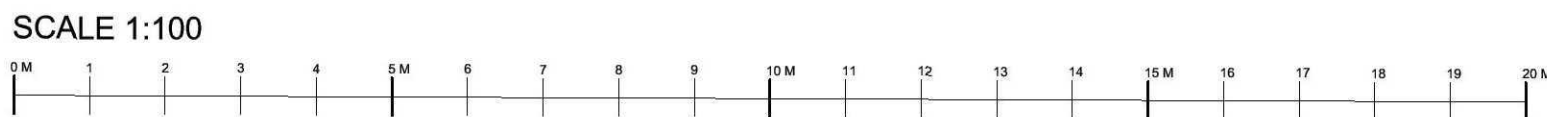

REVISIONS:-

PETER SMITH ASSOCIATES Architects The Studio 57 Main Street Boston Peterborough PE69PB 01778 560090 Tel. 01778 560090 Fax. 01778 560091	
Project Long Sutton CP School	Drawing Proposed Phase 2 Plan & Elevations
Client Long Sutton CP School	Drawing no. 15/3873/03P Revision Scale AS SHOWN Date March 2015
Drawn By Tim Grice	Checked By