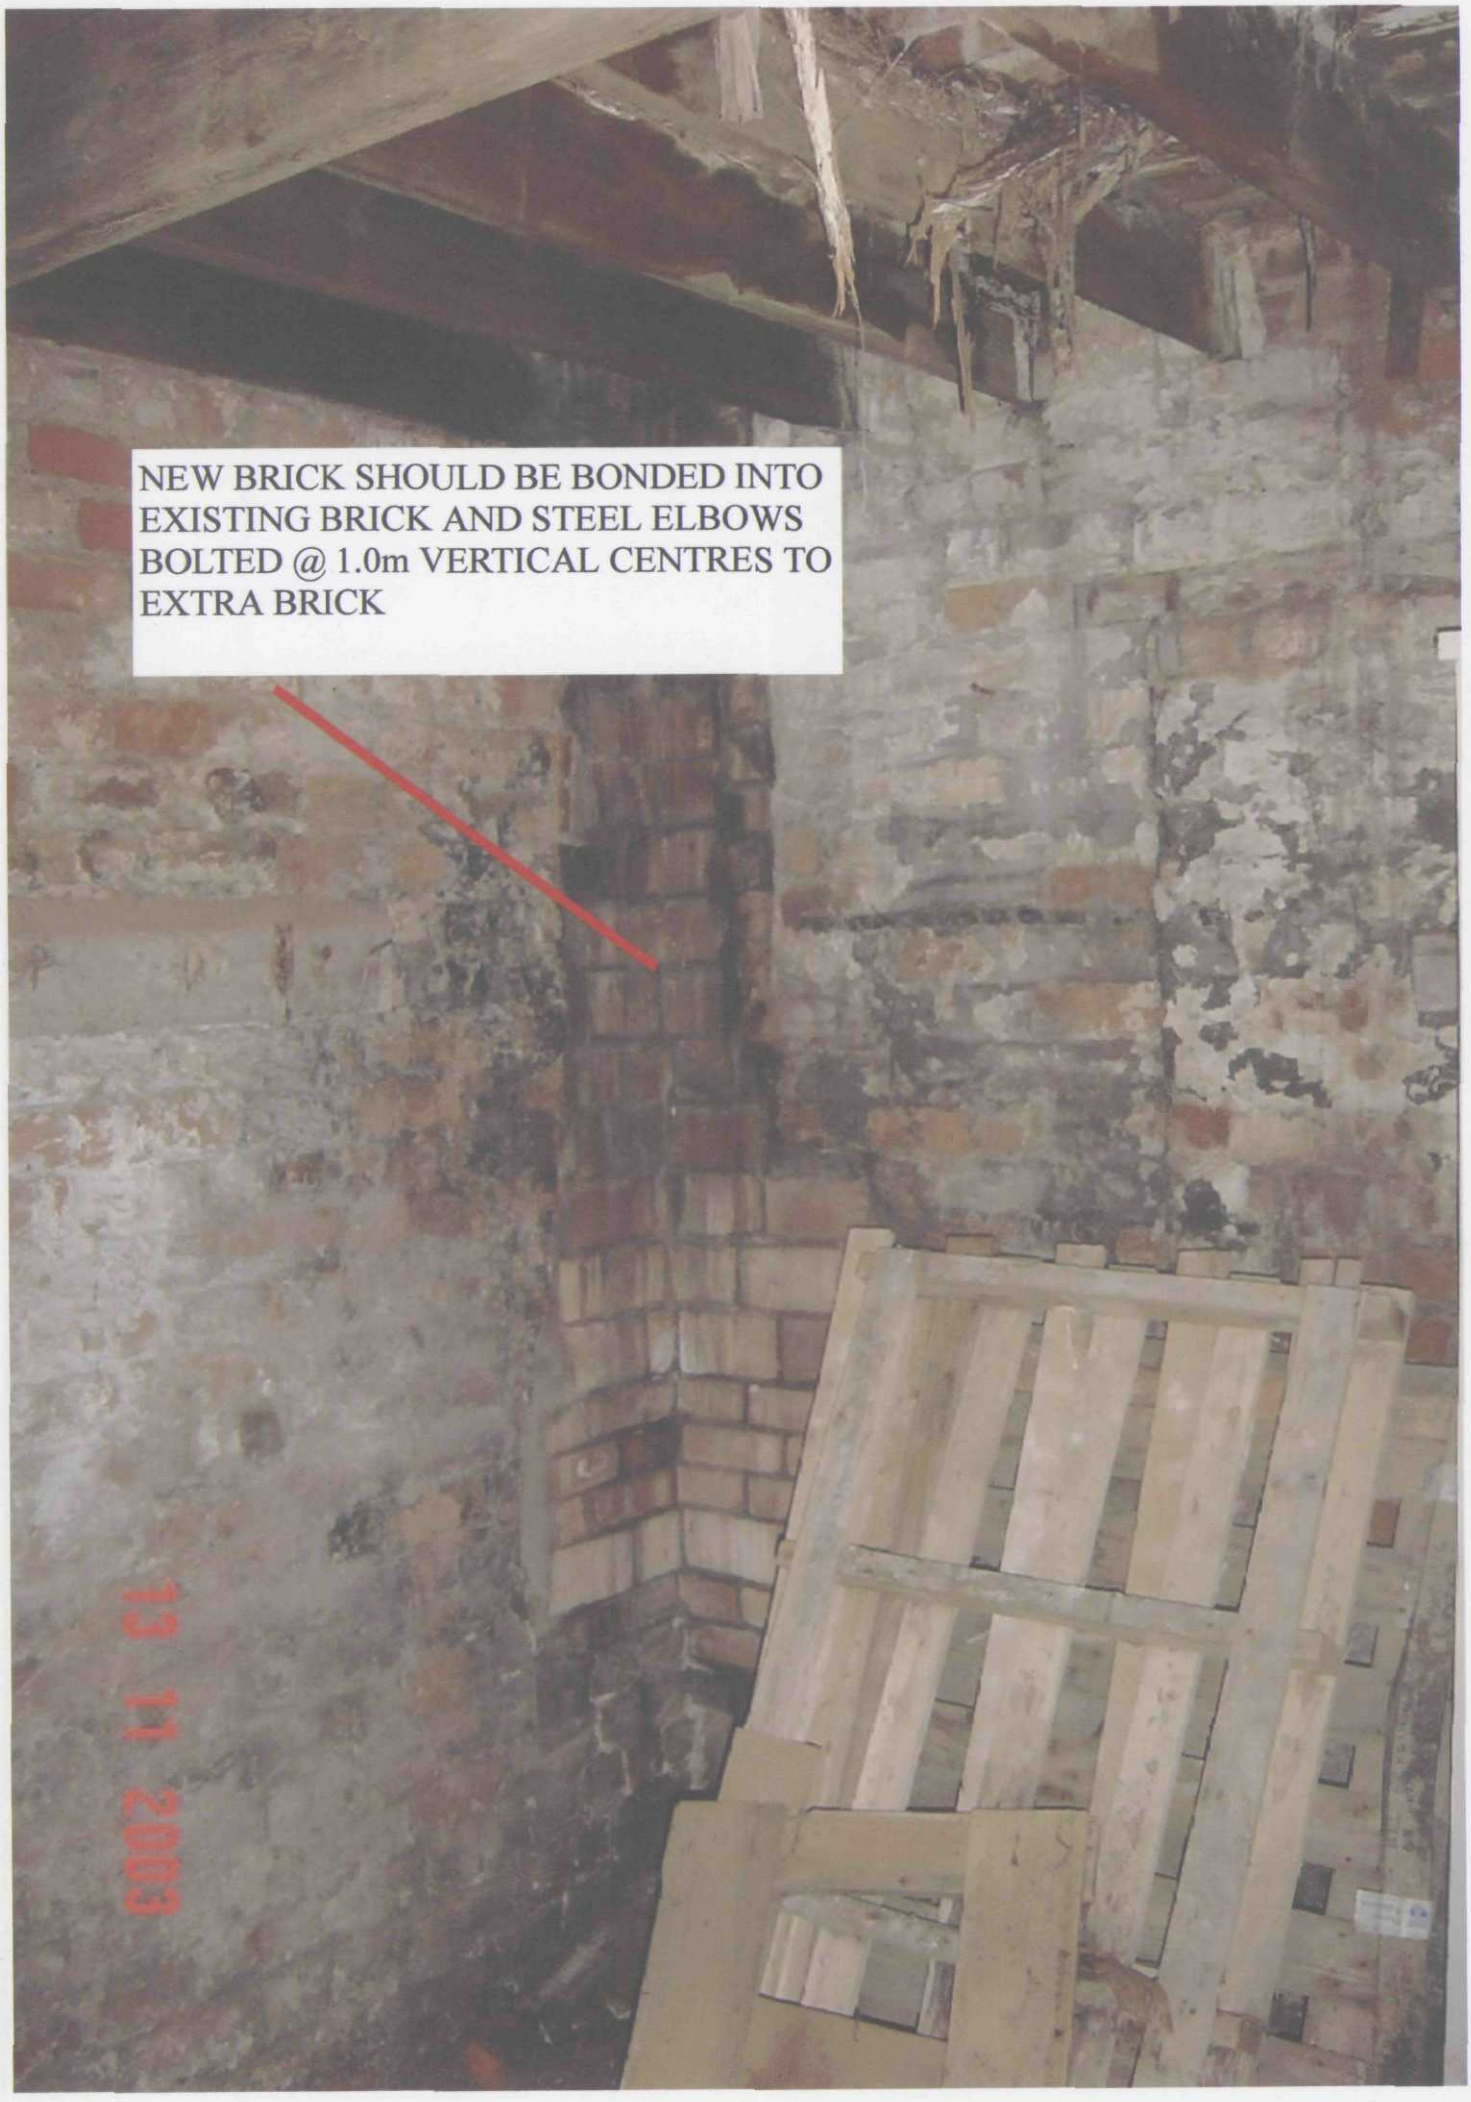

NEW BRICK SHOULD BE BONDED INTO EXISTING BRICK AND STEEL ELBOWS BOLTED @ 1.0m VERTICAL CENTRES TO EXTRA BRICK
13 11 2003