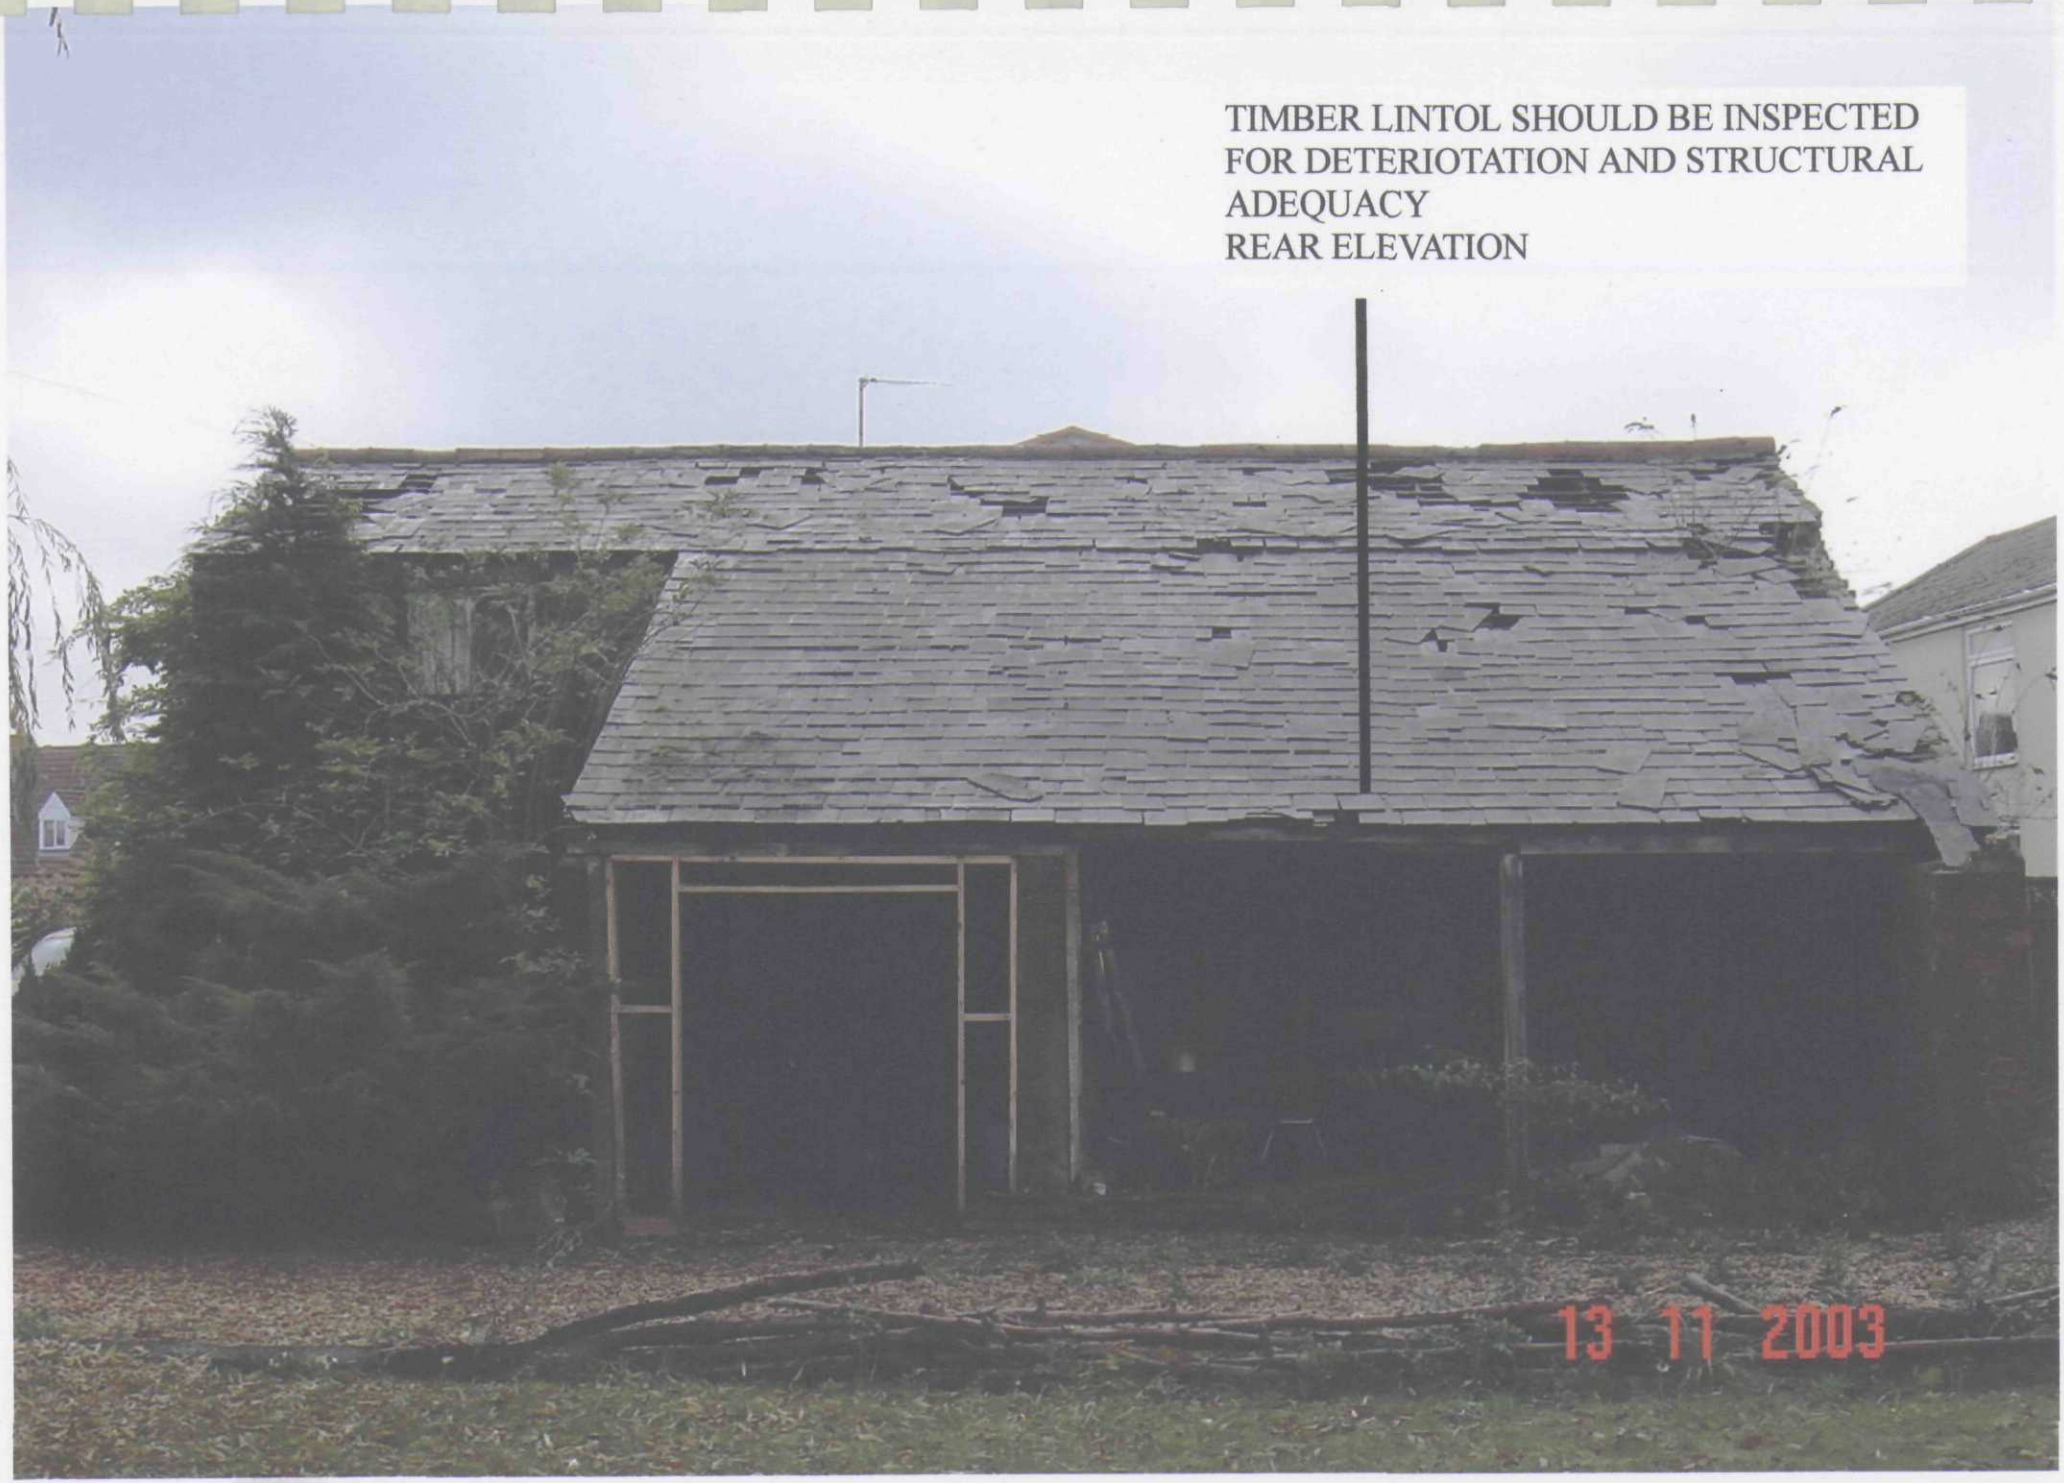

TIMBER LINTOL SHOULD BE INSPECTED
FOR DETERIOTATION AND STRUCTURAL
ADEQUACY
REAR ELEVATION
13 11 2003