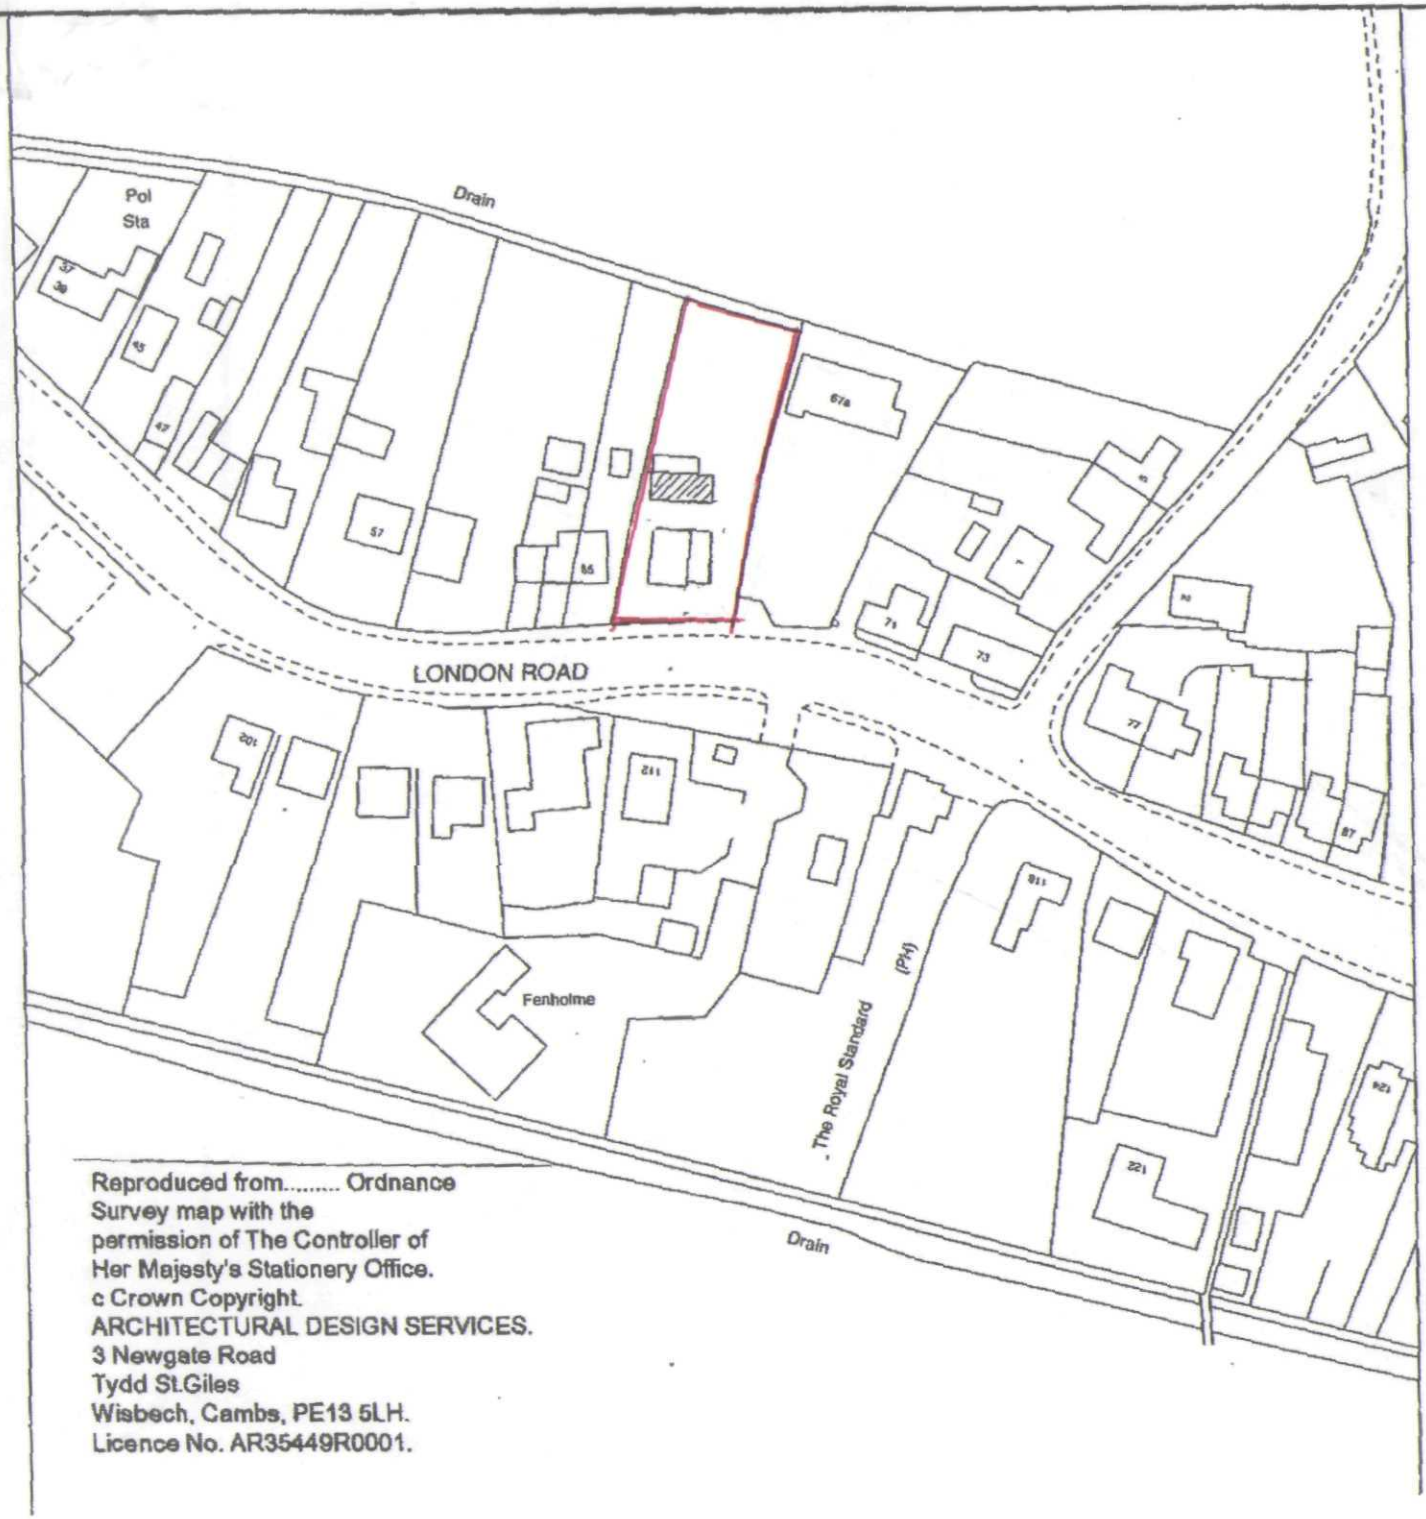


Reproduced from..... Ordnance Survey map with the permission of The Controller of Her Majesty's Stationery Office. c Crown Copyright.
ARCHITECTURAL DESIGN SERVICES.
3 Newgate Road
Tydd St.Giles
Wisbech, Cambs, PE13 5LH.
Licence No. AR35449R0001.

SHDC
Planning & Development
- 7 APR 2004
Ref: 0468/04