



# PROPOSED REPLACEMENT RESIDENTIAL DWELLING


## 23 WISBECH ROAD, LONG SUTTON, LINCOLNSHIRE. PE12 9AG

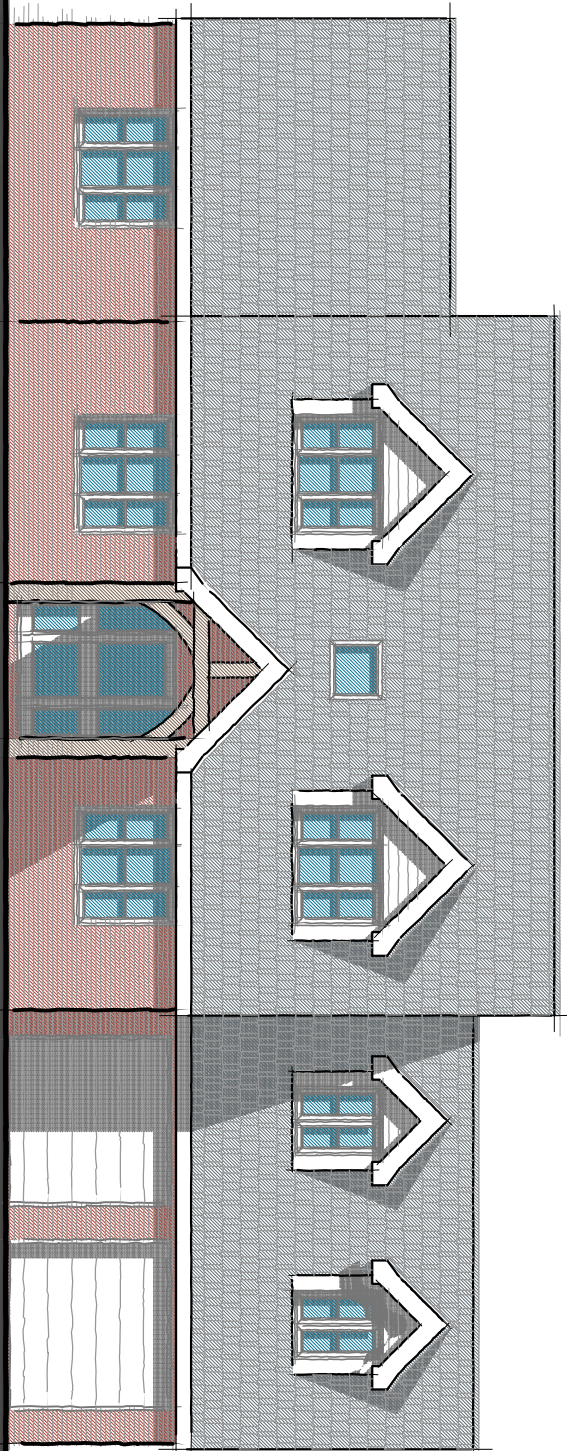


PROPOSED FRONT ELEVATION

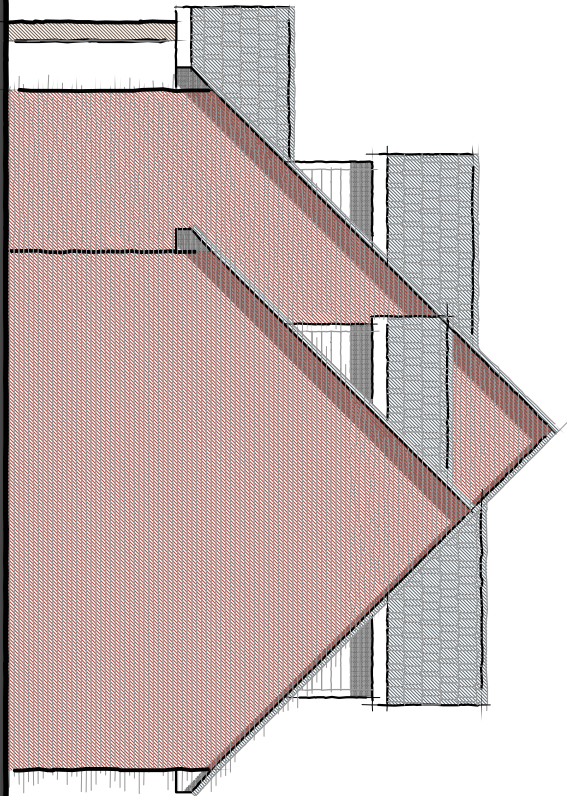


PROPOSED SIDE ELEVATION

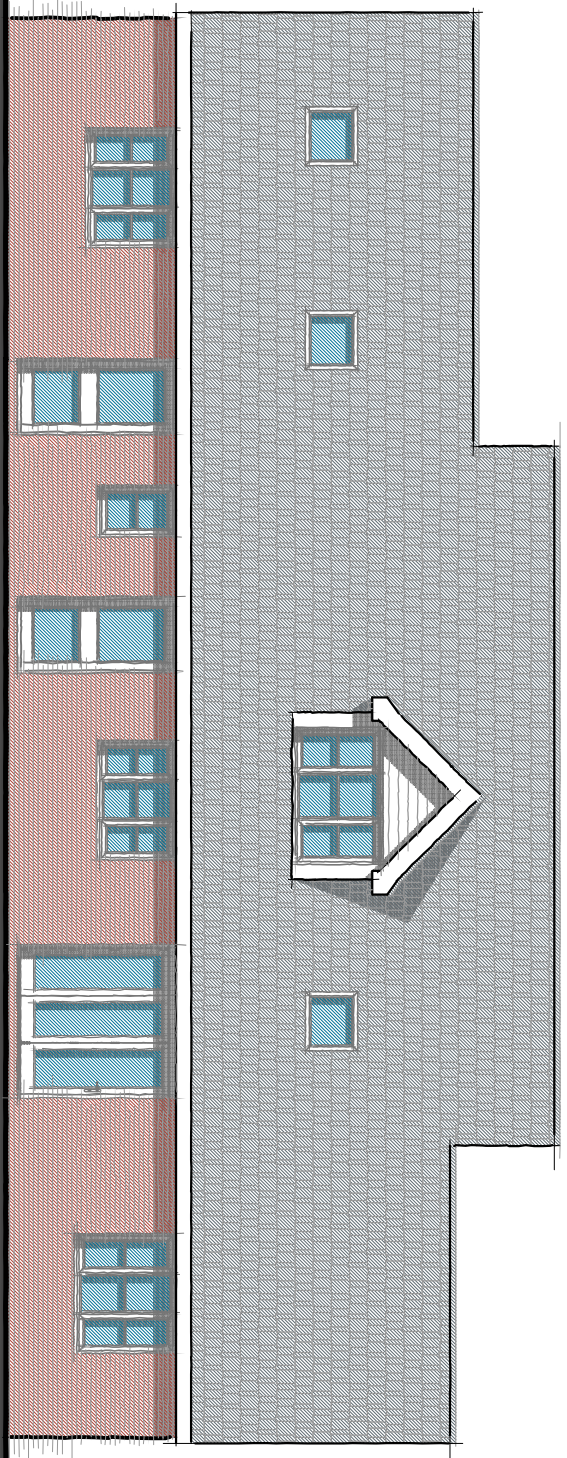


PROPOSED REAR ELEVATION

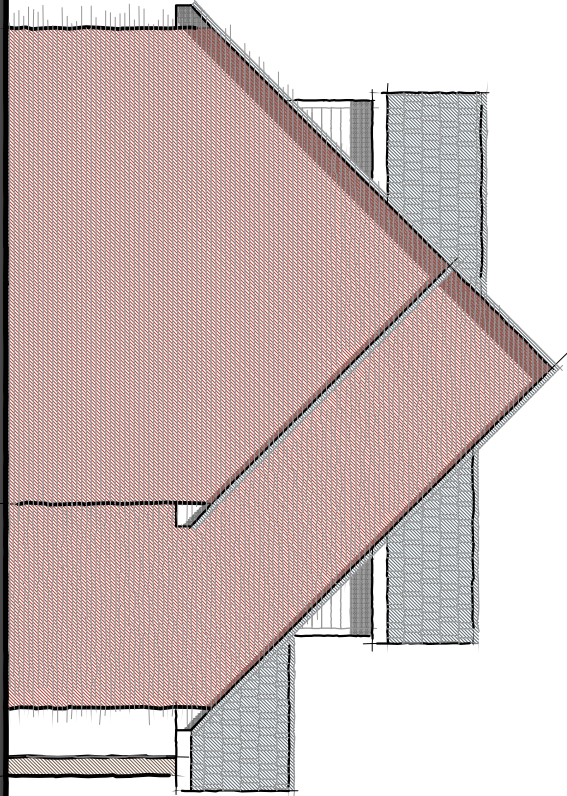


PROPOSED SIDE ELEVATION

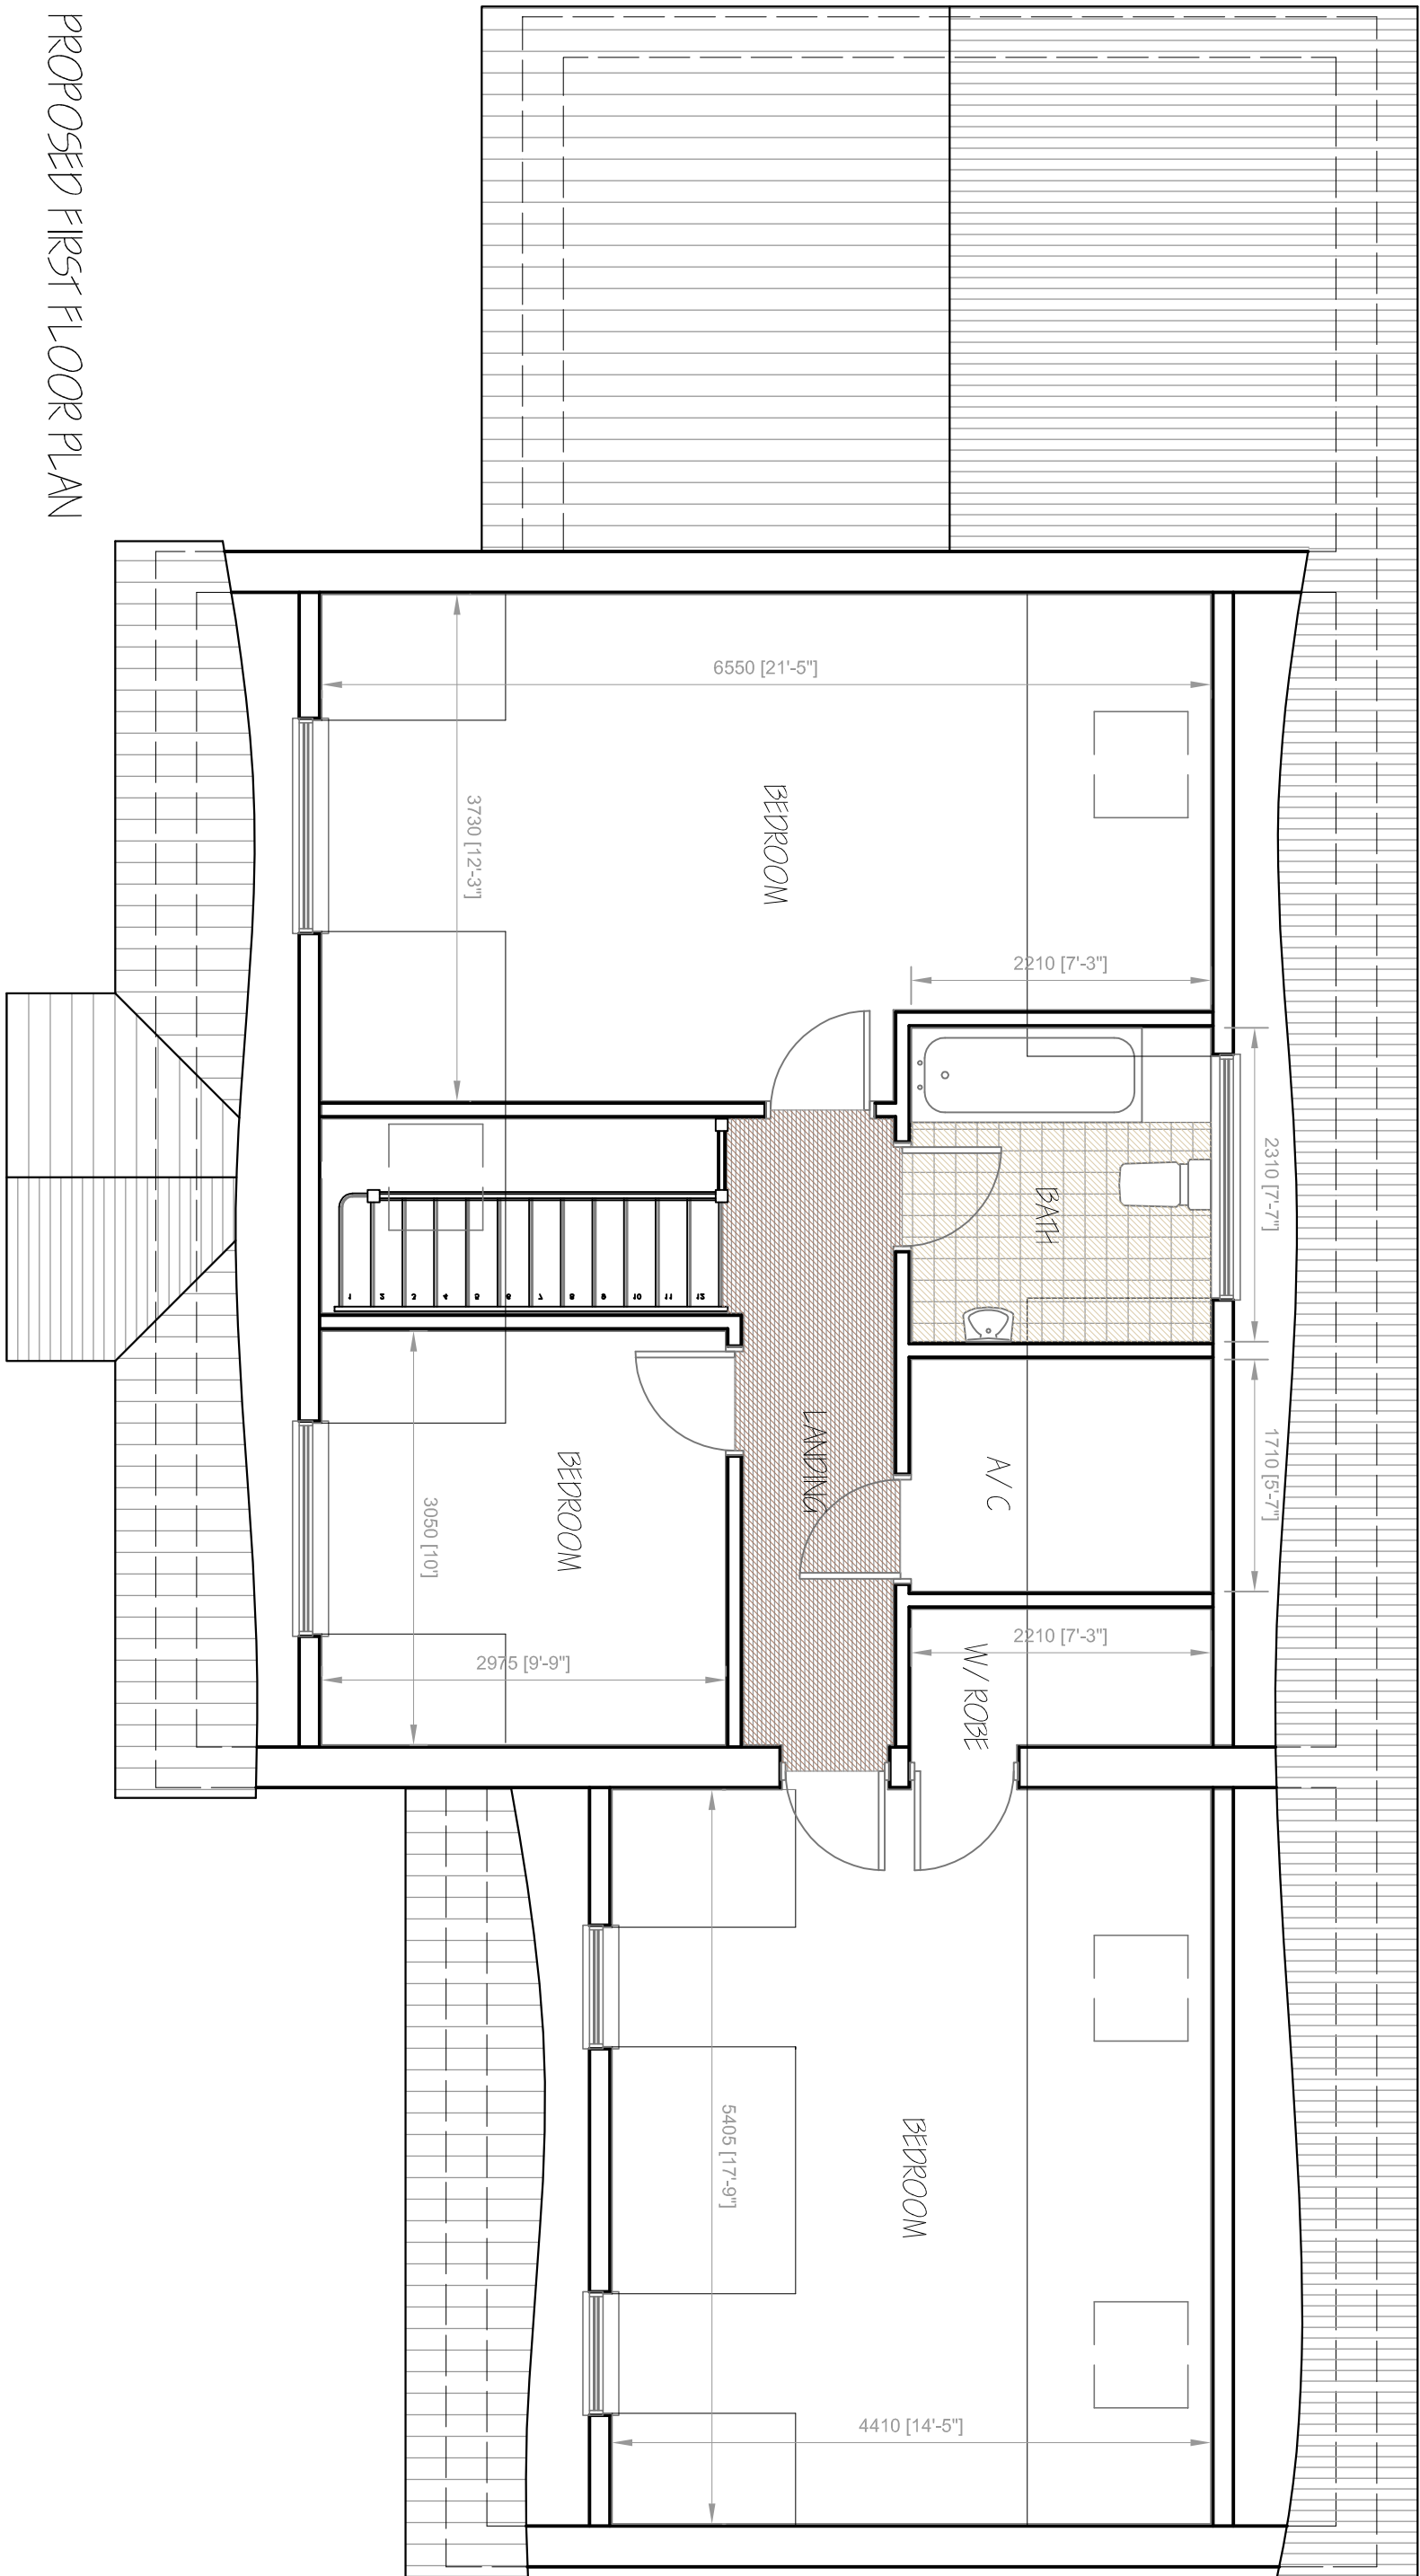


PROPOSED FIRST FLOOR PLAN

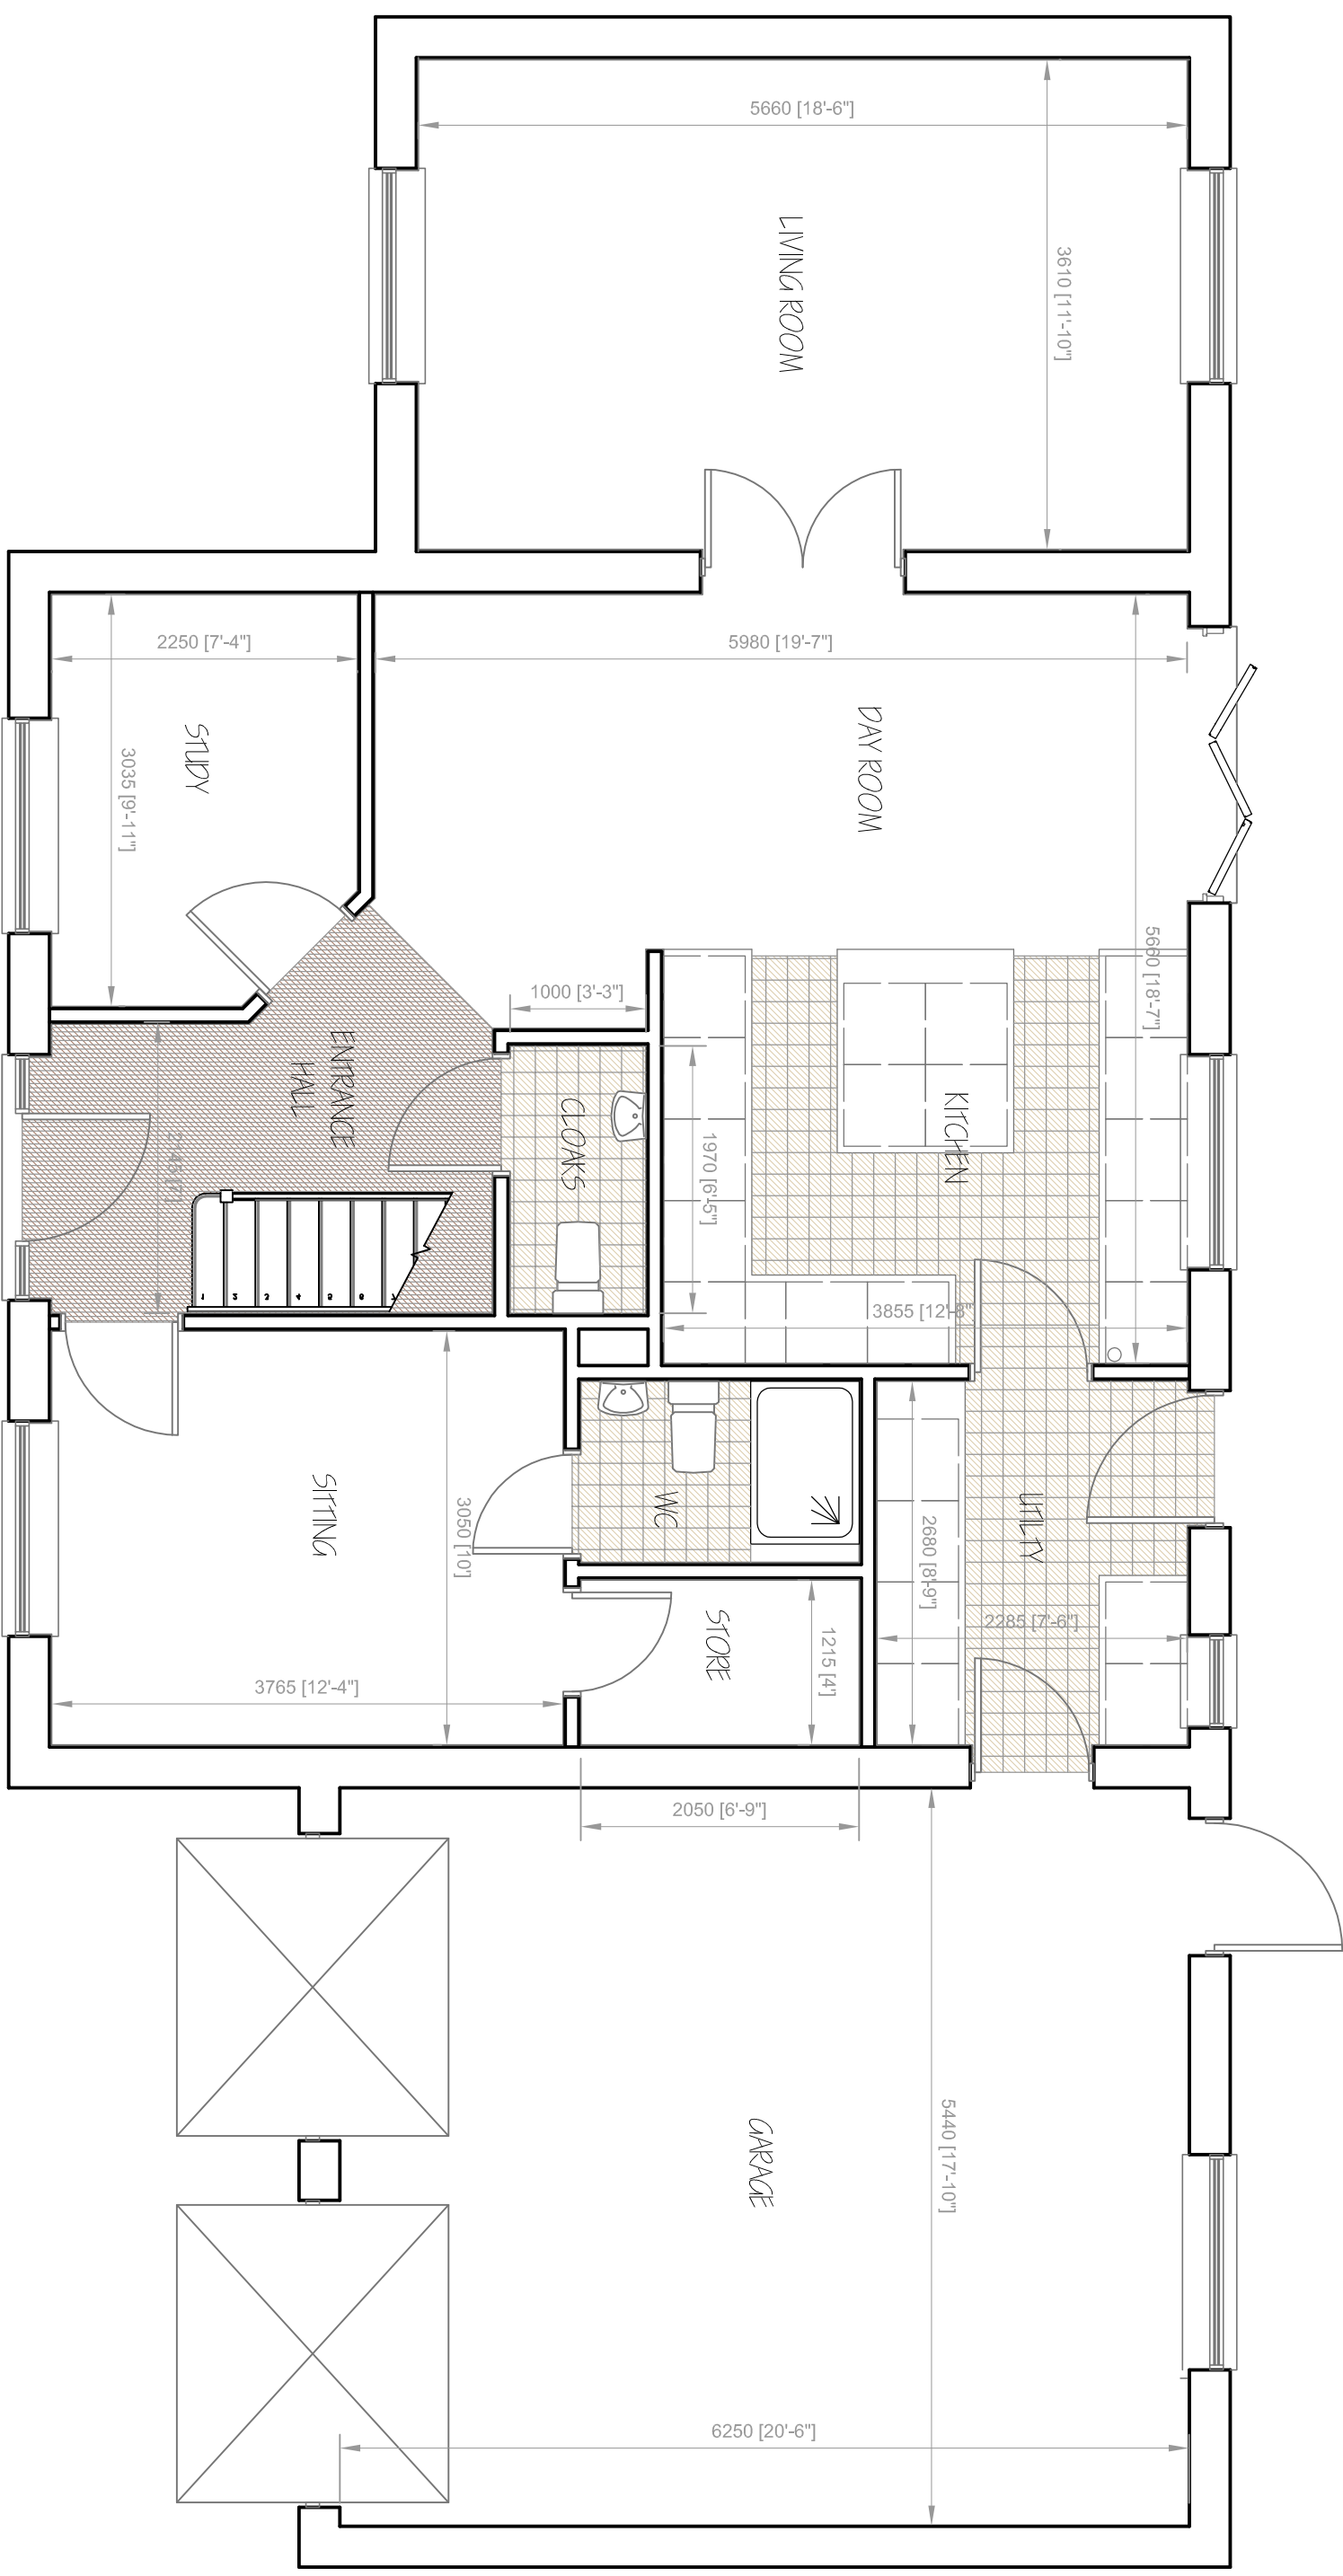


PROPOSED GROUND FLOOR PLAN

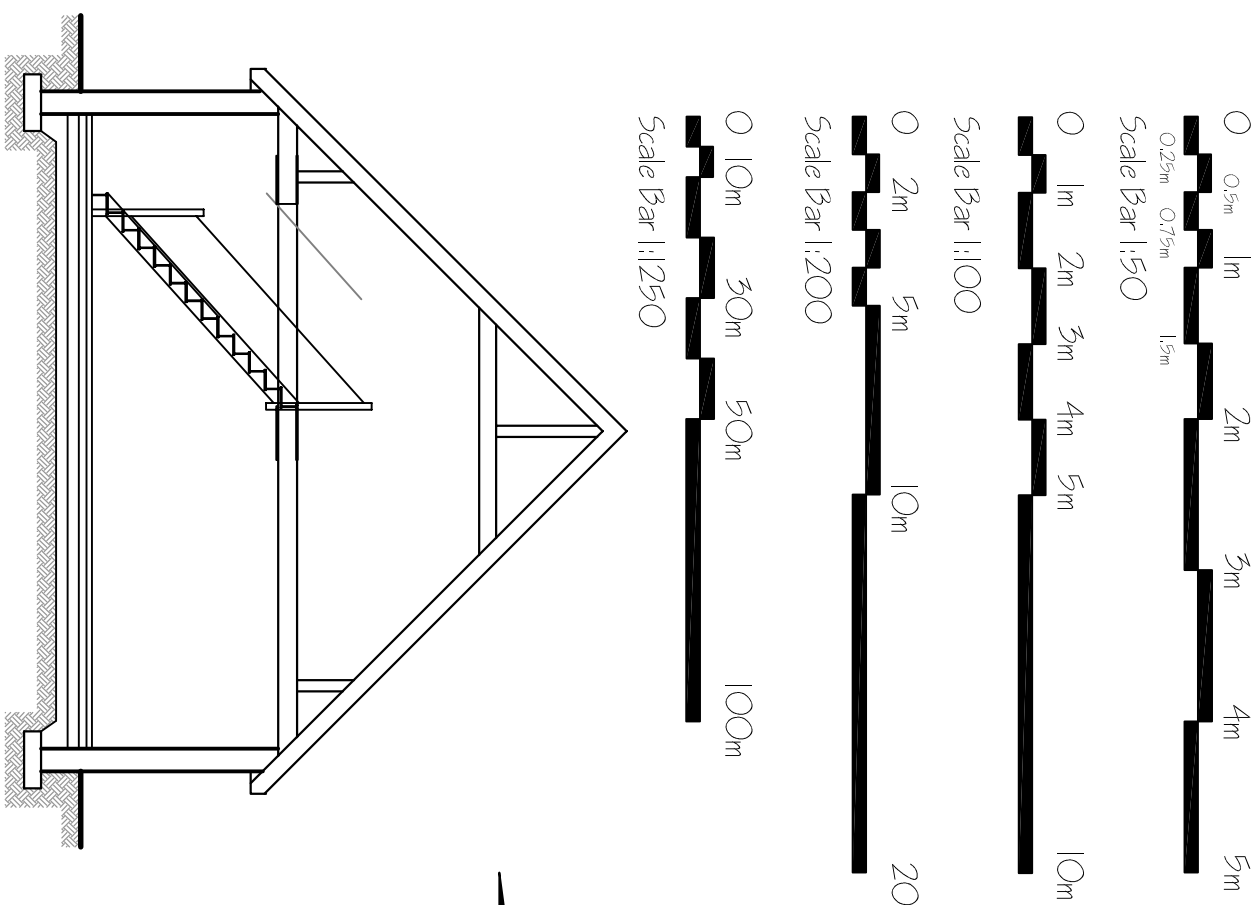

TYPICAL SECTION DETAIL

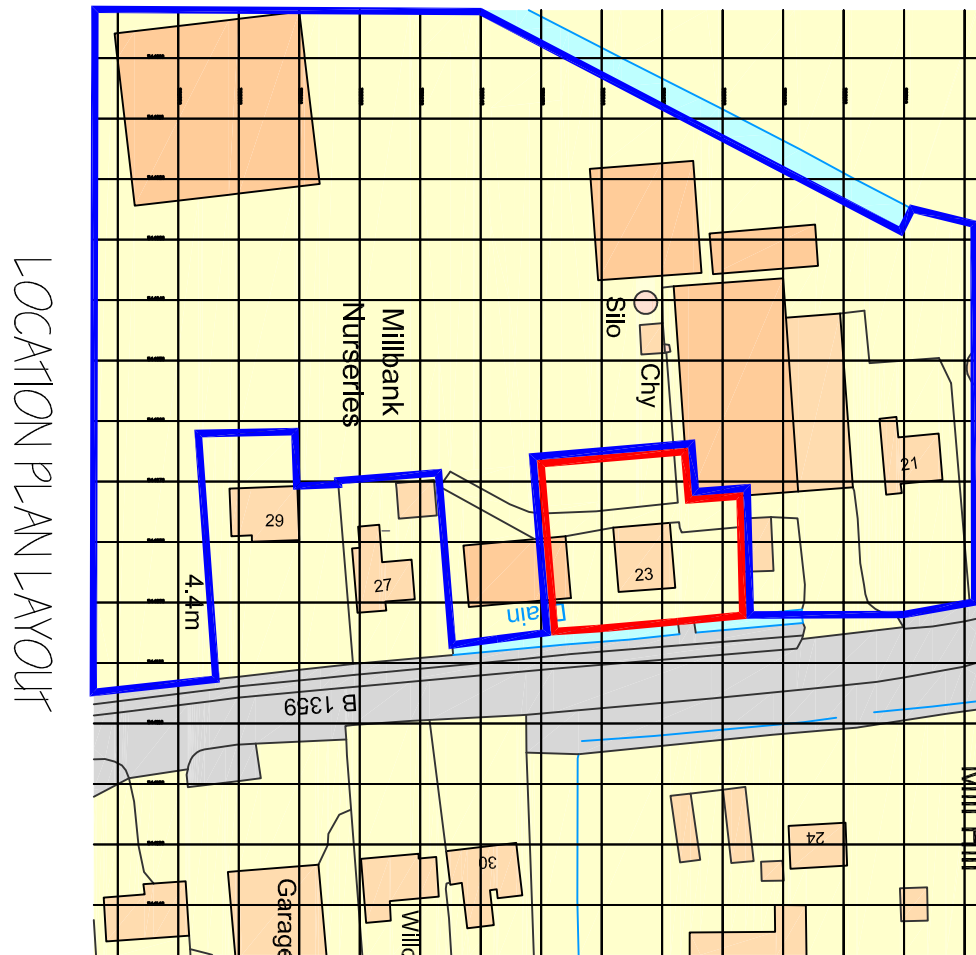

LOCATION PLAN LAYOUT

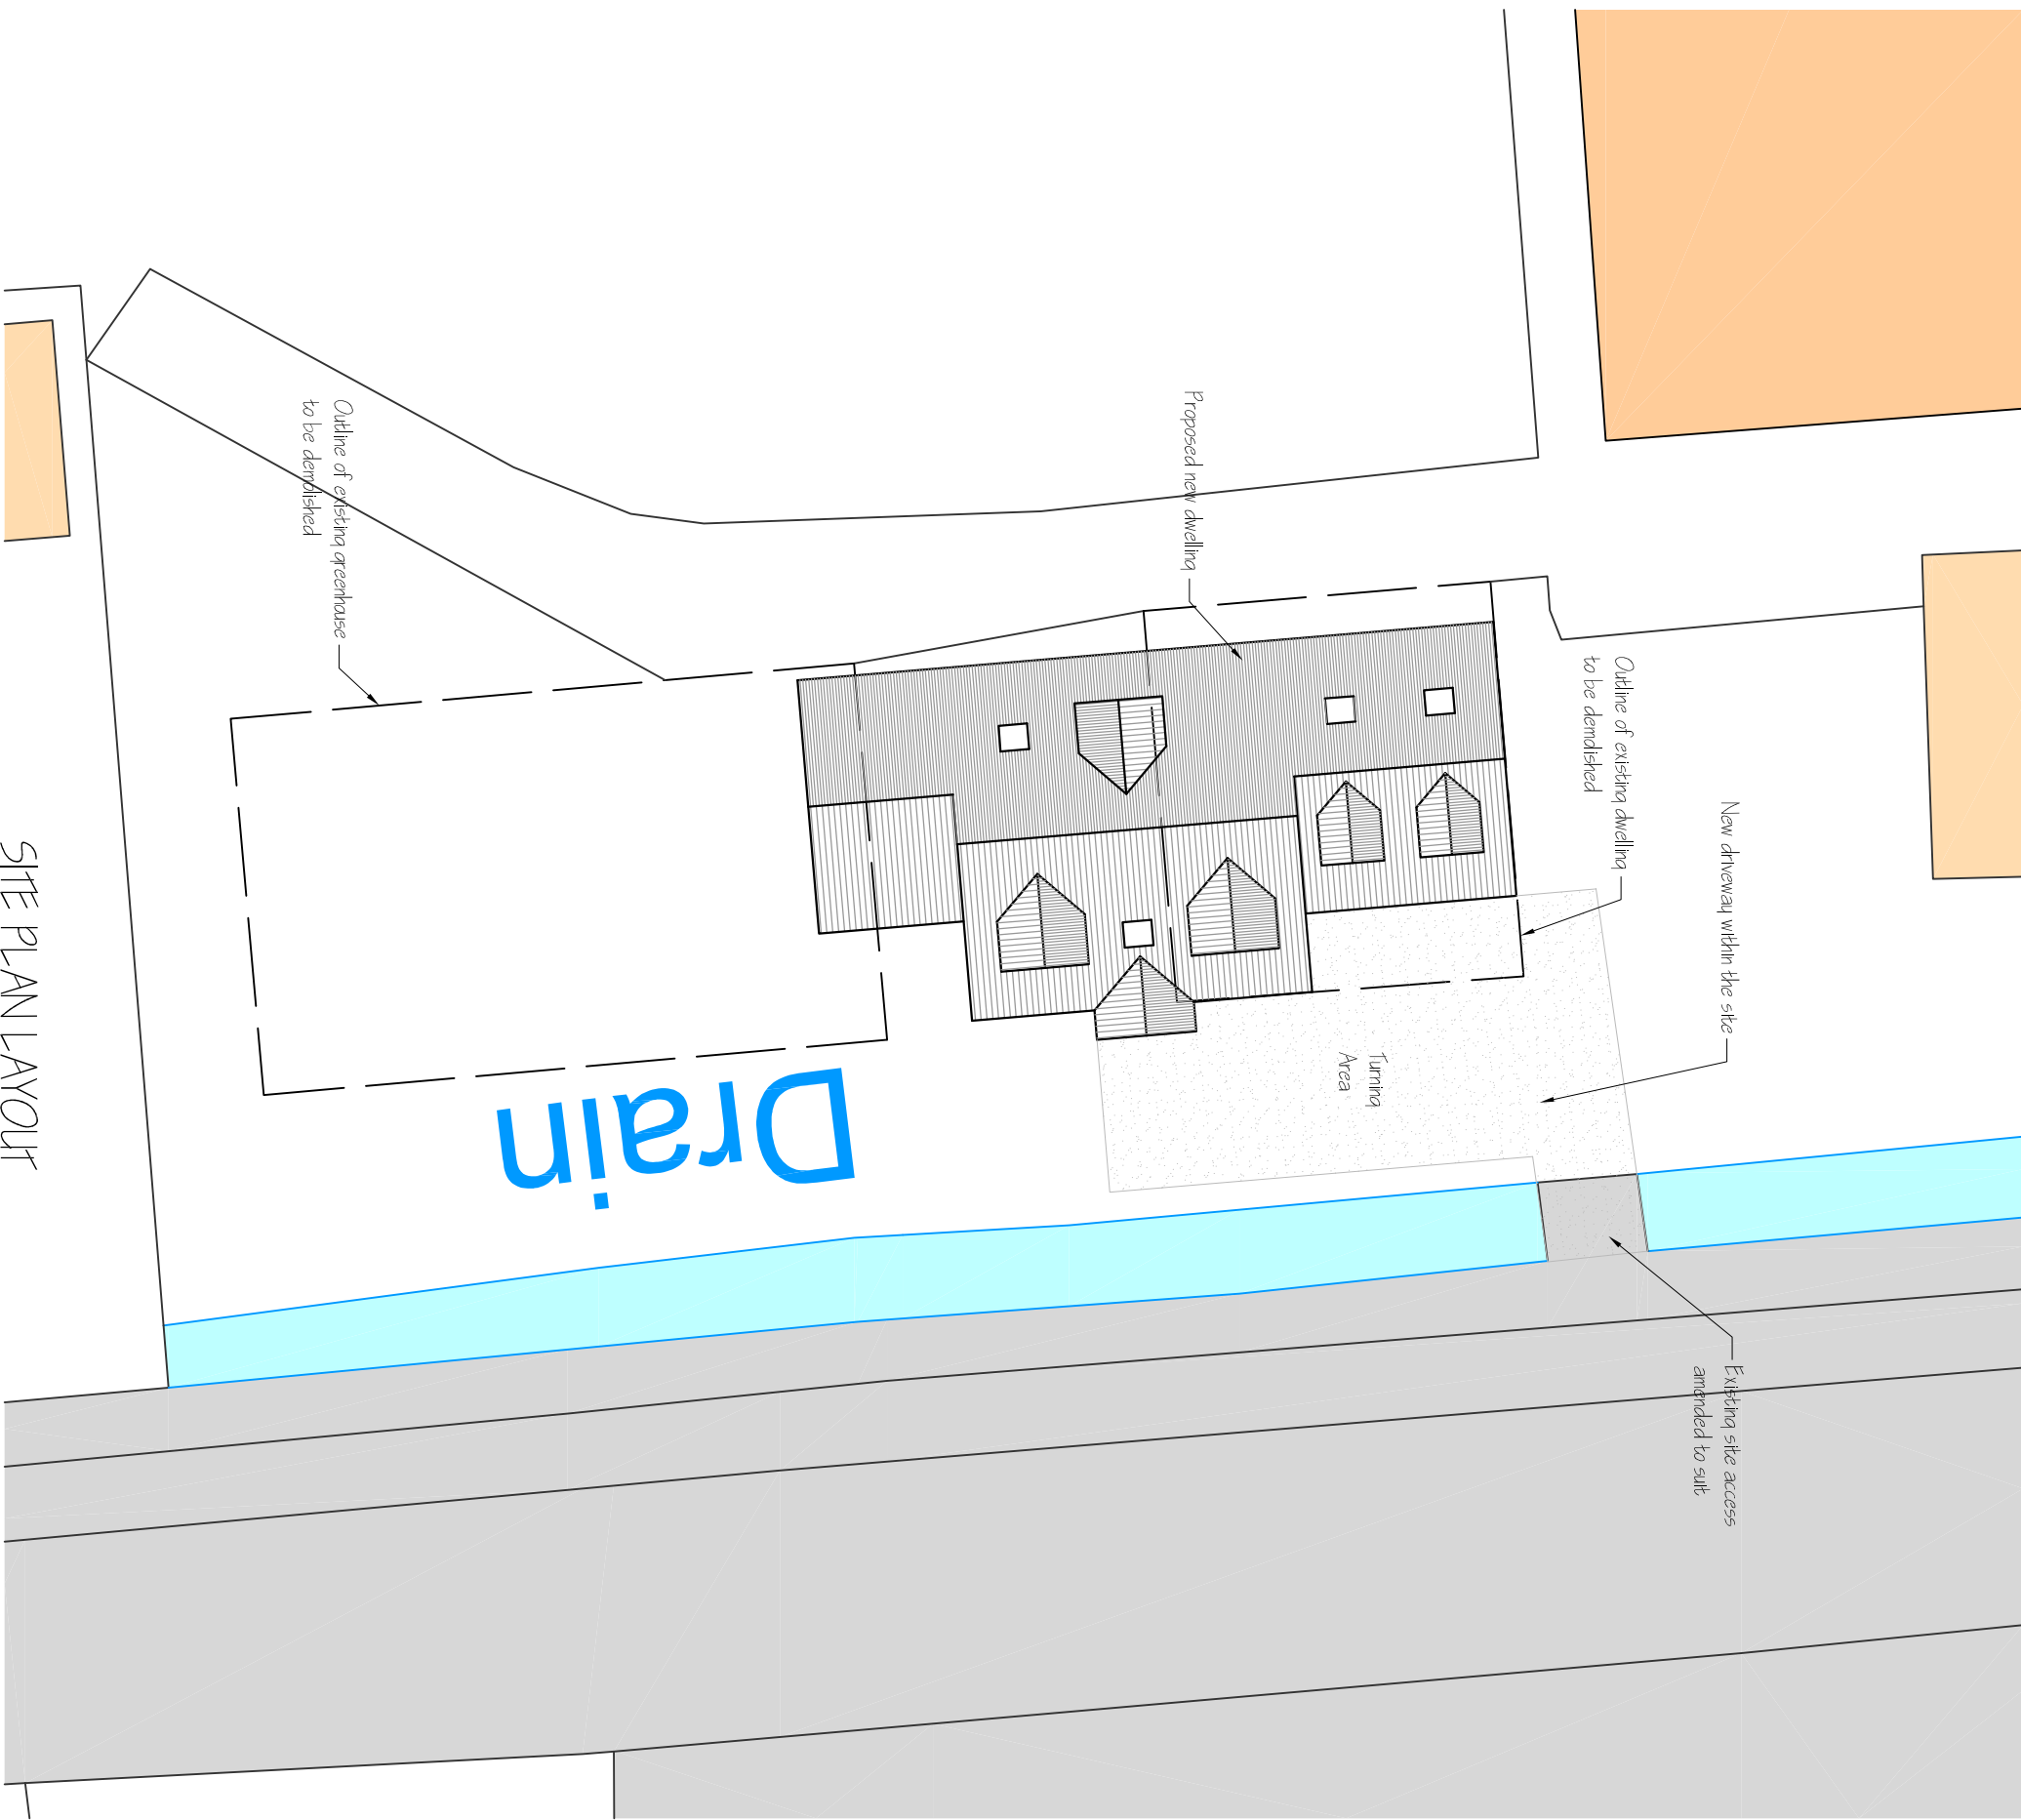

SITE PLAN LAYOUT