



PROPOSED REPLACEMENT RESIDENTIAL DWELLING 23 WISBECH ROAD, LONG SUTTON, LINCOLNSHIRE. PE12 9AG

PROPOSED GROUND FLOOR PLAN

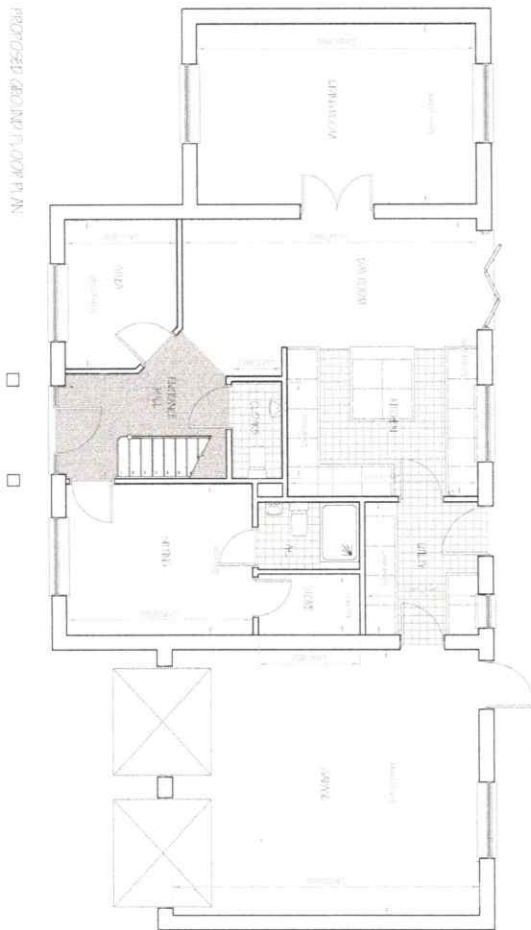


PROPOSED FIRST FLOOR PLAN

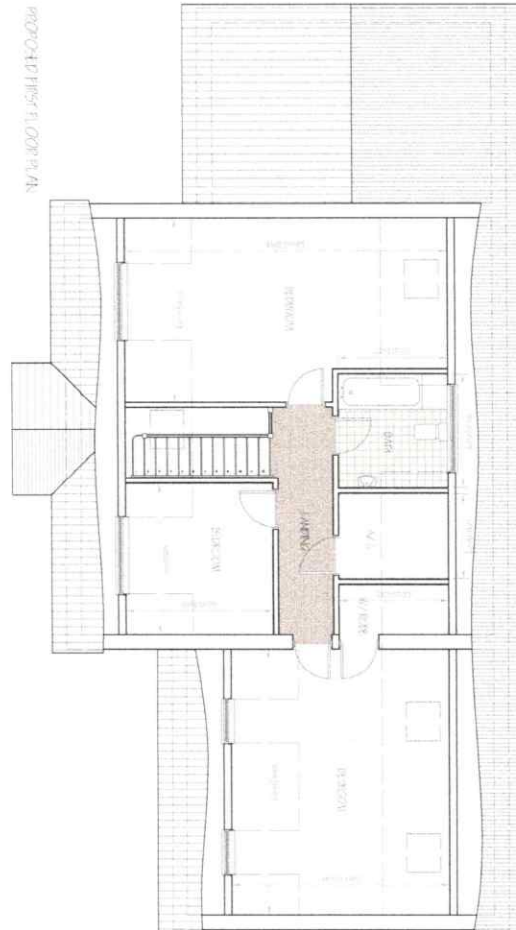


PROPOSED FRONT ELEVATION





PROPOSED SIDE ELEVATION

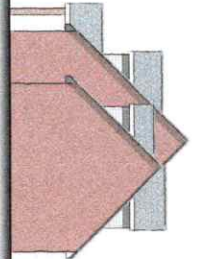



PROPOSED REAR ELEVATION

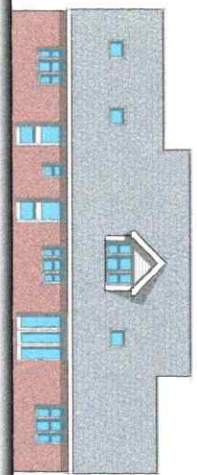

PROPOSED FRONT ELEVATION

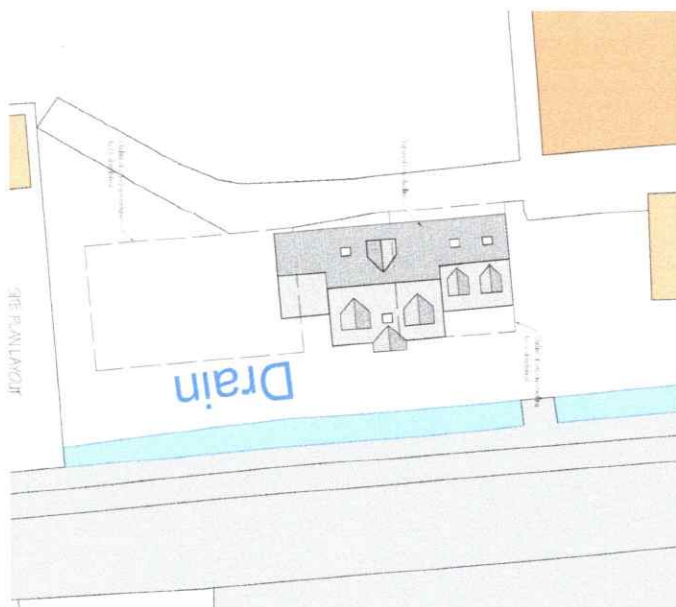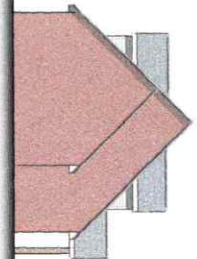

OPEN SECTION

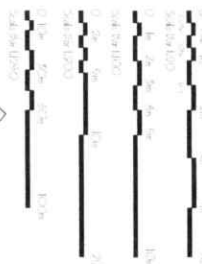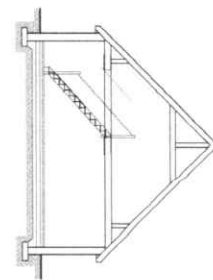

LOCATION PLAN





Flood map for planning

Your reference

PE12 9AG

Location (easting/northing)

544087/322024

Scale

1:2500

Created

28 Apr 2018 10:22



Selected point



Flood zone 3



Flood zone 3: areas
benefitting from flood
defences



Flood zone 2



Flood zone 1




Flood defence



Main river



Flood storage area

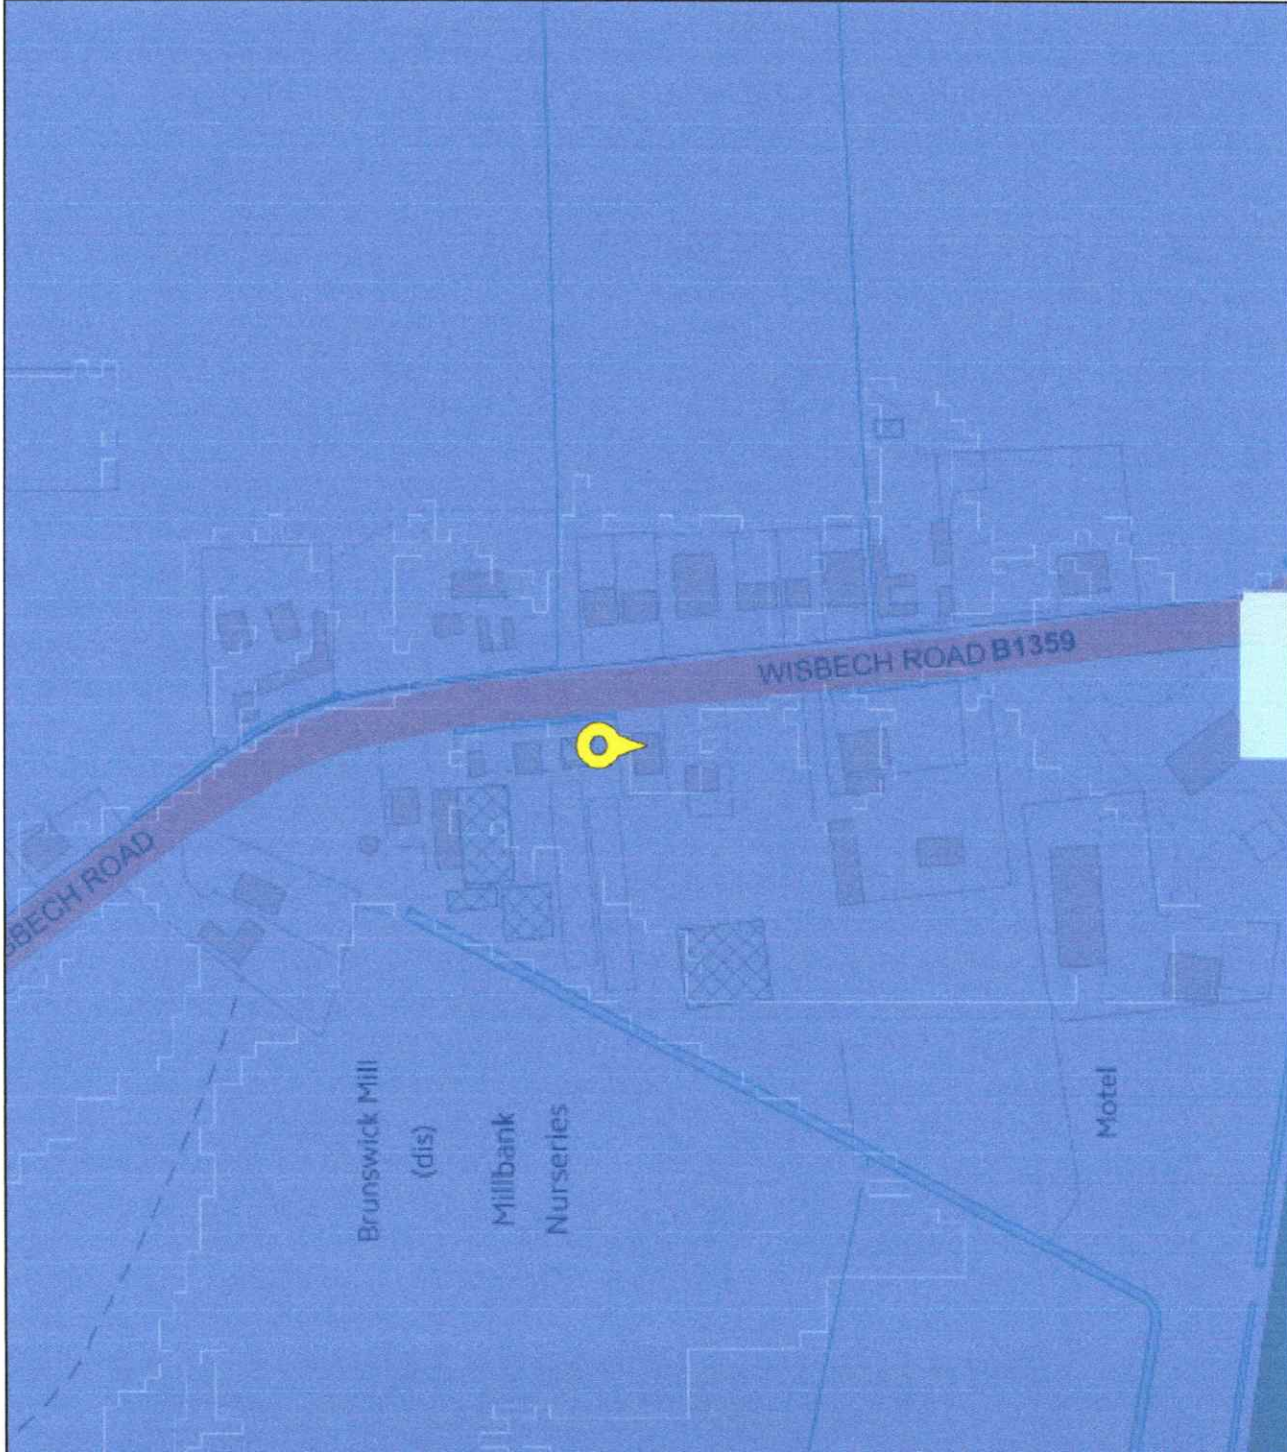

2016

