


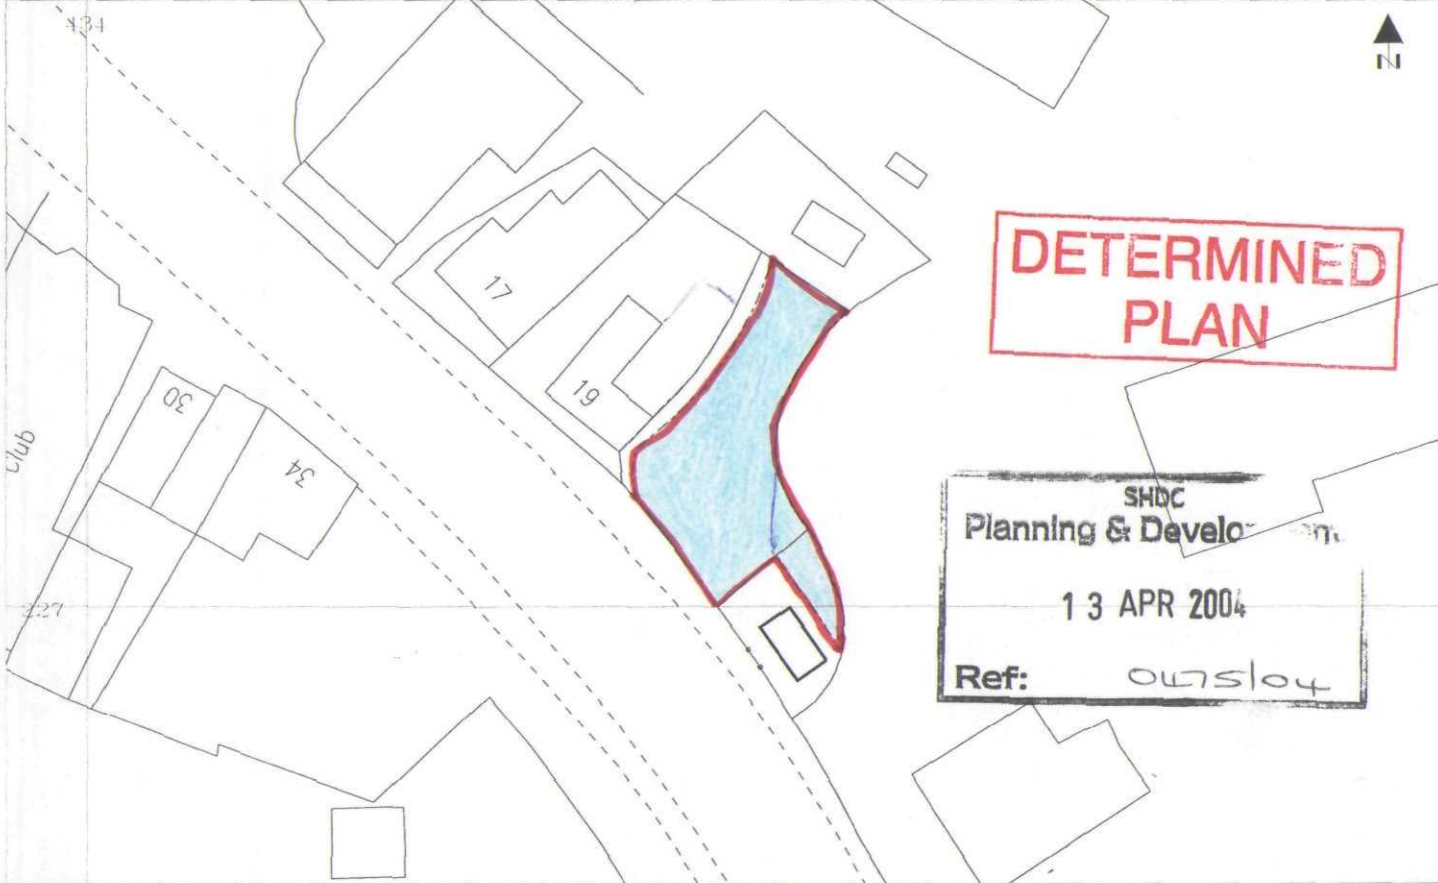

**DETERMINED
PLAN**

SHDC
Planning & Development

13 APR 2004

Ref: 0475104

SITE SHOWN

AREA 168.0 sq m 200.9 sq yds

DRAWN BY

Zoe Woodcock

DATE

25/08/2003

LOCAL AUTHORITY

Long Sutton 4

DRAWING No

SALE OF LAND
LONDON ROAD
LONG SUTTON

GRID REF.
TF43442271

SCALE 1:2500
1:500

2829

THIS PLAN IS BASED UPON THE ORDNANCE SURVEY MAP BY EAST MIDLANDS ELECTRICITY DISTRIBUTION PLC WITH THE SANCTION OF THE CONTROLLER OF H.M. STATIONERY OFFICE. CROWN COPYRIGHT RESERVED. SUBJECT TO ANY SPECIFIC EXCEPTIONS THIS COPY MUST NOT BE COPIED WITHOUT THE PRIOR PERMISSION OF THE COPYRIGHT OWNER. ANY INFORMATION PROVIDED BY EAST MIDLANDS ELECTRICITY DISTRIBUTION PLC IS COPYRIGHT AND MAY NOT BE REPRODUCED IN ANY FORM WITHOUT THE WRITTEN PERMISSION OF EAST MIDLANDS ELECTRICITY DISTRIBUTION PLC.

**East Midlands
Electricity**