
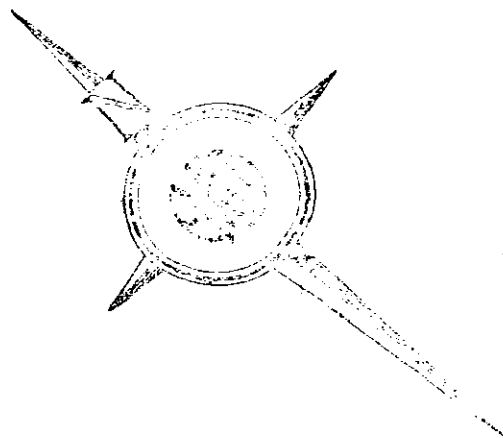


THE EAST MIDLANDS ELECTRICITY BOARD SPALDING DISTRICT

PARISH OF LONG SUTTON.

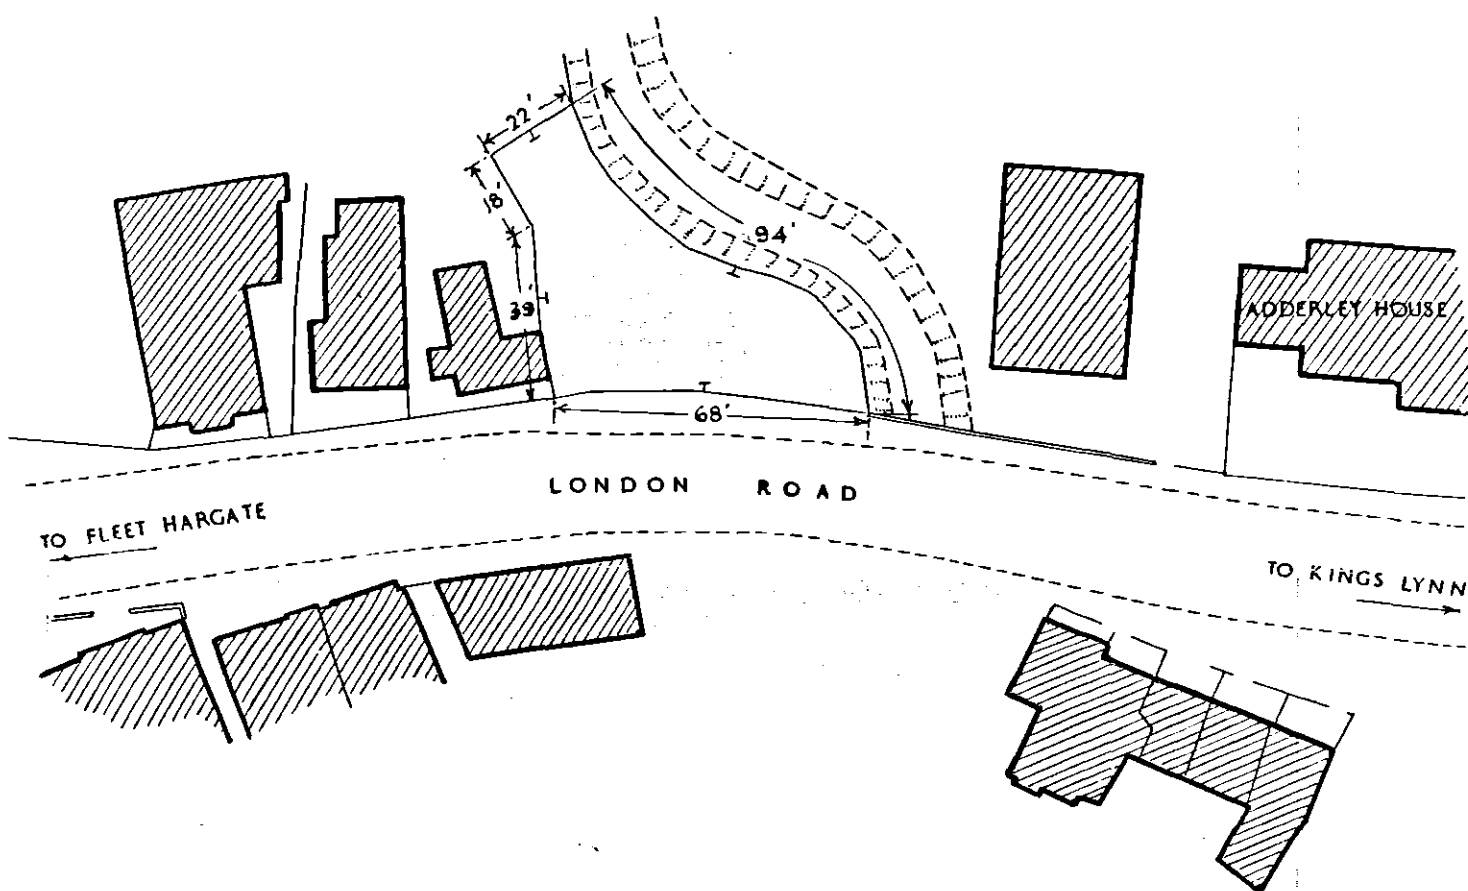

PROPOSED SITE SHOWN PINK ~ AREA 290 SQ YDS.

SCALE 1:500

DRG. No. SPA/950

K.A.R.

21 : 6 : 62.

PROPOSED SUBSTATION SITE
LONDON ROAD,
LONG SUTTON.

W. W. GRIMES.
MANAGER.