

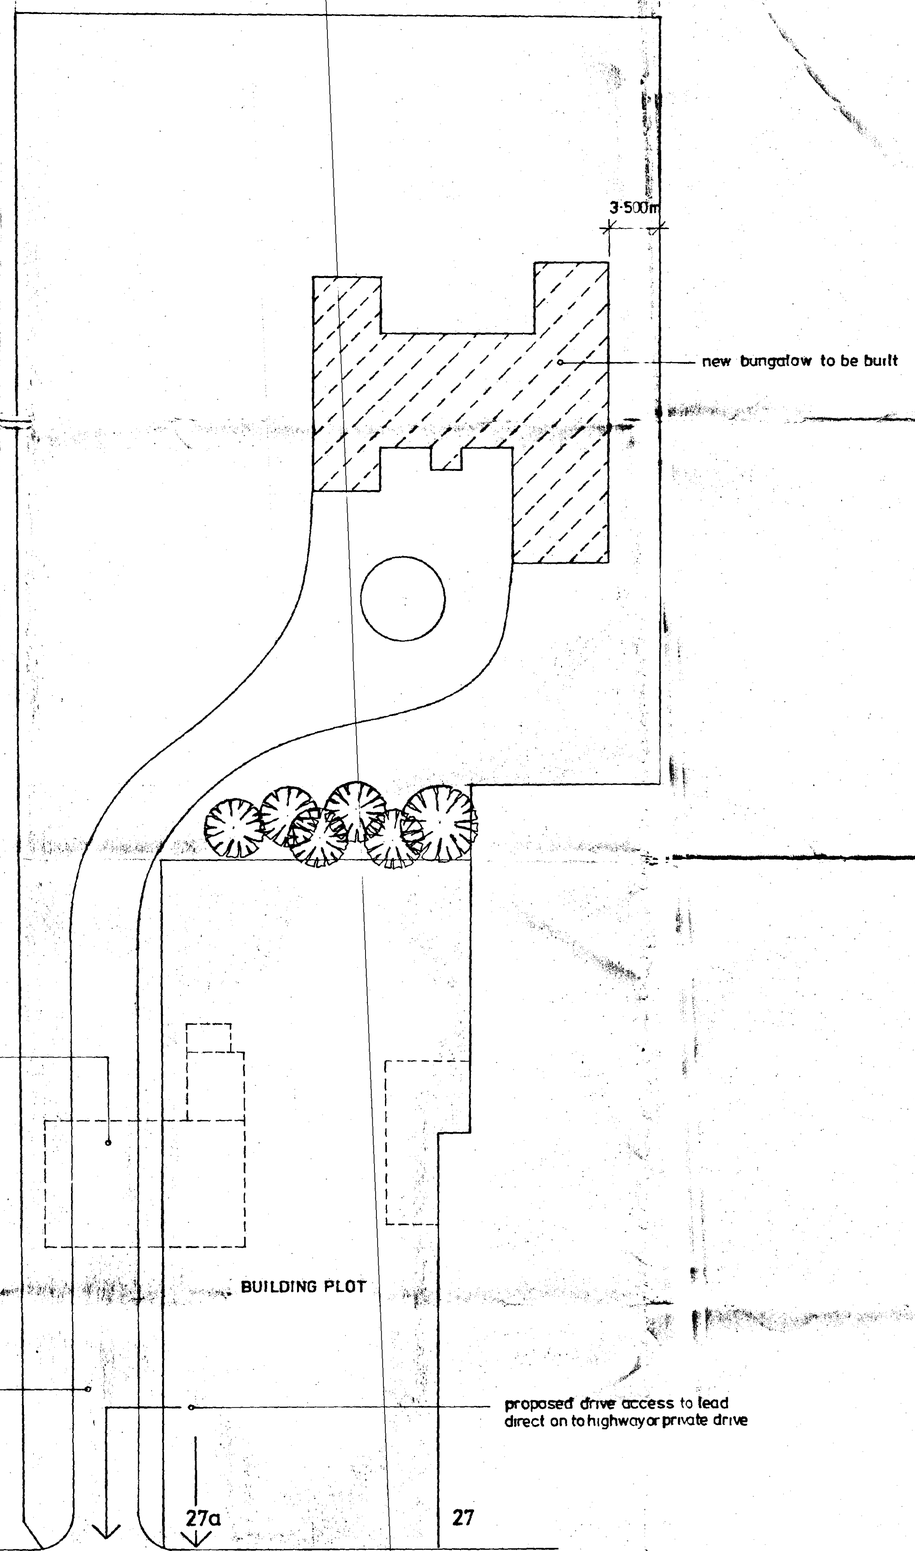


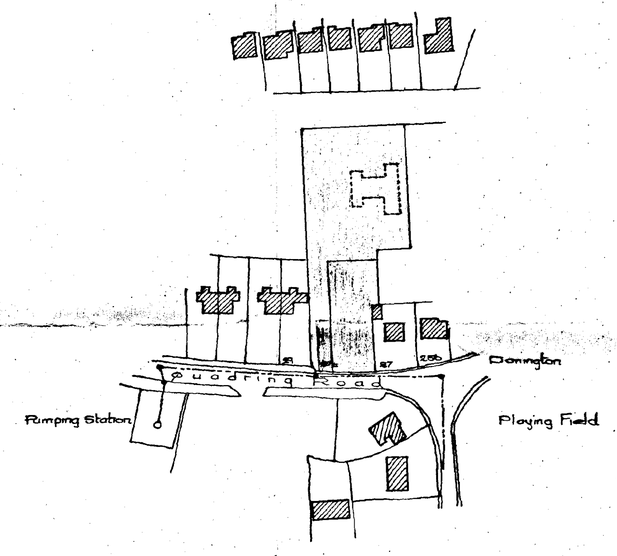


LOCATION PLAN scale 1·1250

Client
MR & MRS F.W. GOODACRE

Project:
PROPOSED BUILDING PLOT FRONTING TO QUADRING ROAD DONINGTON SPALDING LINCOLNSHIRE

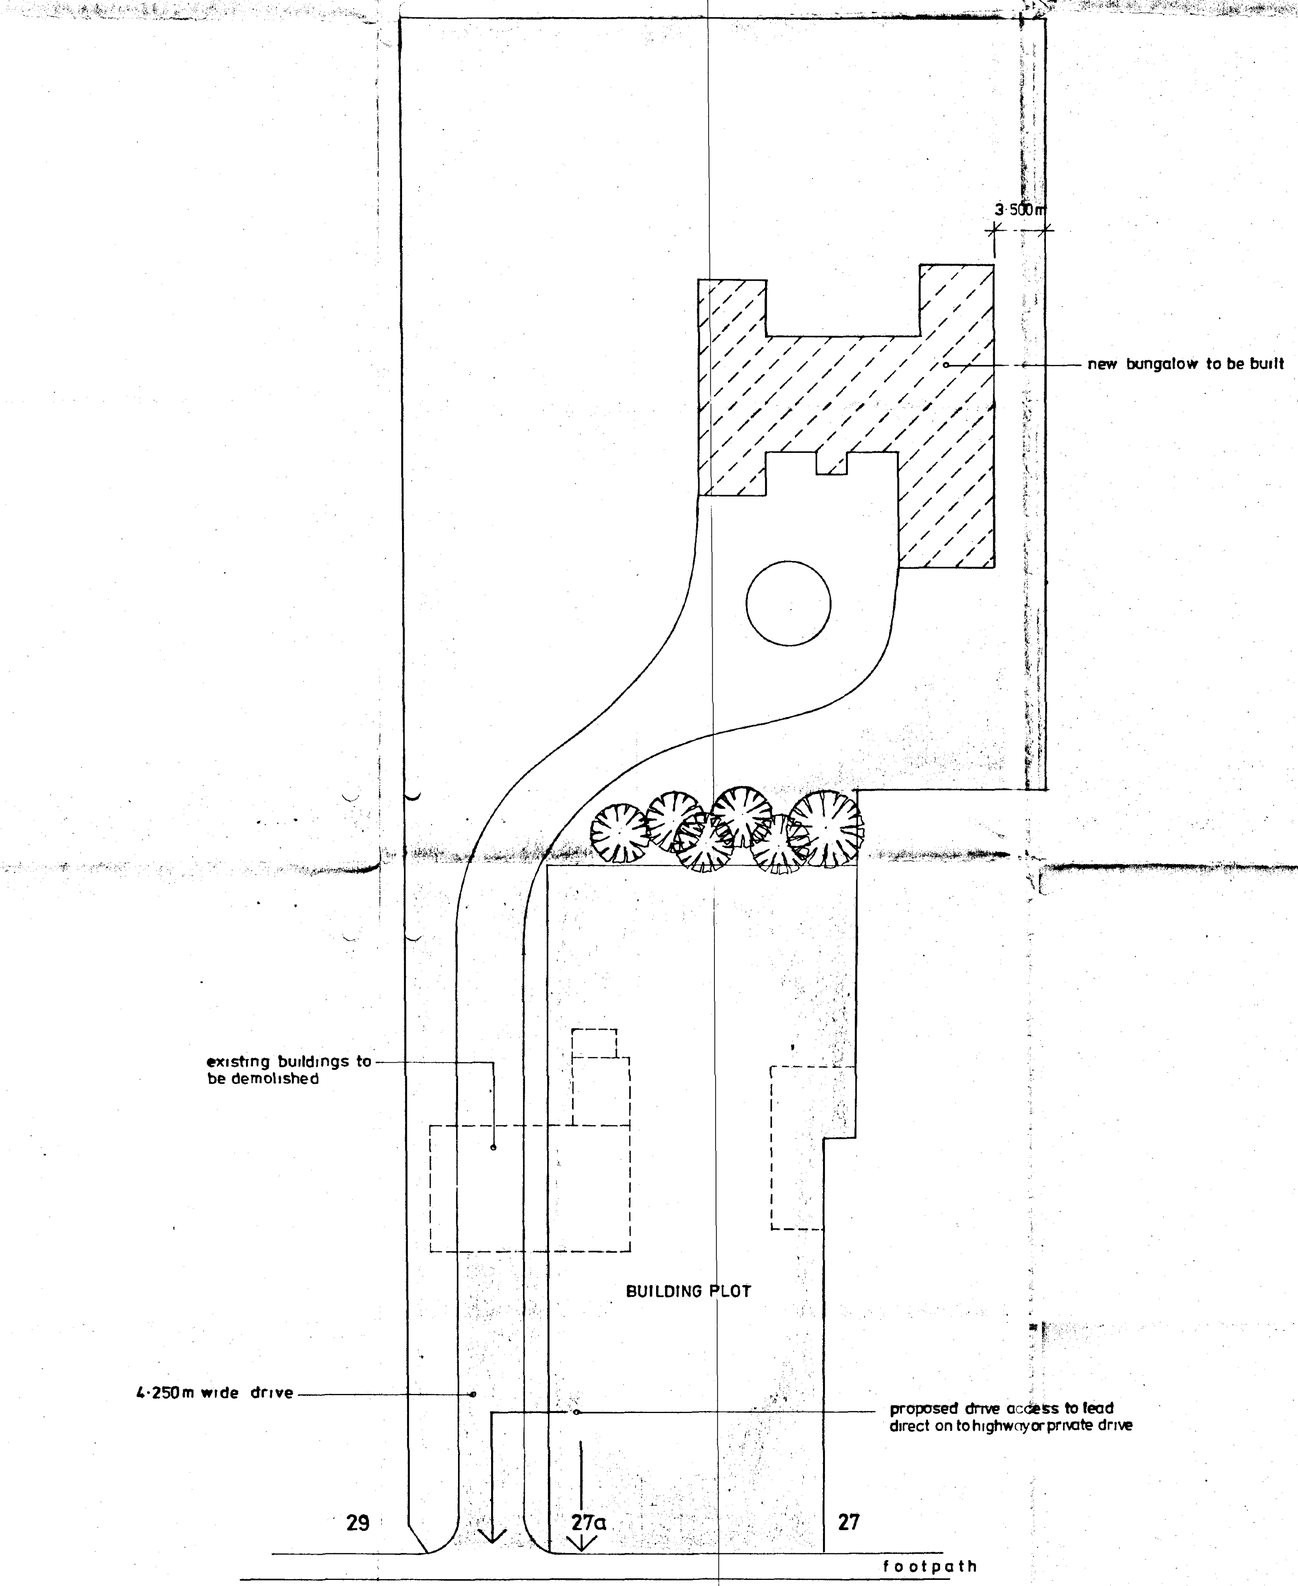

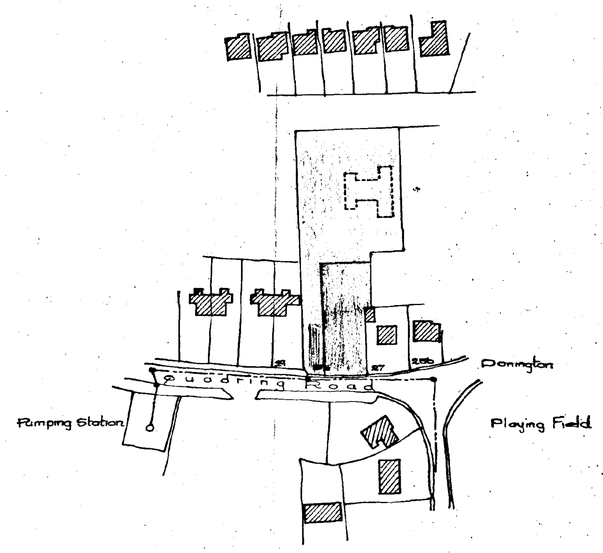

LOCATION PLAN scale 1·1250

Client
MR & MRS F.W. GOODACRE

Project:
PROPOSED BUILDING PLOT FRONTING TO QUADRING ROAD DONINGTON SPALDING LINCOLNSHIRE

Drawing No TS·GOO2·01