

THE BULL HOTEL, LONG SUTTON
PLANNING APPLICATION APRIL 2005



SECTION THROUGH CONSERVATORY

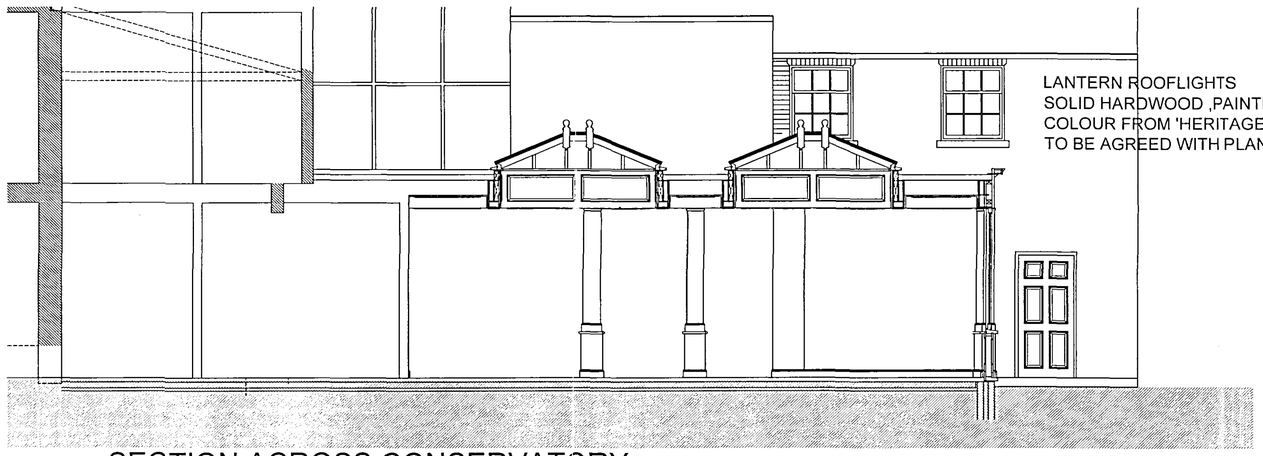

SECTION ACROSS CONSERVATORY

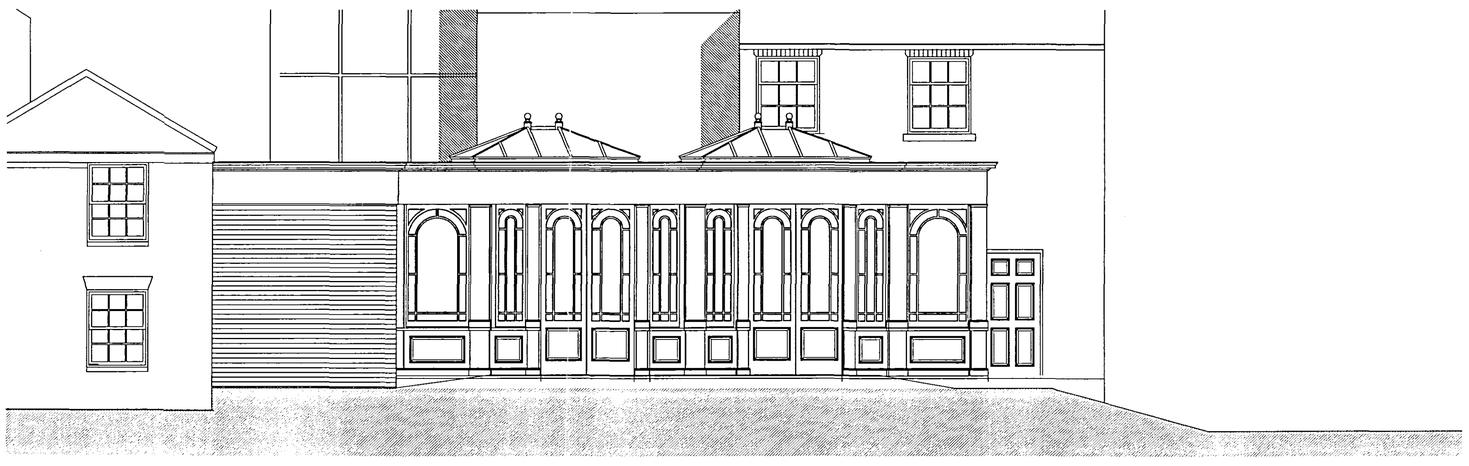


ELEVATION OF CONSERVATORY TO COURTYARD

Copyright
this drawing must not be re-issued, loaned or copied without the consent of the carter design group
any discrepancies should be notified to the design office immediately

DO NOT SCALE FROM THIS DRAWING.
USE ONLY FIGURED OR GRID DIMENSIONS

rev	date	description	drawing no
			5187. 1017

NEW CONSERVATORY
SOLID HARDWOOD ,PAINTED FINISH
COLOUR FROM 'HERITAGE' RANGE
TO BE AGREED WITH PLANNING AUTHORITY,
COMPRISING ARCHED WINDOWS AND DOORS
WITH DORIC STYLE COLUMNS
SOLID HARDWOOD FASCIA WITH DECORATIVE
MOULDINGS

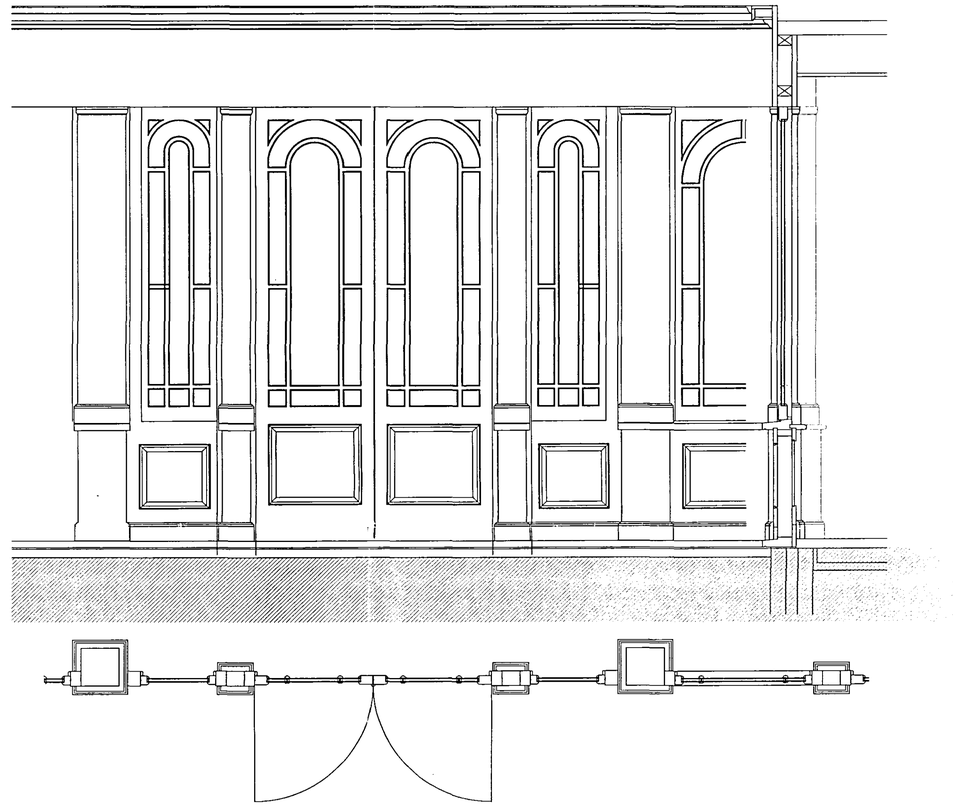

1:20 DETAIL SECTION AND ELEVATION

SUPERSEDED

NOTES
All workmanship is to be in accordance with the latest amendment of the relevant section of BS 8000 to the extent that incorrect workmanship may detrimentally affect the finished work.

All materials are to be installed and used in accordance with the Manufacturers instructions, with the requirements of the current Building Regulations, the relevant British Standard applicable to the materials and the latest version of BS 8000 applicable to the work.

11 APR 2005
: 0421/05

PLANNING APPLICATION

project
The Bull Hotel, Long Sutton
for Korvin Developments Ltd

FS14501

drawing title
The Bull Hotel
Conservatory Elevations andDetails

drawing no
5187. 1017

scale	1:50 and 1:20	checked by	
drawn by	LMA	date	
date	06.04.05		

carter design group

MARLE ROAD KINGS LYNN NORFOLK PE34 3AF TEL 01553 767288 FAX 01553 767287 E-MAIL info@carterdesigngroup.co.uk