Copyright:
this drawing must not be re-issued, loaned or copied without the consent of the carter design group
any discrepancies should be notified to the design office immediately

DO NOT SCALE FROM THIS DRAWING.
USE ONLY FIGURED OR GRID DIMENSIONS


revisions | information ☐ | comment / approval ☒ | tender ☐ | for construction ☐

revisions	date	source	drawn by	description	drawing no:
					5187. 2017


THE BULL HOTEL, LONG SUTTON
REVISED PLANNING APPLICATION JUNE 2005




REAR

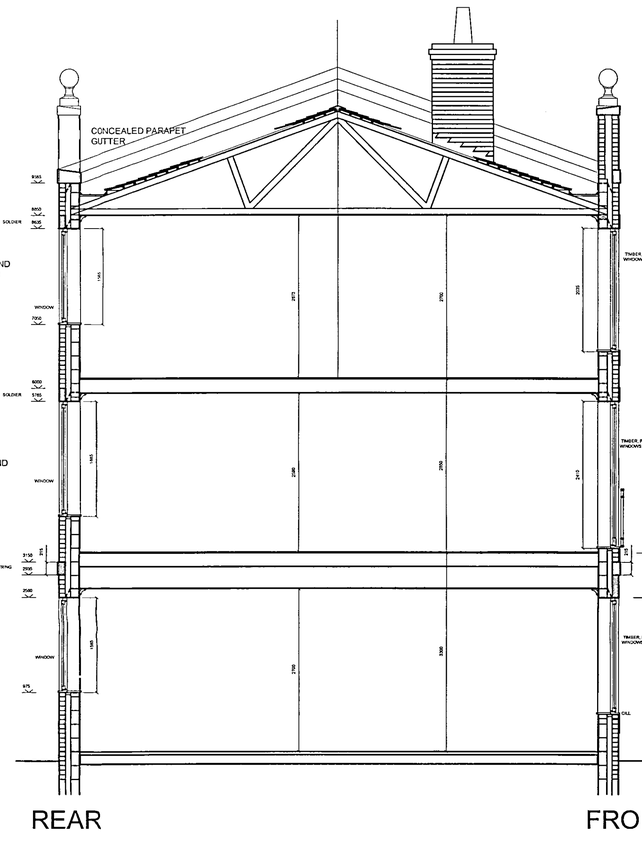

FRONT

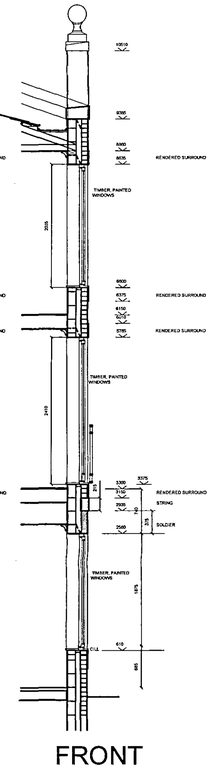

FRONT

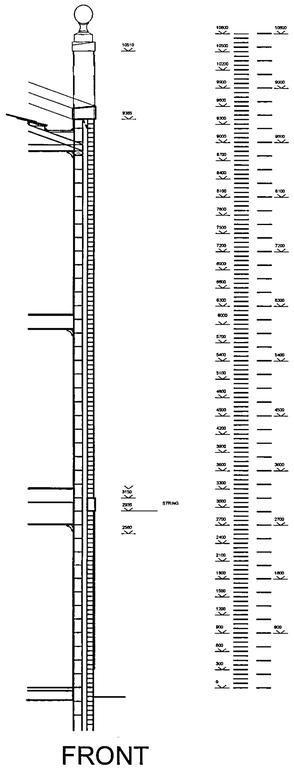

FRONT

NOTES:
All workmanship is to be in accordance with the latest amendment of the relevant section of BS 8000, to the extent that recommendations define quality of finished work.

All materials are to be installed and fixed in strict accordance with the Manufacturers instructions, with the requirements of the relevant British Board of Agrement Certificate, the relevant British Standard applicable to that material and the section of BS 8000 applicable to that trade

REVISED APPLICATION

project
The Bull Hotel, Long Sutton
for Korvin Developments Ltd

FS14501

drawing title
Site Elevations Detail

drawing no:
5187. 2017

scale: 1:50
drawn by: lna
date: 28.06.05

checked by:
date:

carter design group
CHARTERED ARCHITECTS
STRUCTURAL ENGINEERS
MAPLE ROAD, KINGS LYNN, NORFOLK, PE34 3AF TEL: 01553 767798 FAX: 01553 767337 E-MAIL: mail@carter-design-group.co.uk