

EXISTING ELEVATION

1:100

DETERMINED
PLAN

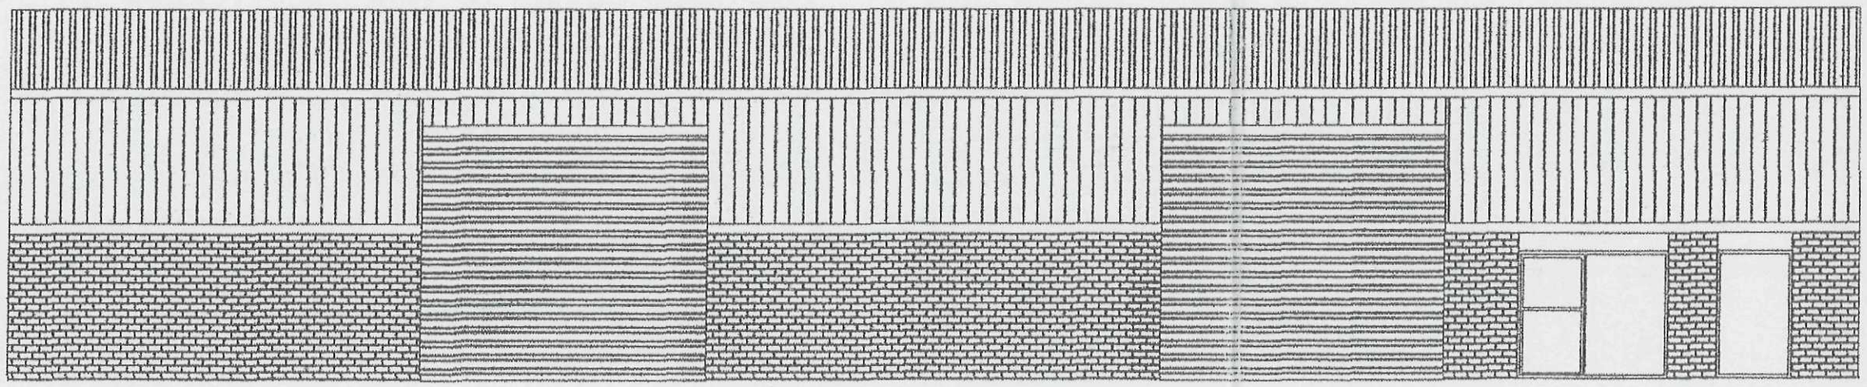

SHDC
Planning & Development
- 2 JUL 2009
Ref: 0491/09

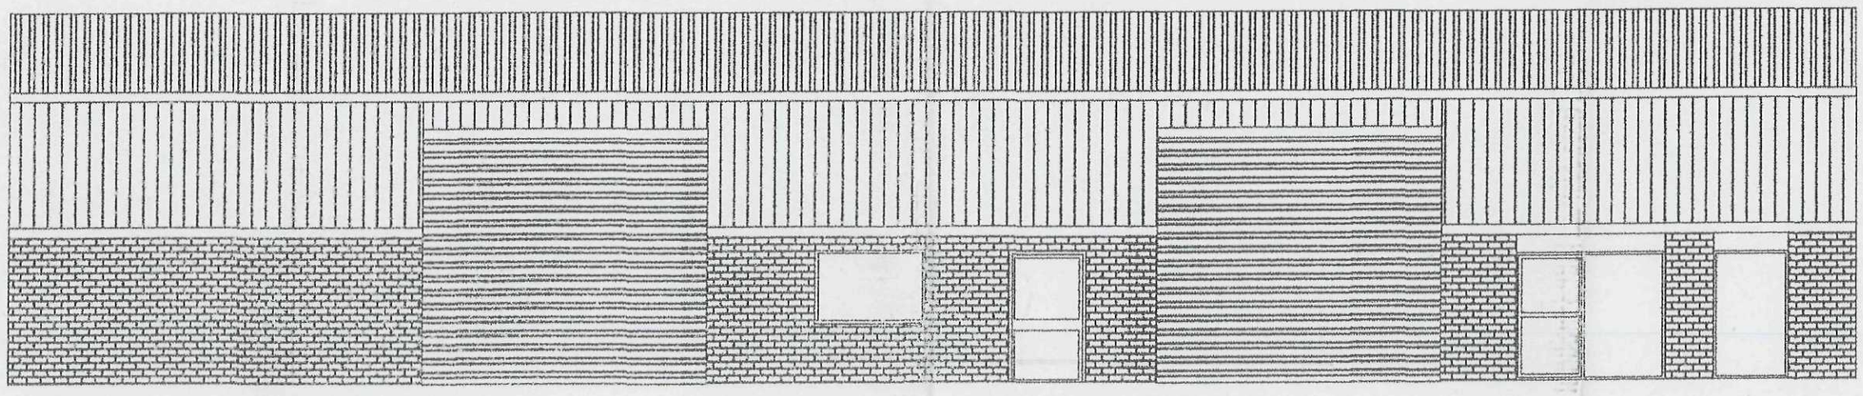

PROPOSED ELEVATION

1:100

DETERMINED PLAN

SHDC
Planning & Development
- 2 JUL 2009
Ref: 0491/09