
47 Bridge Road, Long Sutton, PE12 9EF

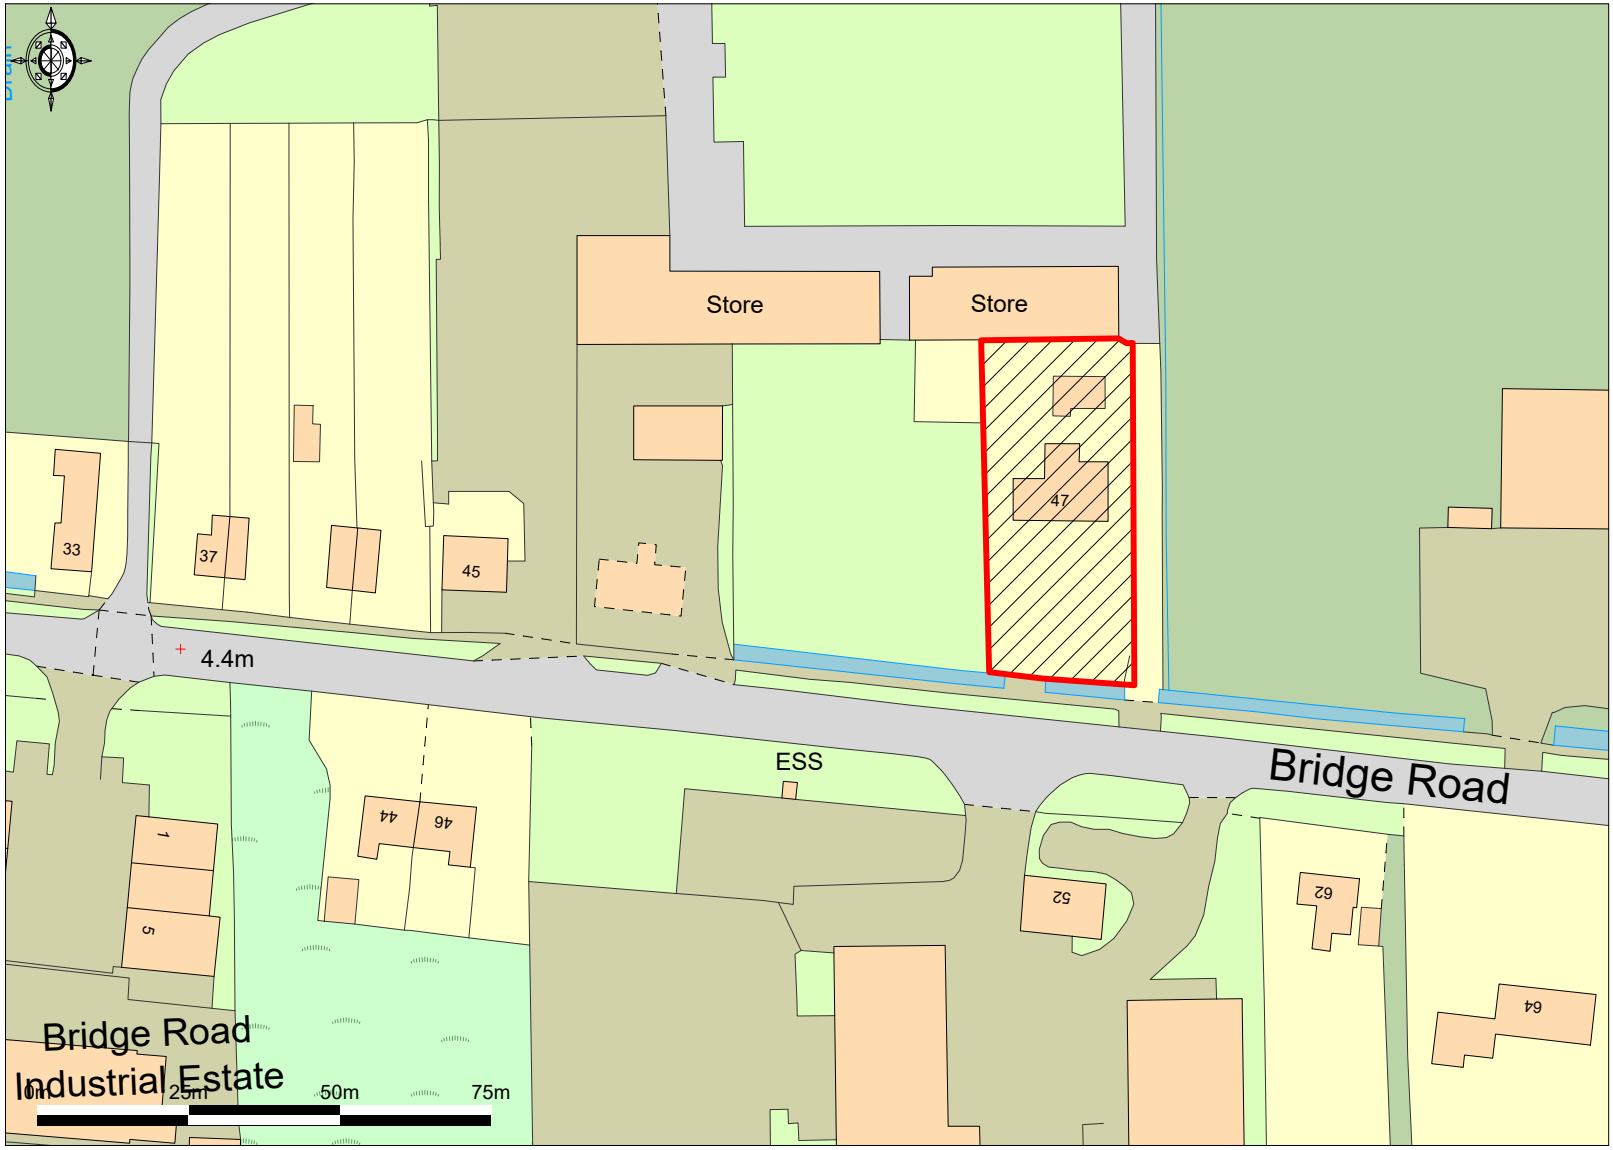

Ordnance Survey © Crown Copyright 2018. All rights reserved. Licence number 100022432. Plotted Scale - **1:1250**

Promap
LANDMARK INFORMATION GROUP

Drawing 1 - Site Plan
Proposed use as Care Home

matrix
planning