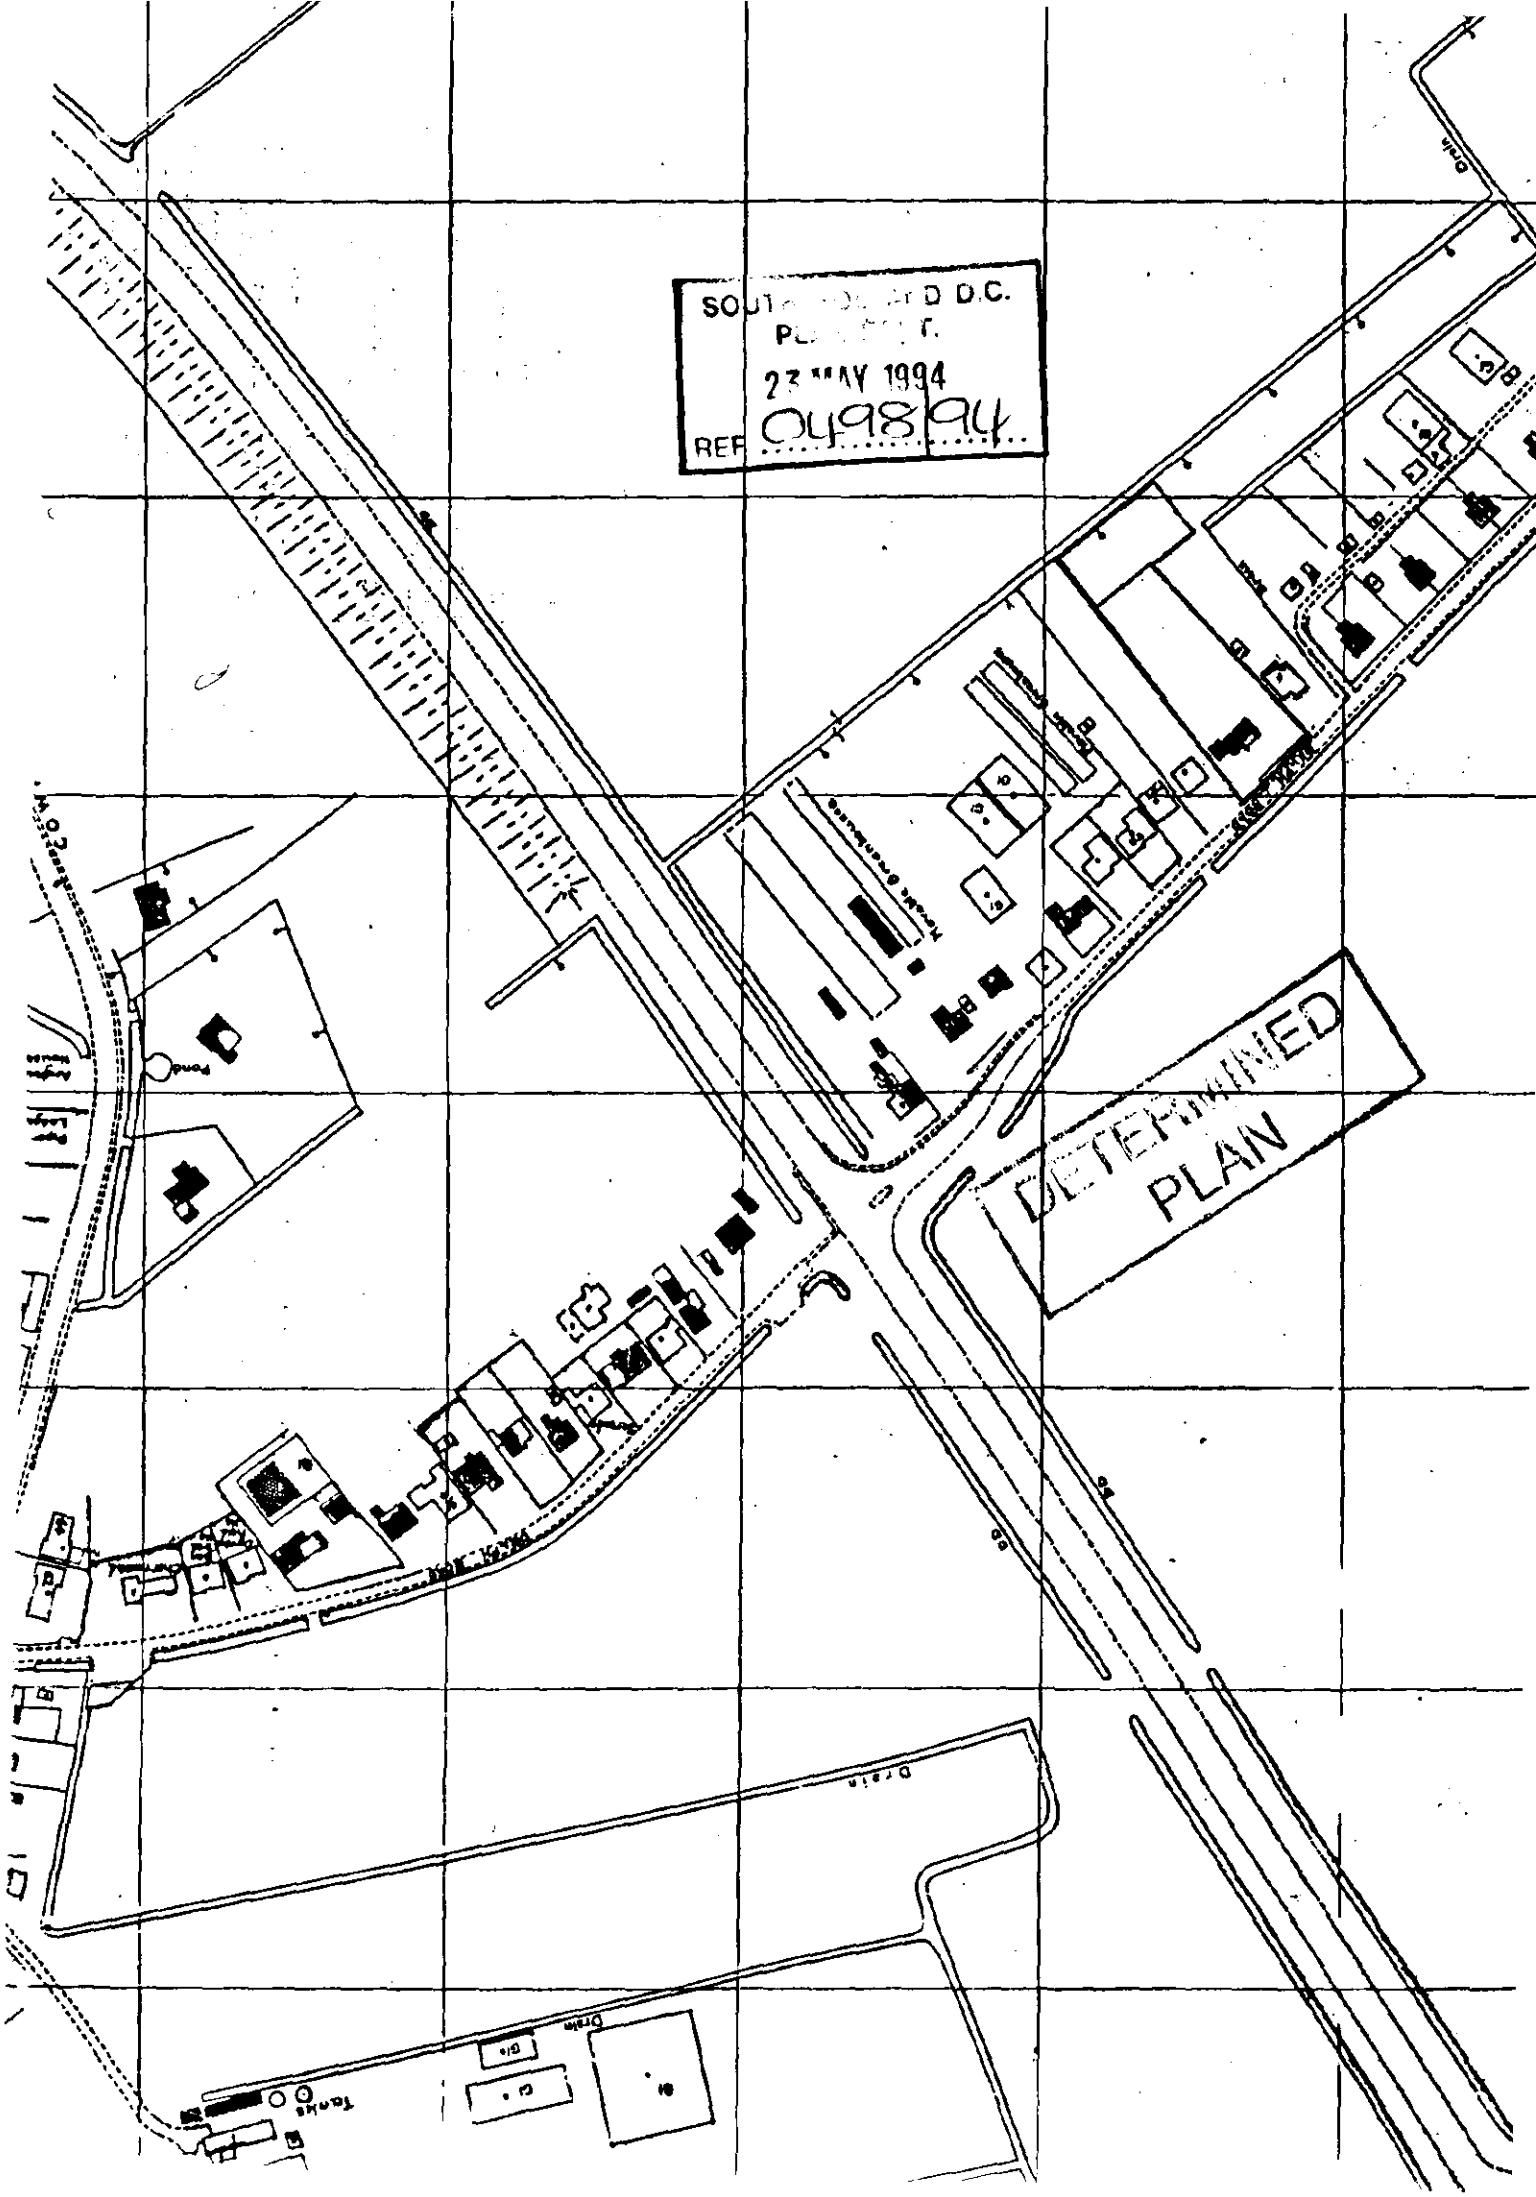

SOUTH DOWNLAND D.C.
PLANNING
23 MAY 1994
REF 0498/94
DETERMINED
PLAN
Trunk Drainage
Drain
Tanks