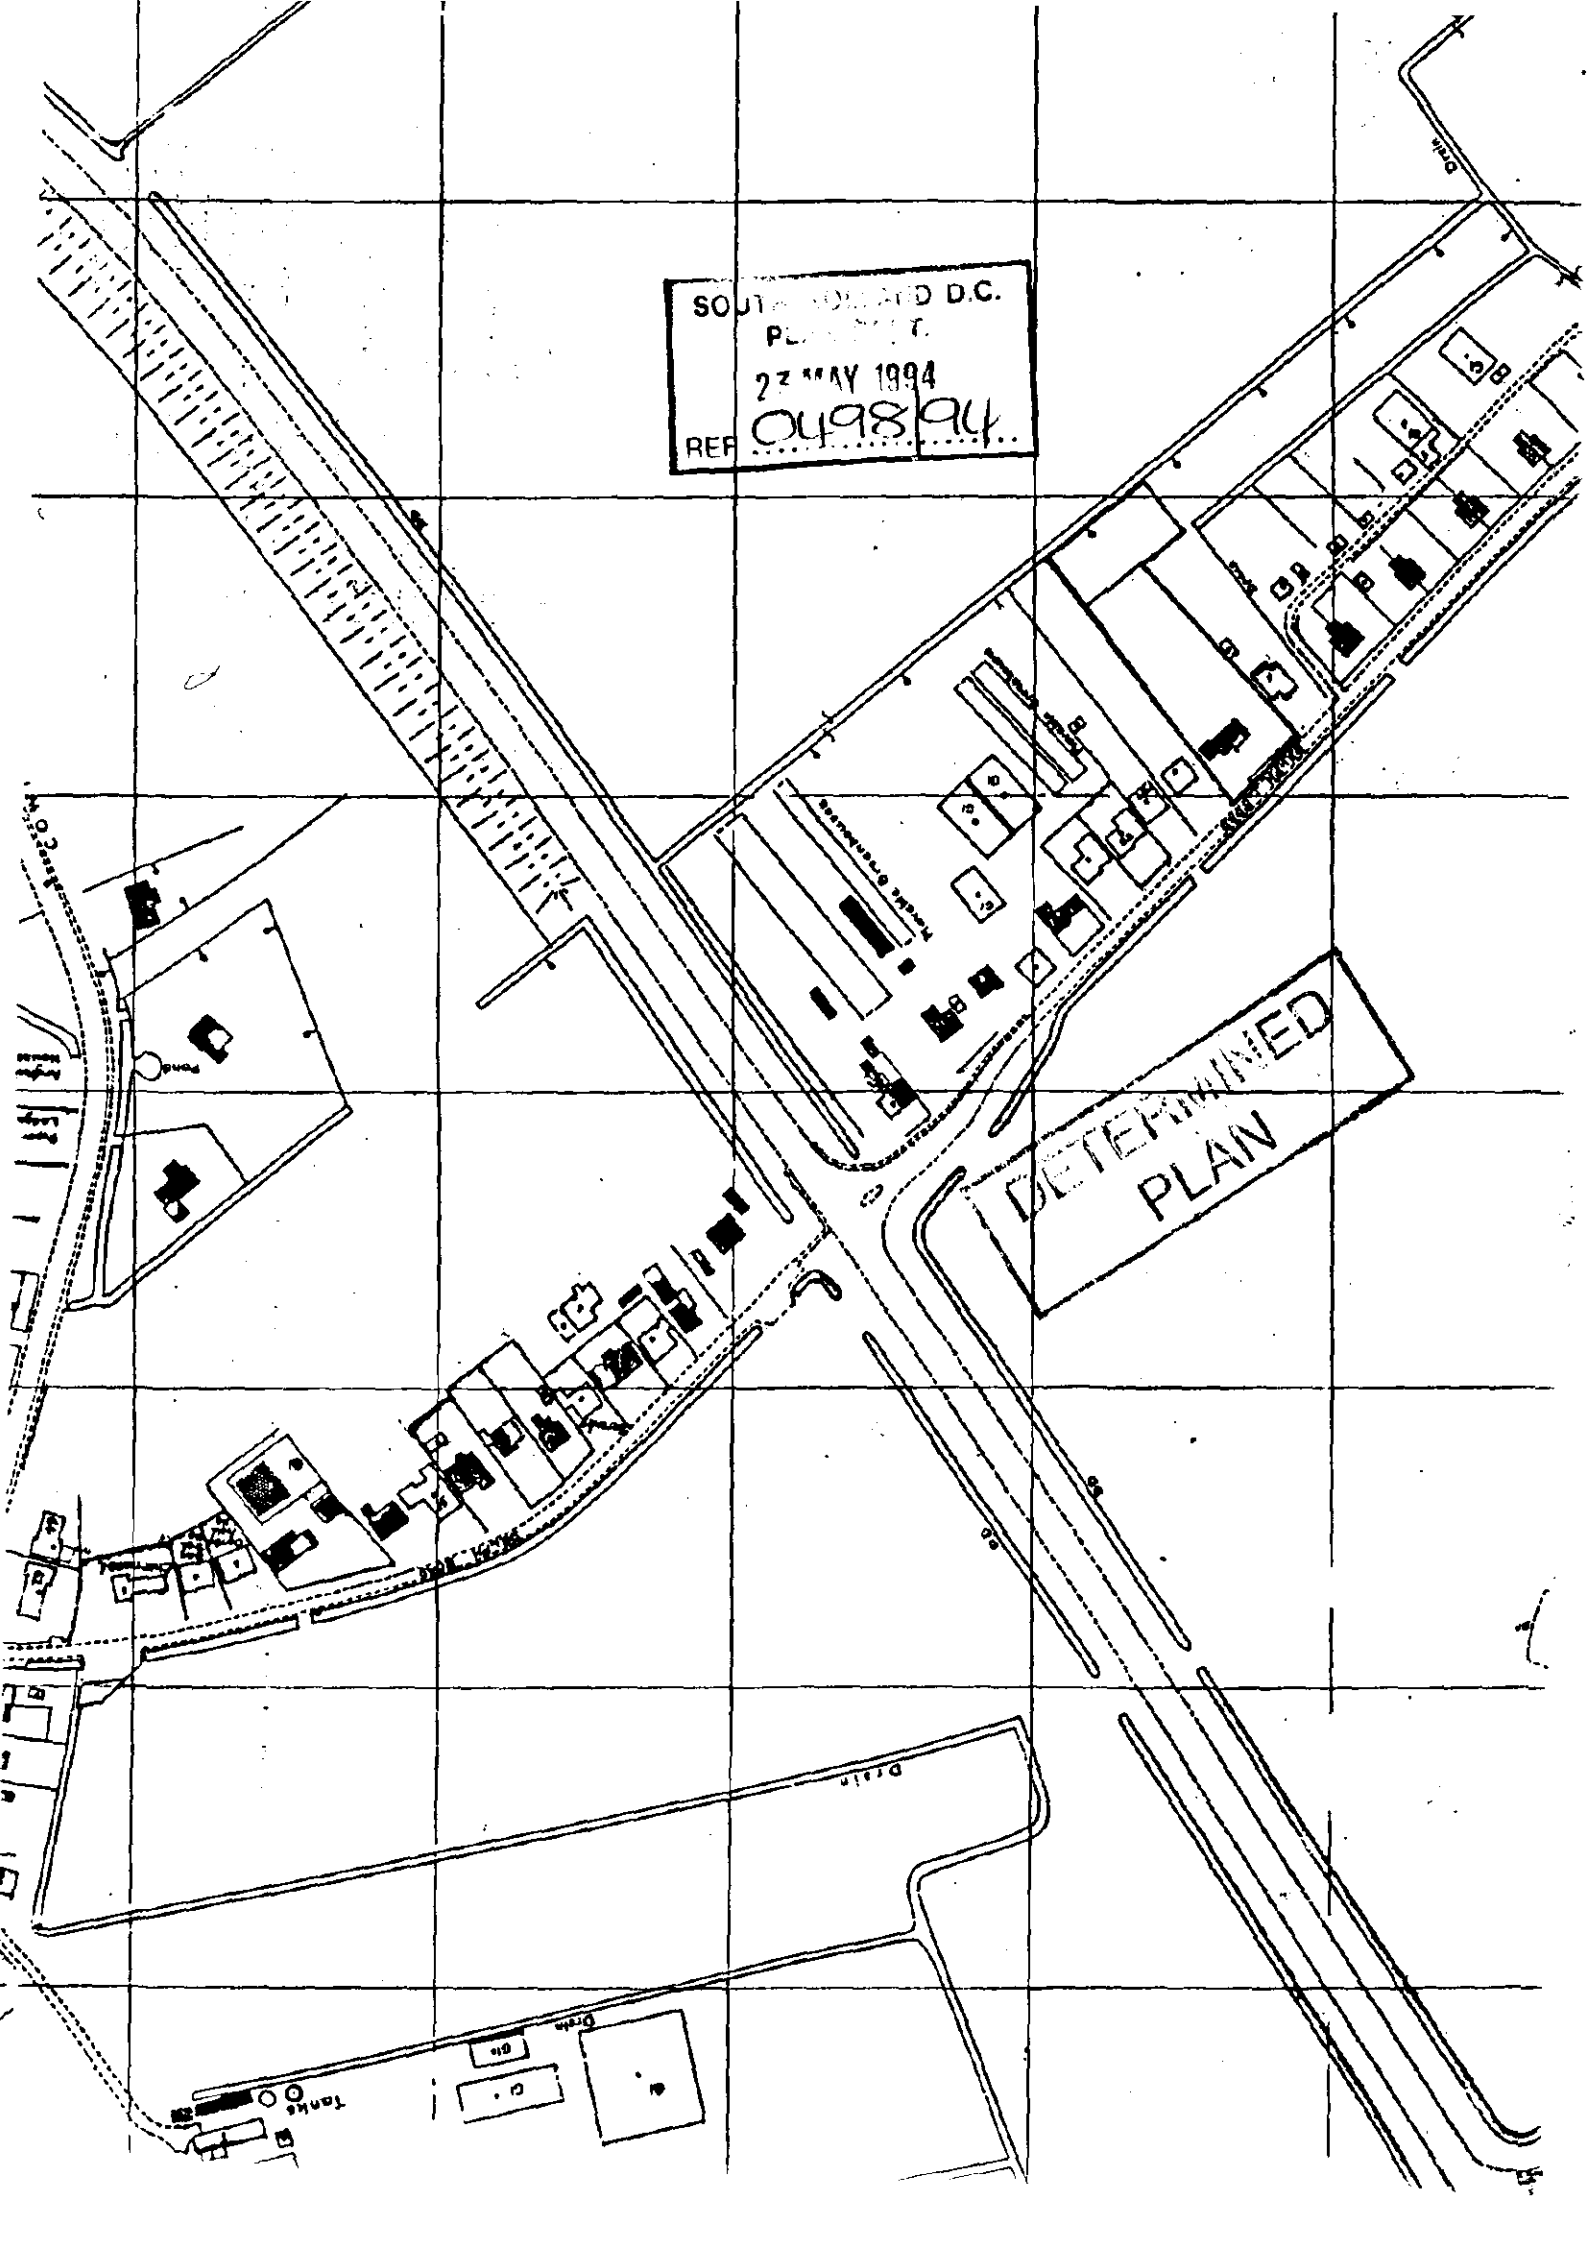

SOUTH HOLLAND D.C.
PLANNING
27 MAY 1994
REF 0498/94
DETERMINED
PLAN
Tanks
Drain