

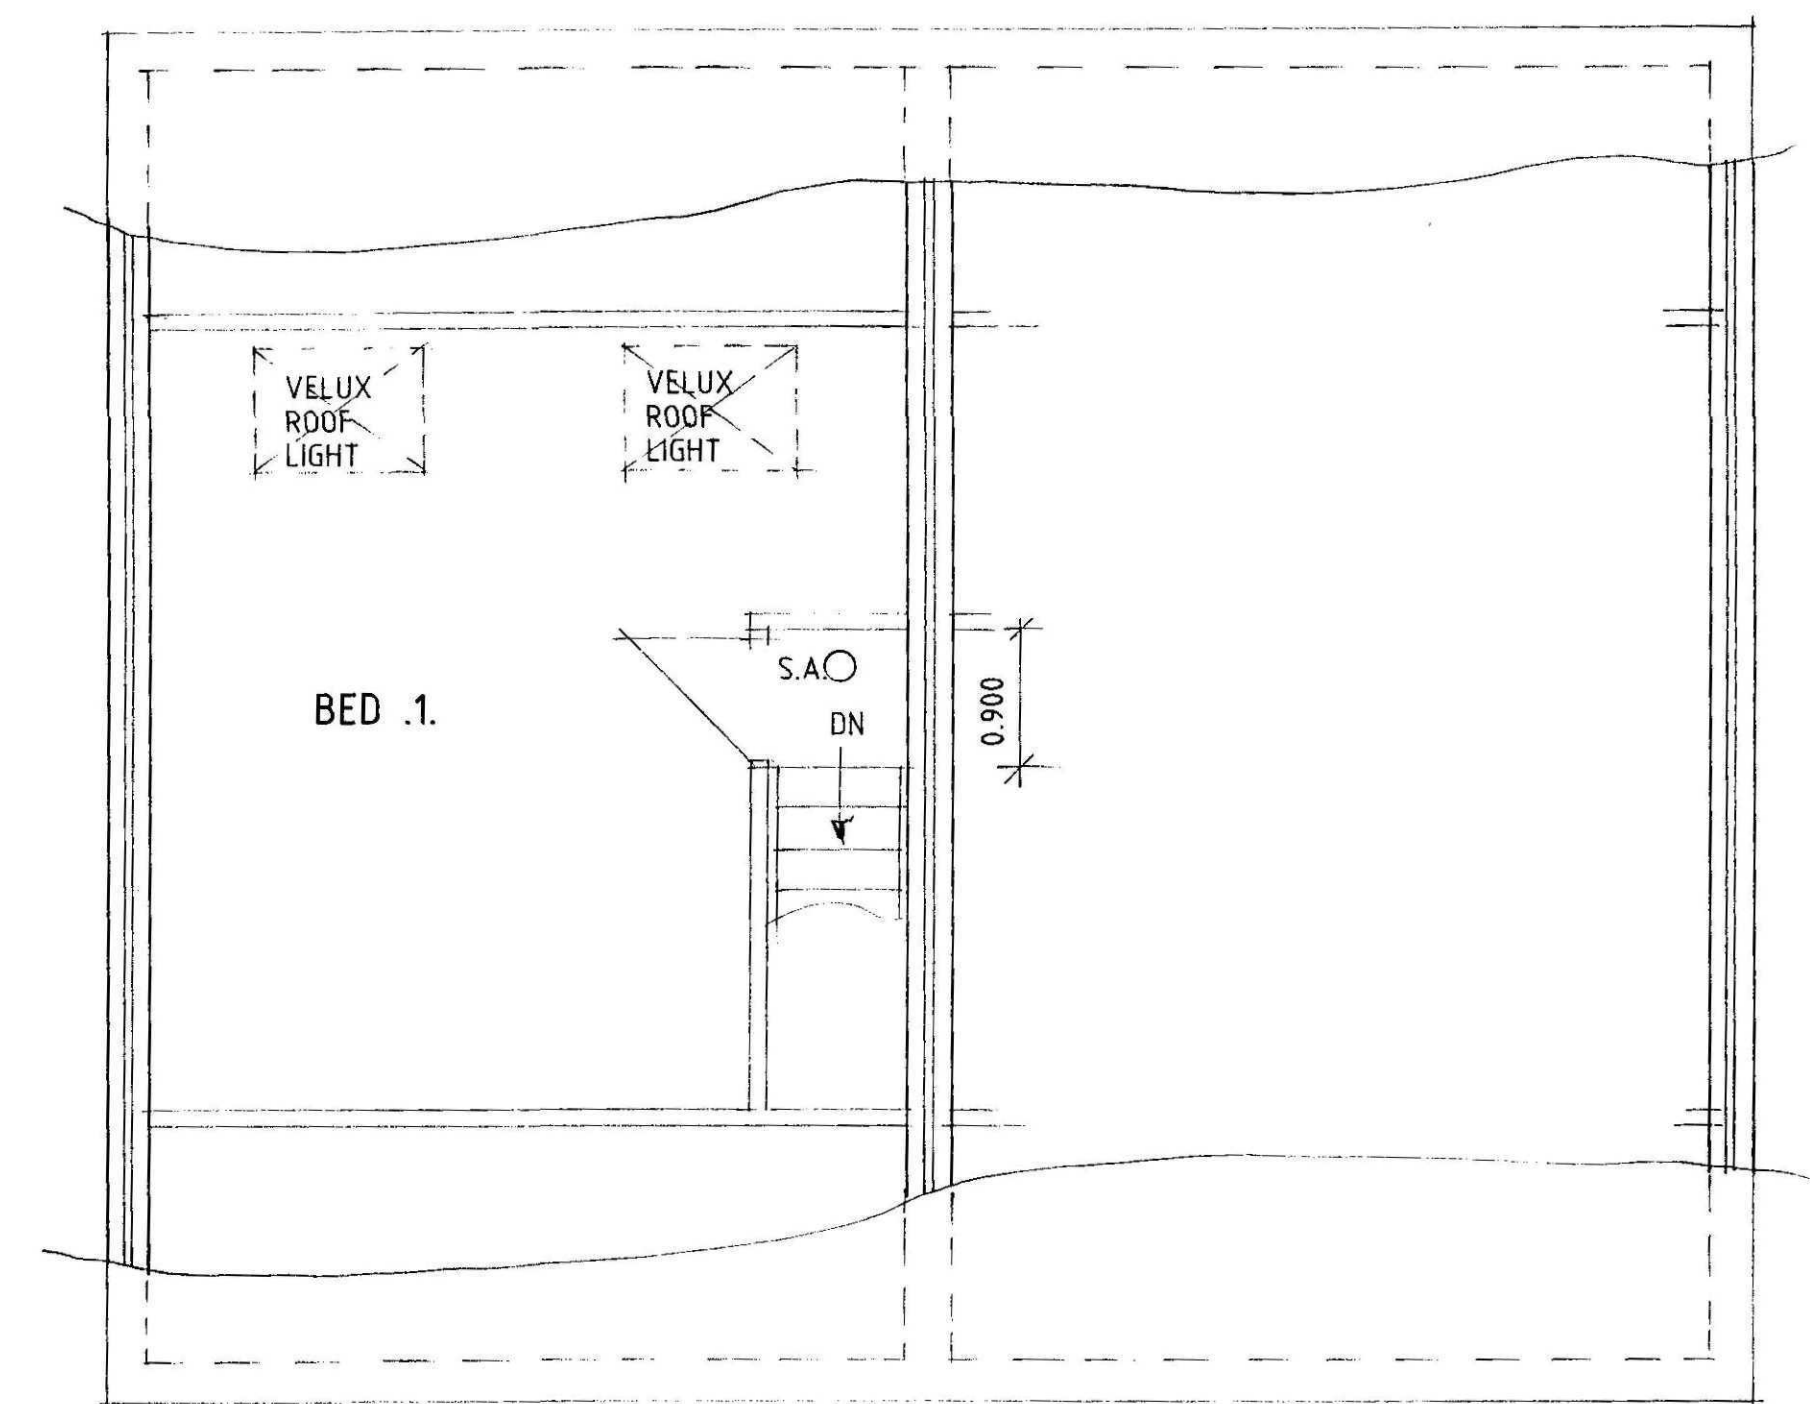
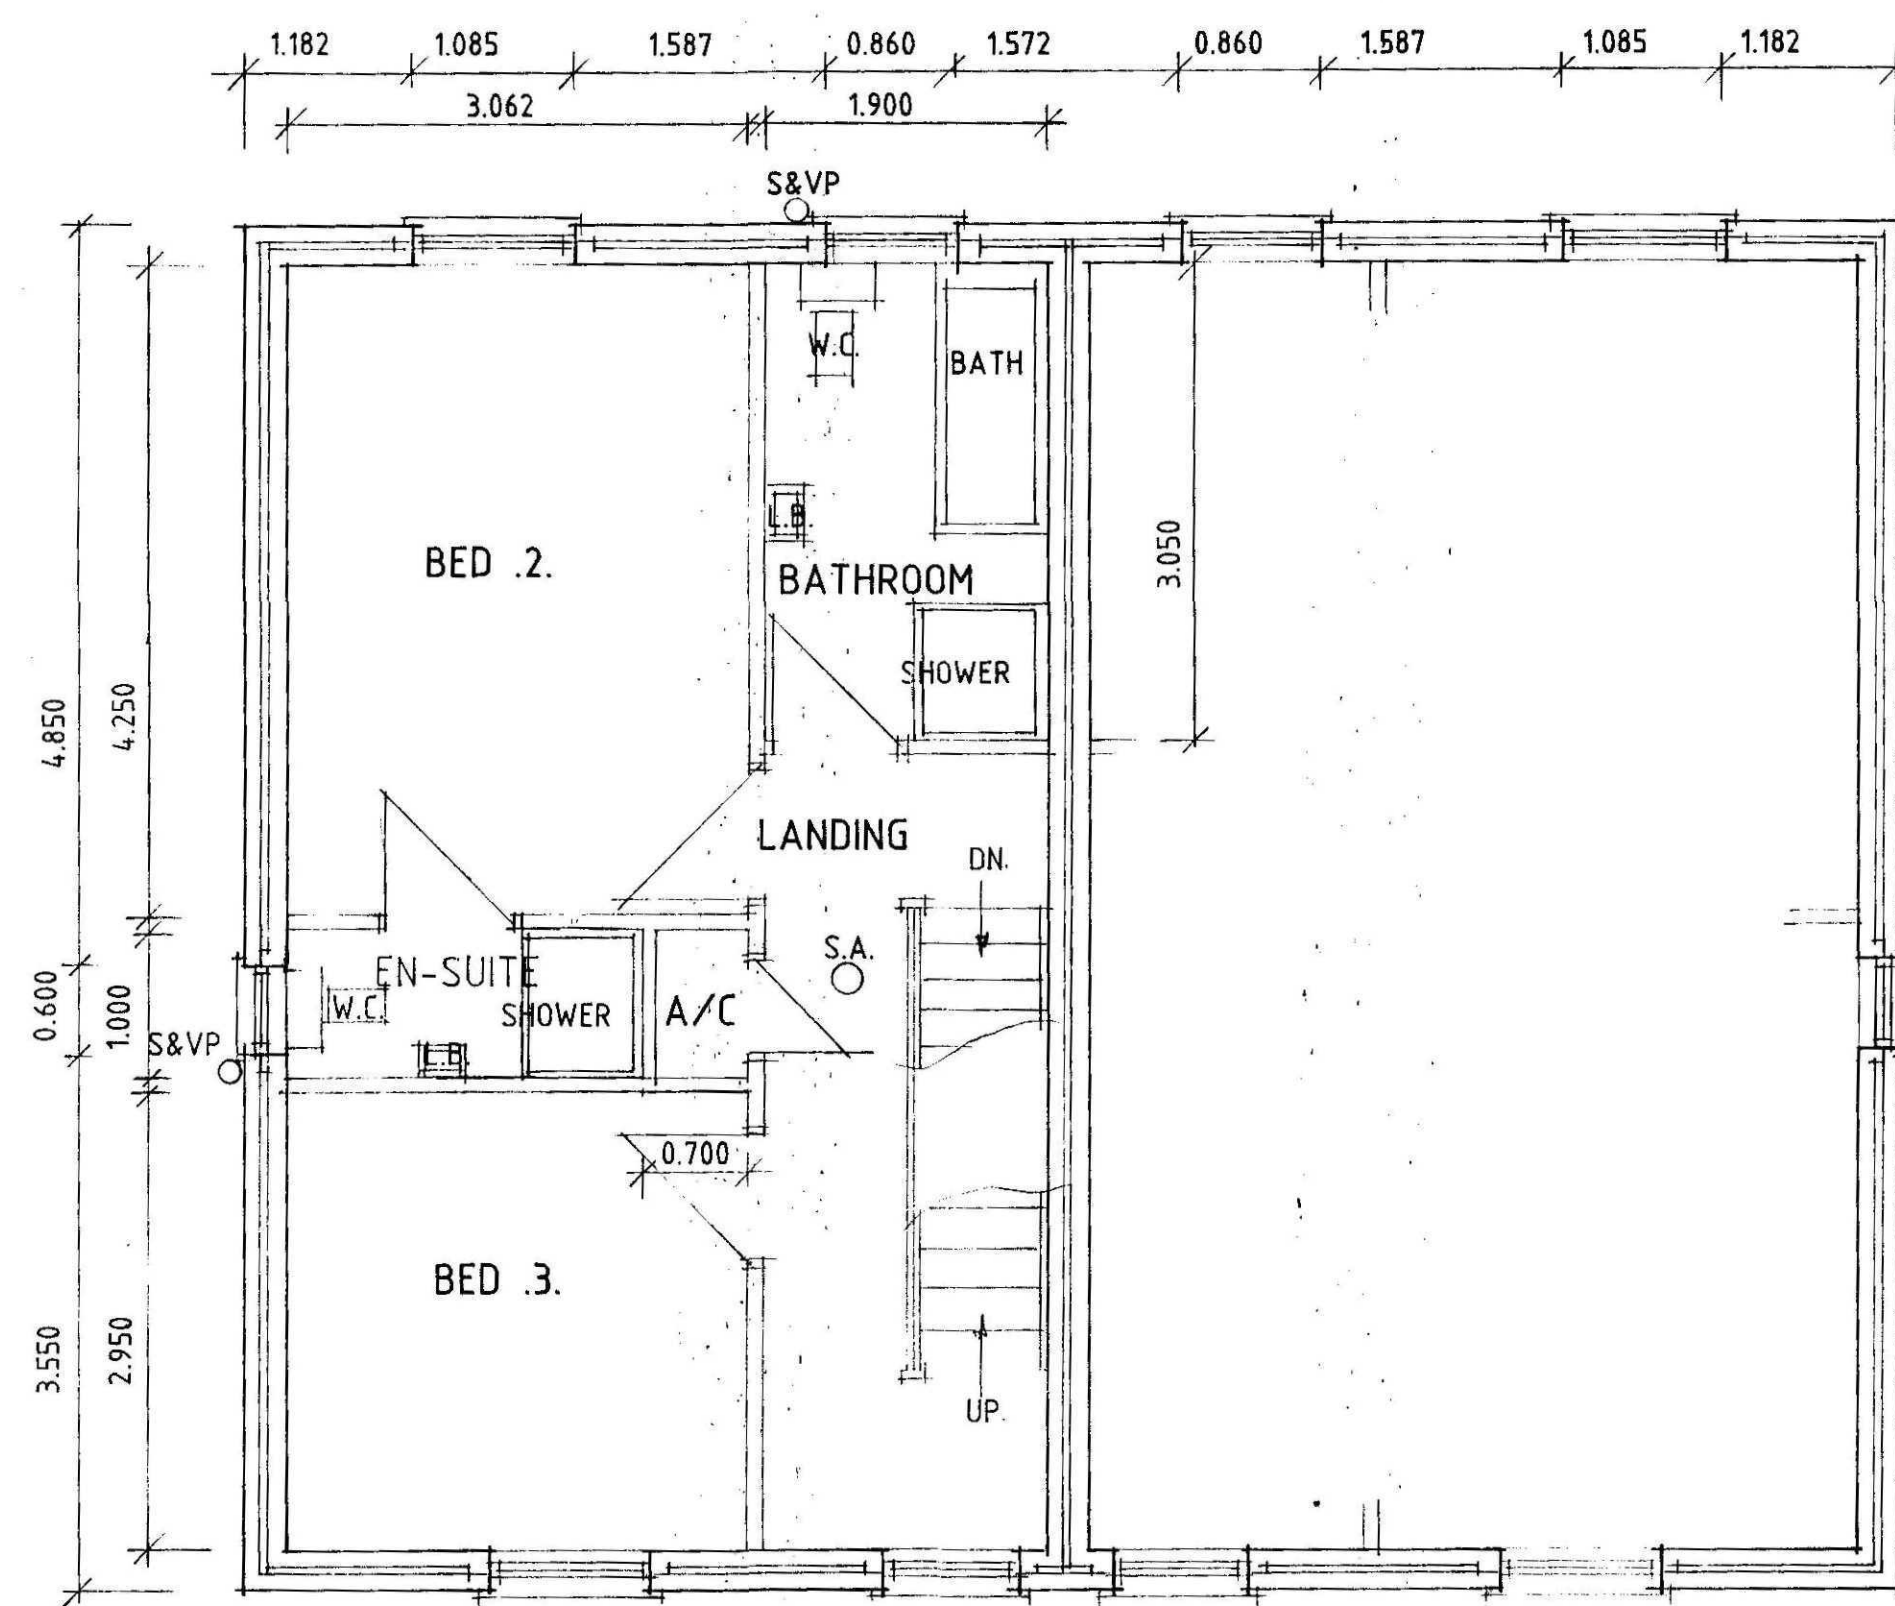


SECOND FLOOR PLAN

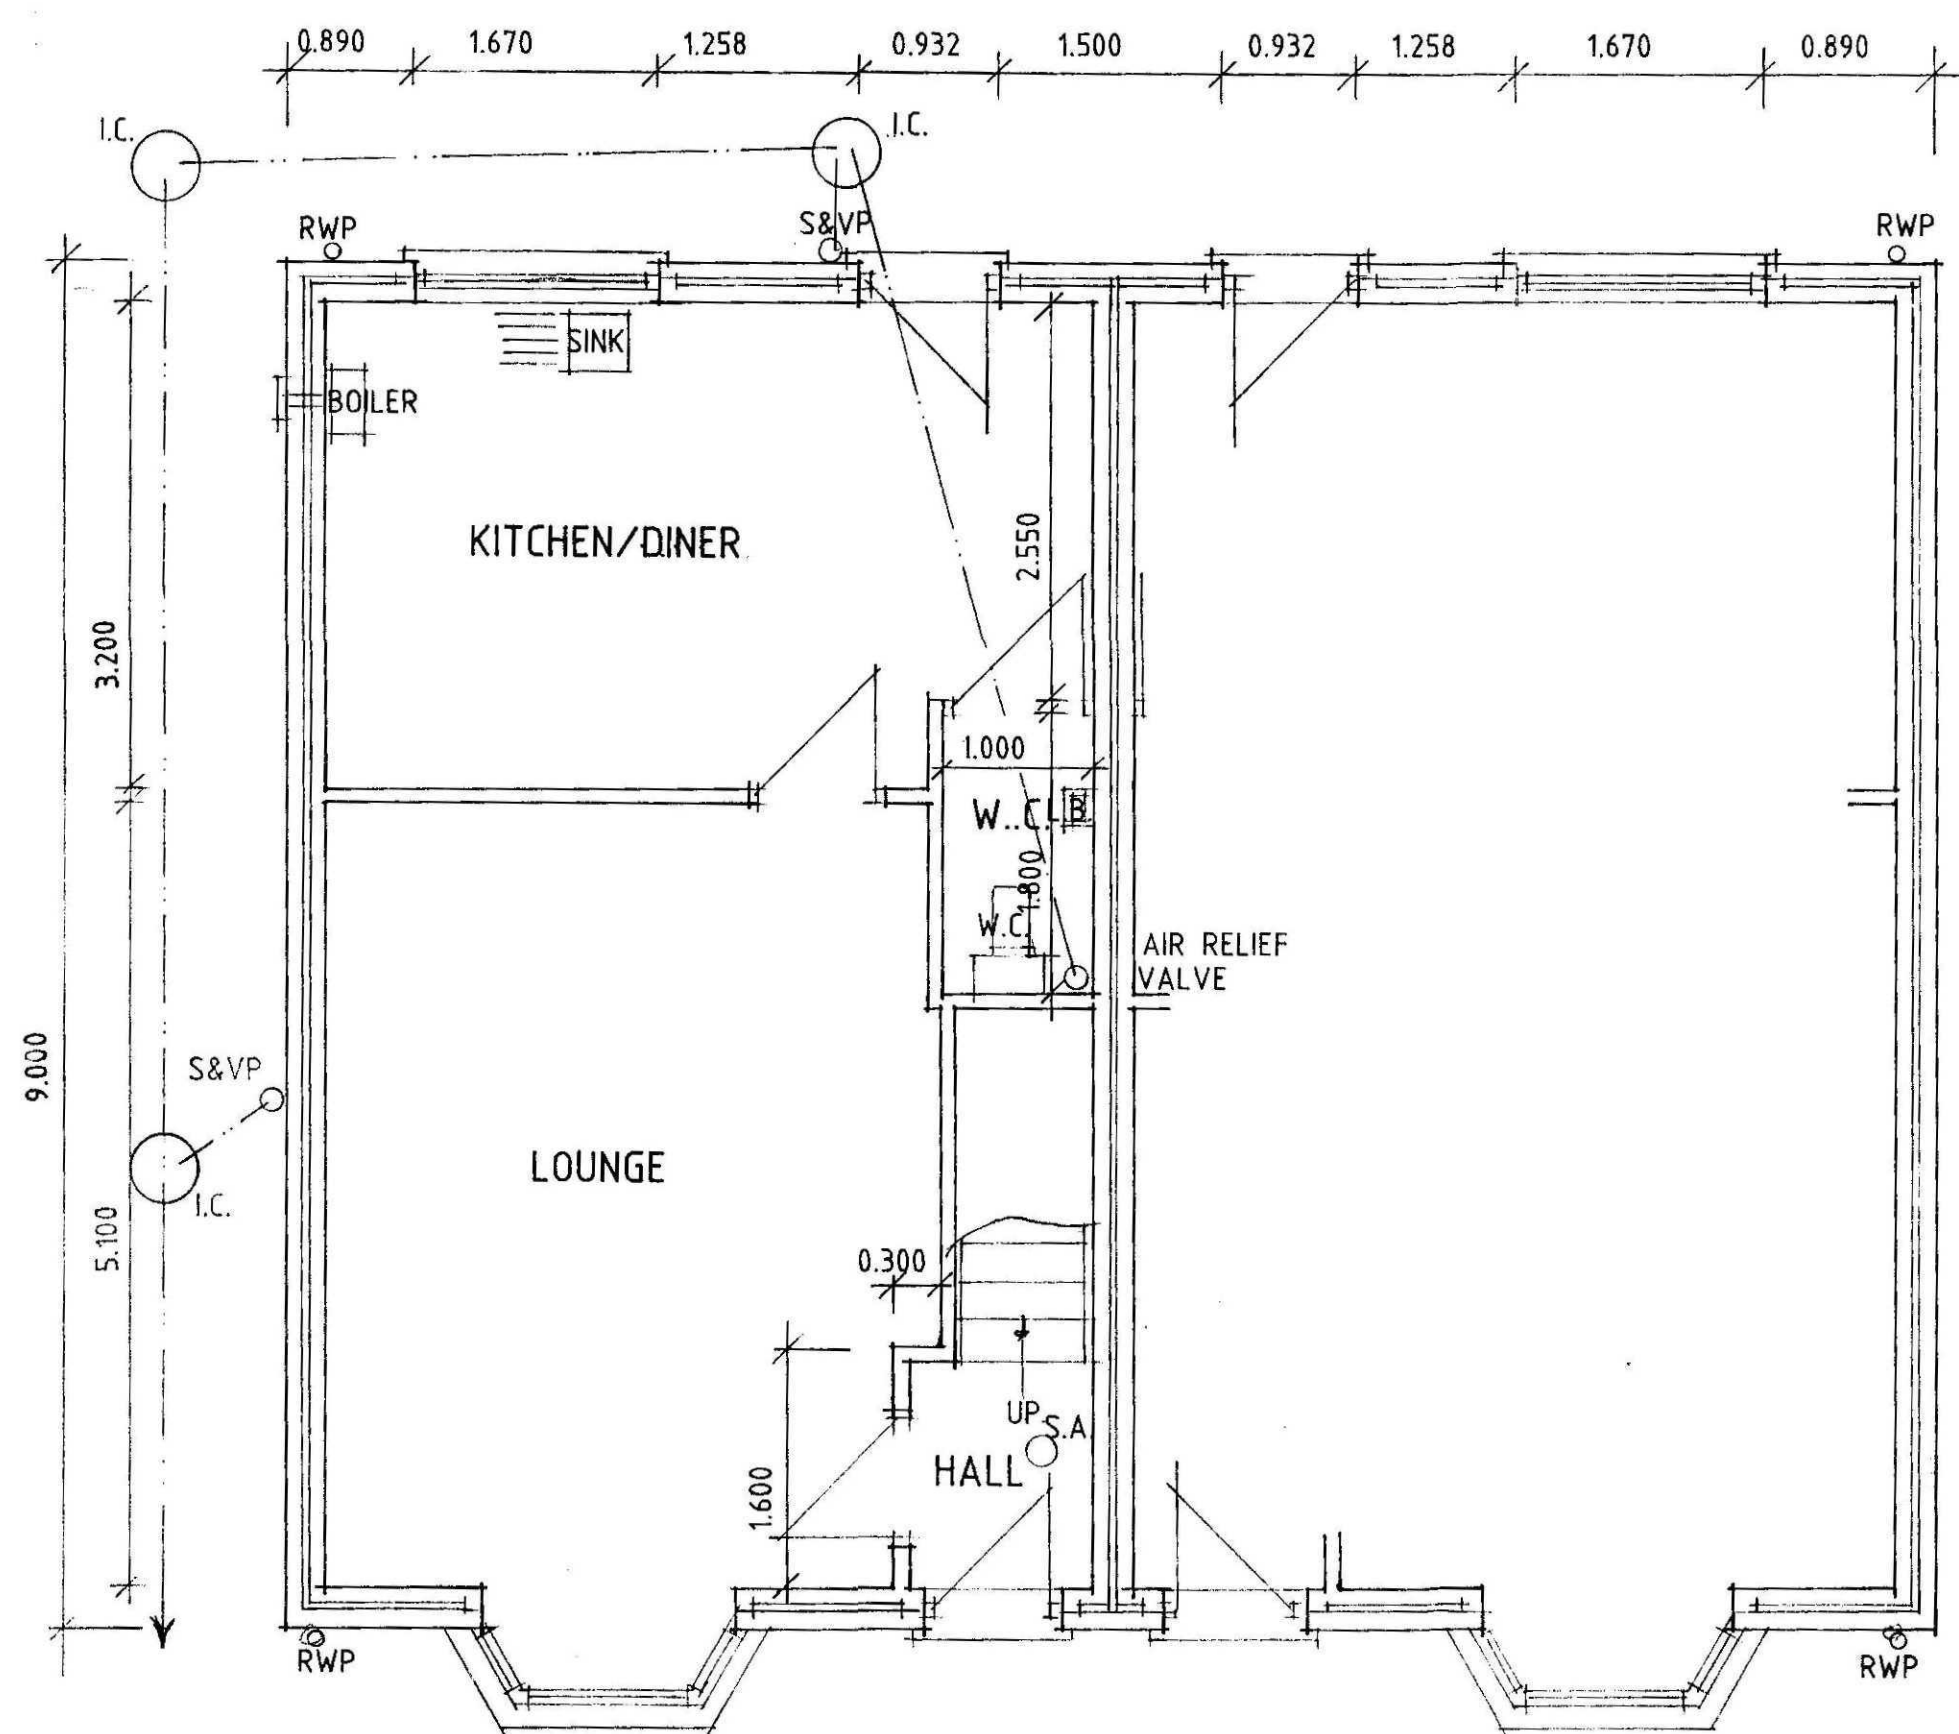


FRONT

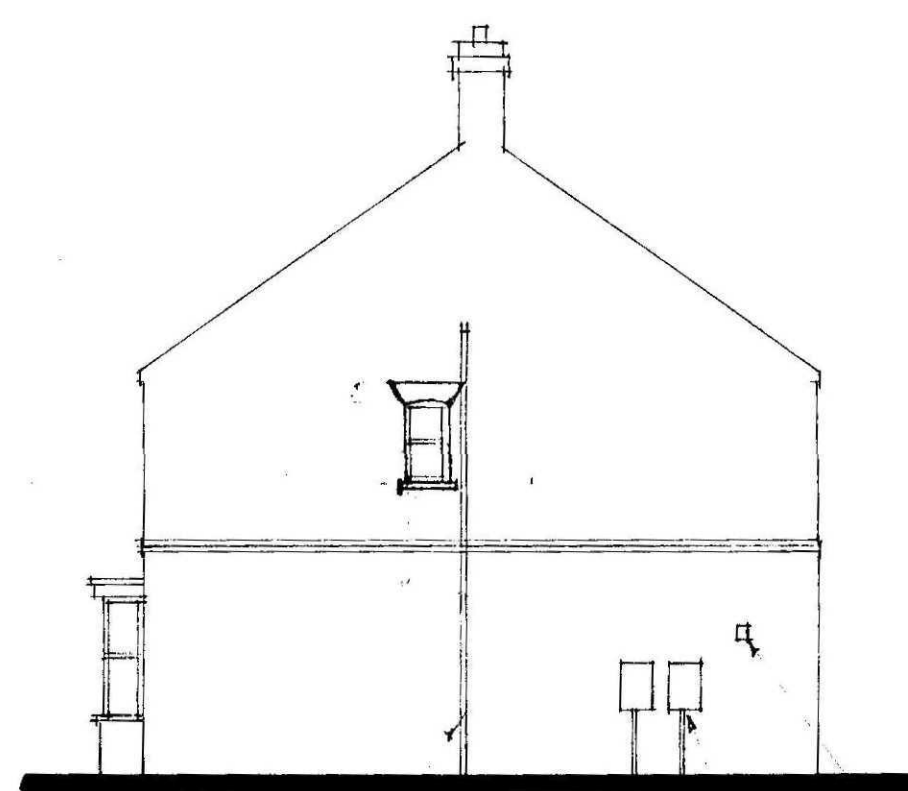

SIDE
BLACK S&VP



REAR

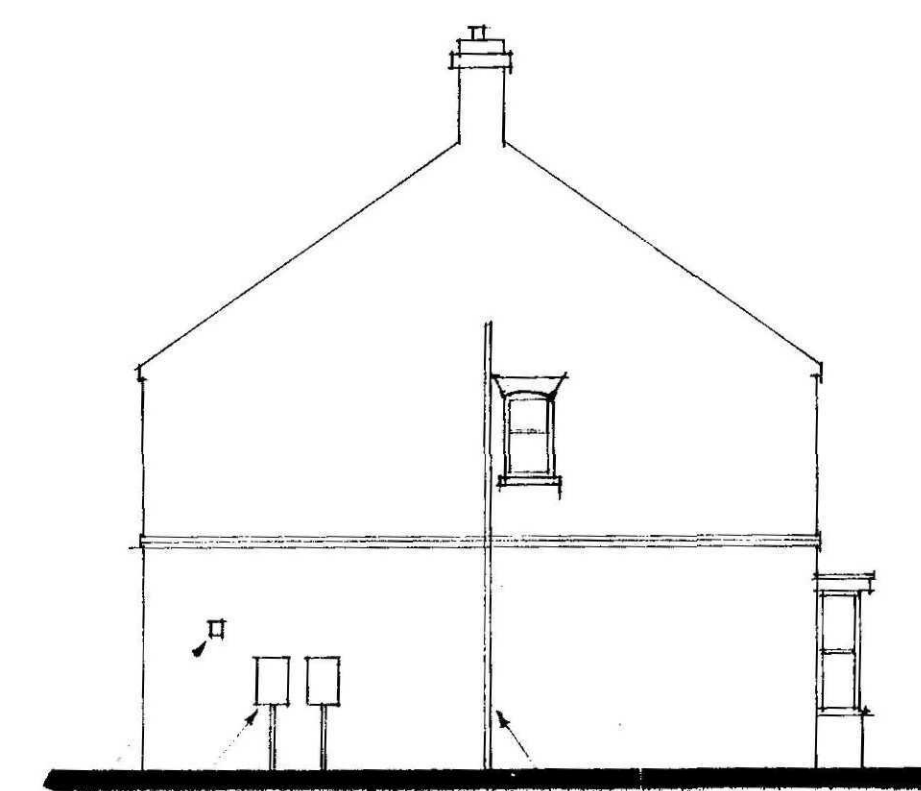

SIDE
GAS BOILER FLUE
GAS & ELECTRIC STANDARD METER BOXES
BLACK S&VP

- E - PLANNING CONDITIONS - 26.5.11
- D - ALTS - 19.1.11
- C - IMF, ADDED - 10.8.07
- B - ALTS - 1.12.06
- A - IMF ADDED - 23.11.06

Status
DESIGN
CONSULTANTS IN ARCHITECTURE & PLANNING

PROPOSED RESIDENTIAL
DEVELOPMENT AT 94,
LONDON ROAD, LONG SUTTON
FOR

MR. K. PATRICK.

FLOOR PLANS & ELEVATIONS
PLOTS - 1 & 2, 8 & 9

1:50 1:100 SD05-088/13

SEPT-06 B.GILHAM..

