




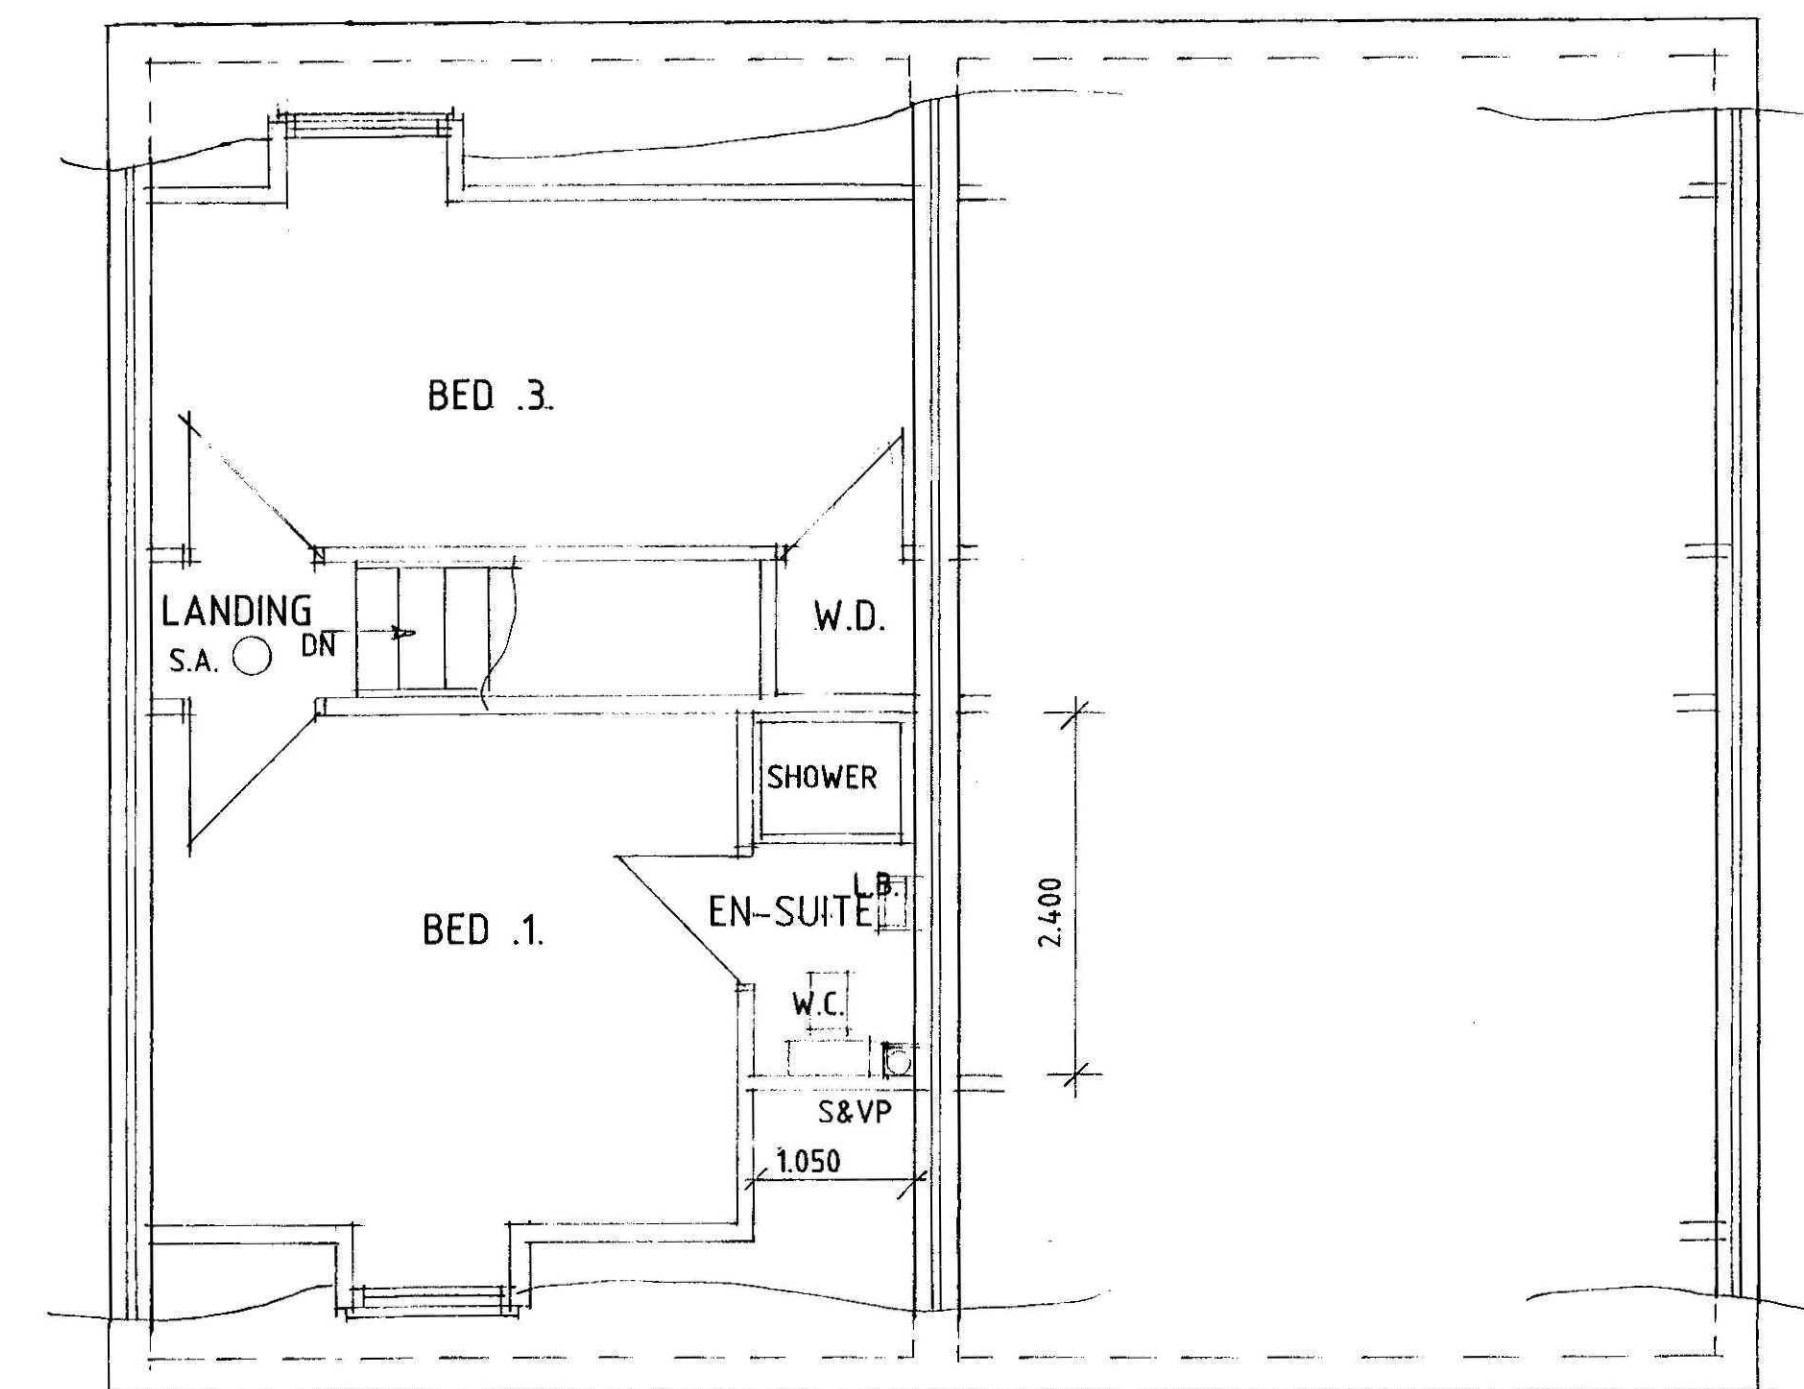

DORMER WINDOWS TO BE
CENTRAL OF WINDOWS
BELOW

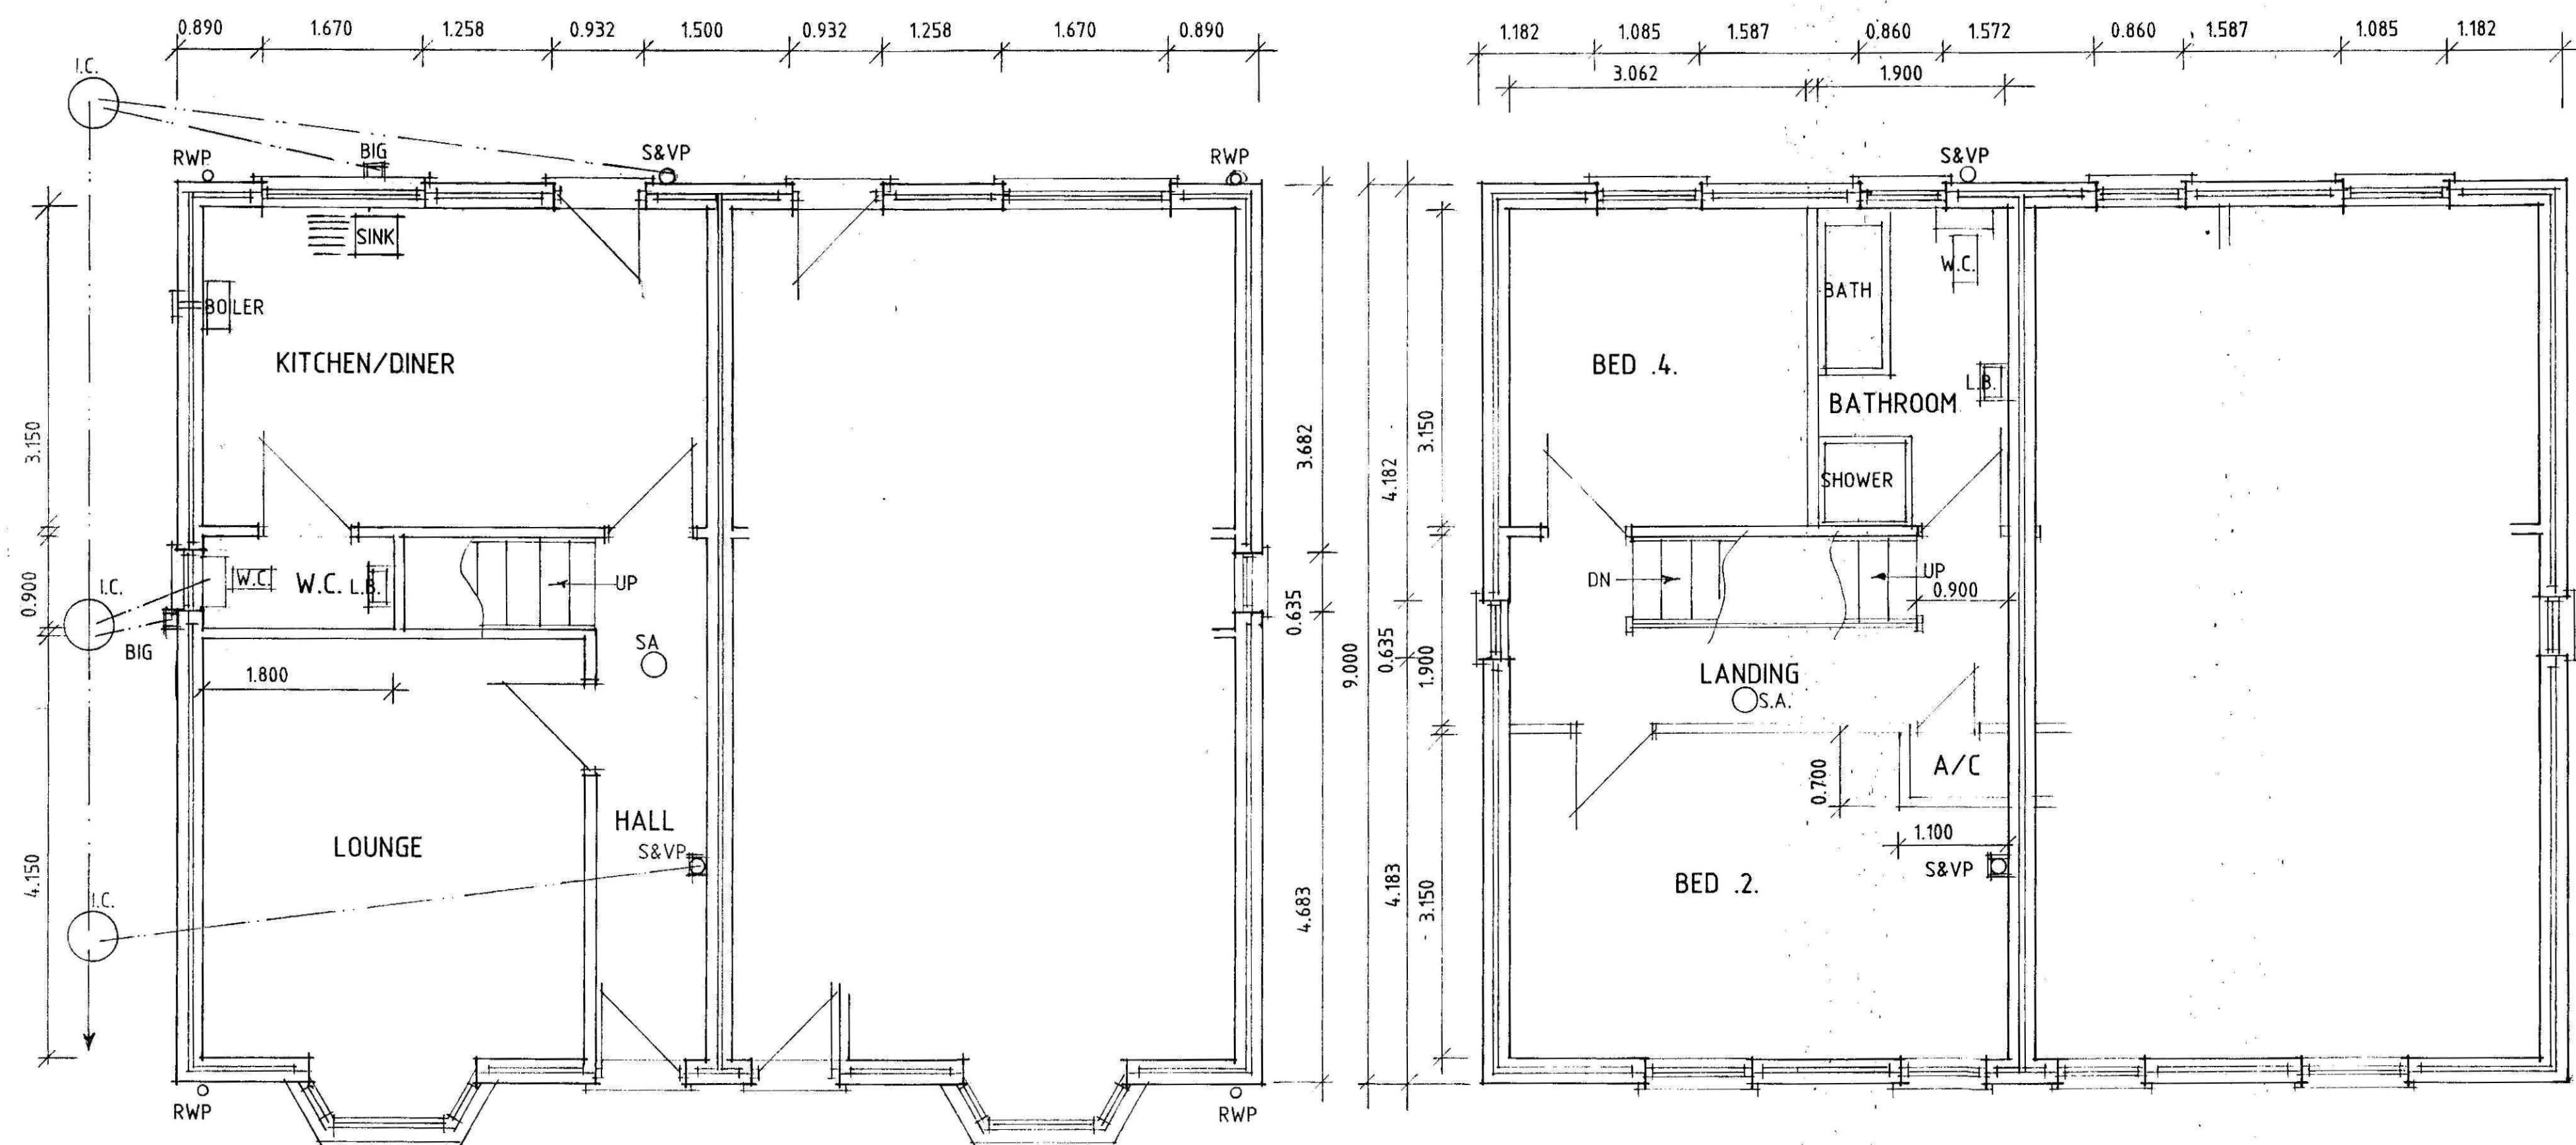

FRONT

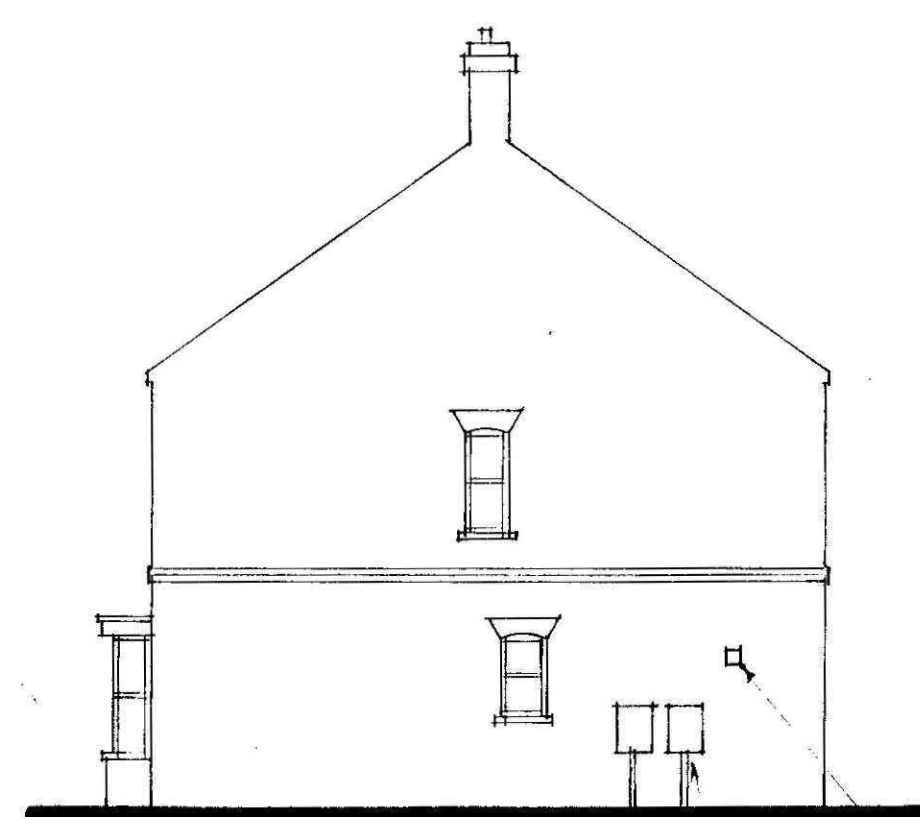

SIDE


GAS & ELECTRIC
STANDARD METER
BOXES

GAS BOILER FLUE



REAR

BLACK S&VP

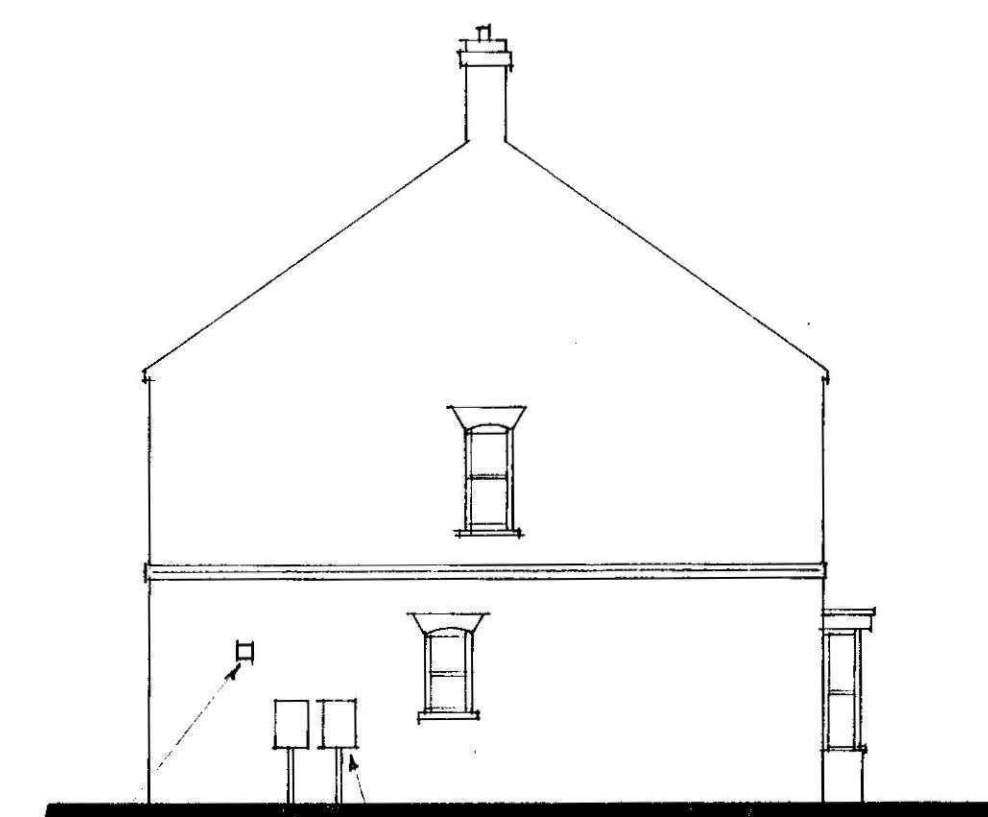

SIDE

GAS BOILER FLUE

GAS & ELECTRIC
STANDARD METER
BOXES

C - PLANNING CONDITIONS - 26.5.11
B - IMF. ADDED - 10.8.07
A - IMF. ADDED - 15.11.06

Status
DESIGN
CONSULTANTS IN ARCHITECTURE & PLANNING

PROPOSED RESIDENTIAL
DEVELOPMENT AT 94
LONDON ROAD, LONG SUTTON
FOR

MR. K. PATRICK.

FLOOR PLANS & ELEVATIONS
PLOTS - 3 & 4

1:50 1:100 SD05-088/12
SEPT-06 B.GILHAM.

2 Edinburgh Walk, Holbeach,
Spalding, Lincs. PE12 7AP.
Tel: 01406 424343 Fax: 01406 490702

