


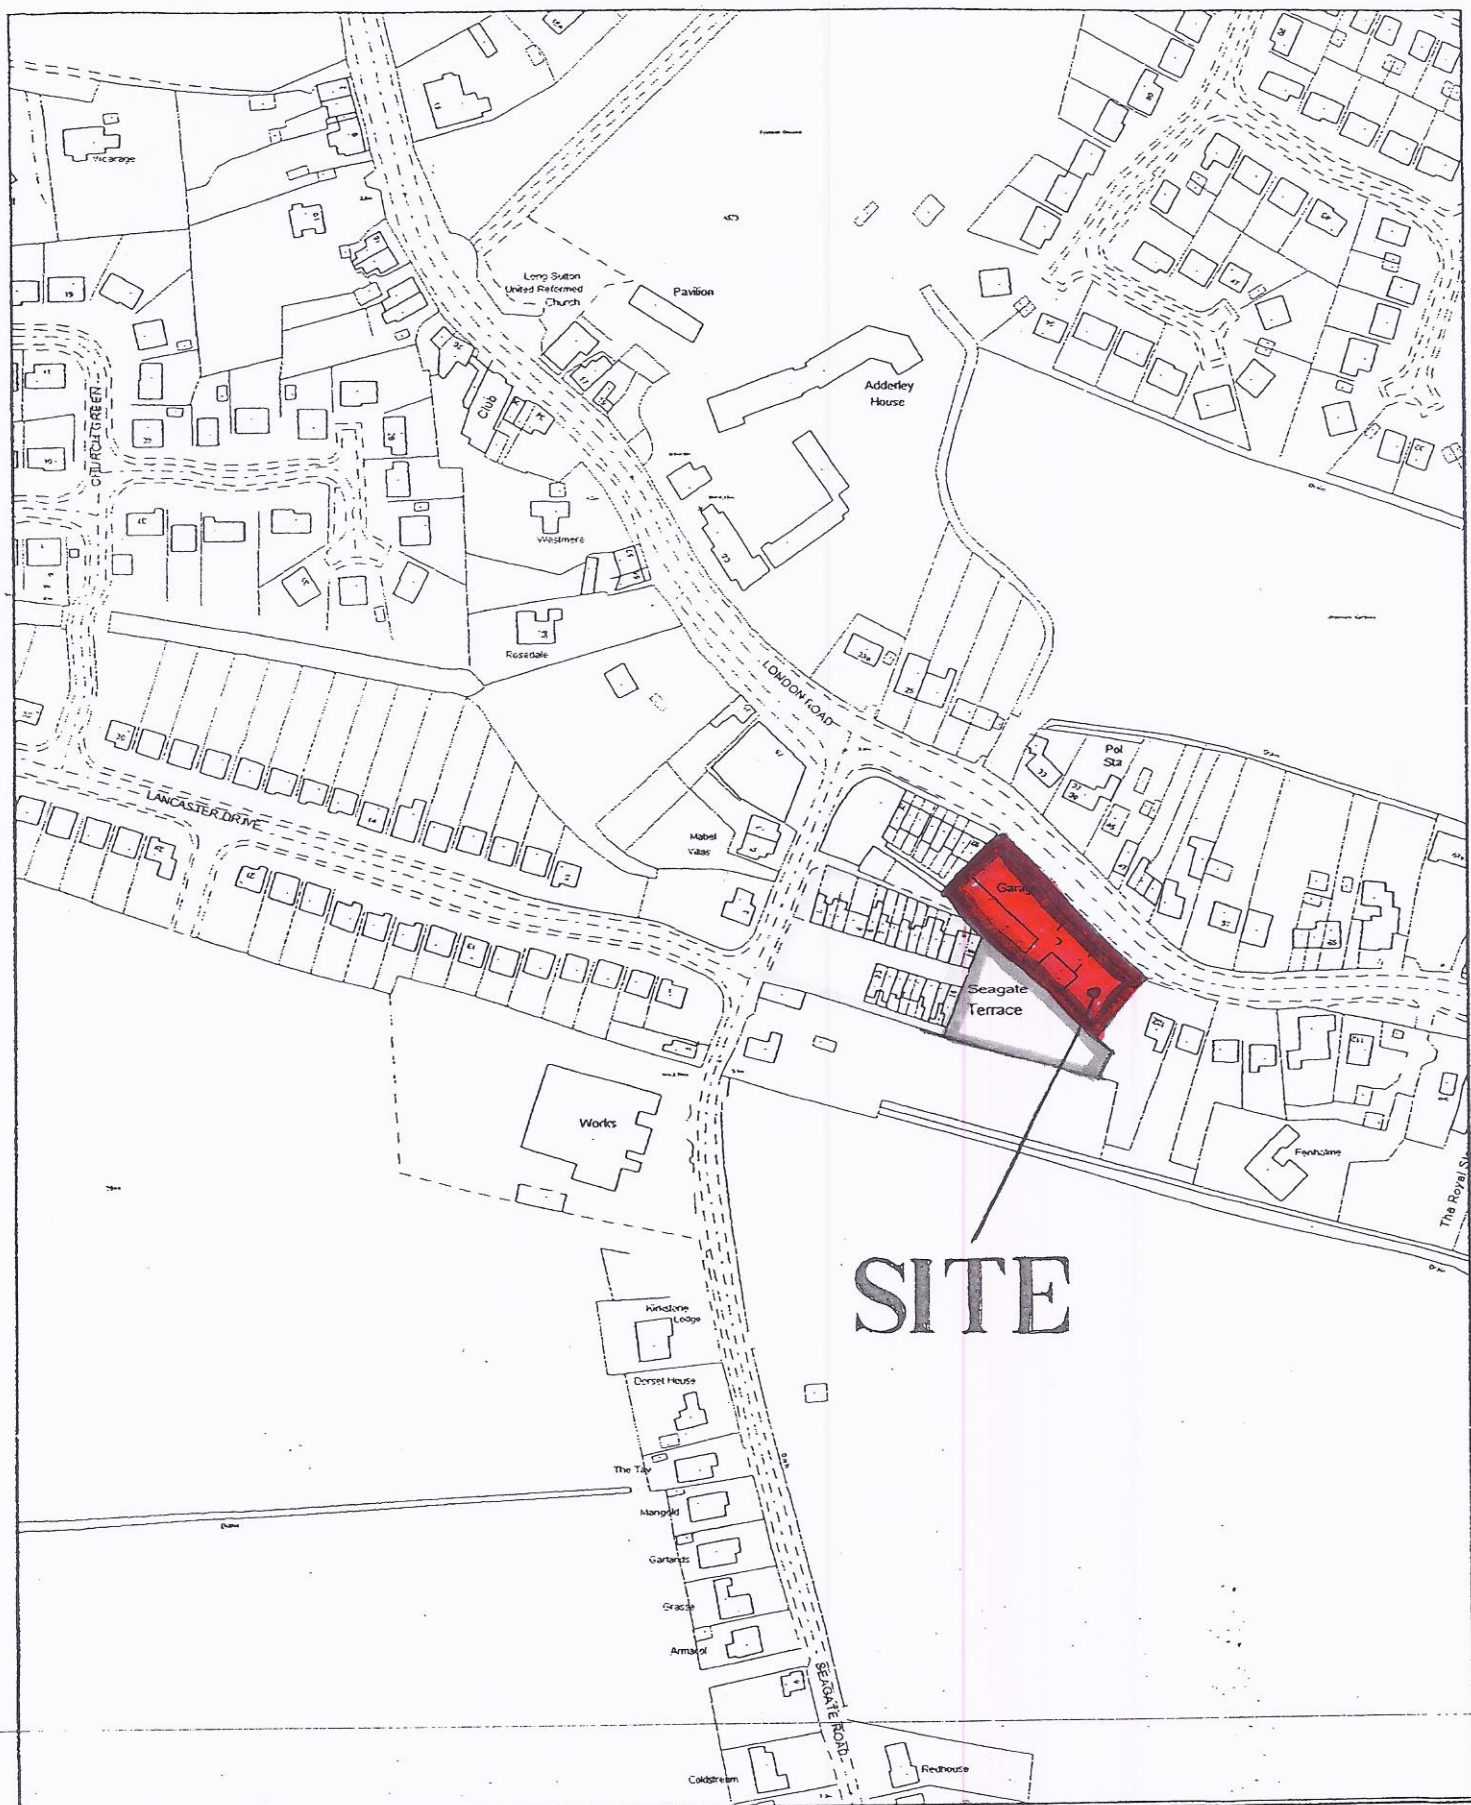

SITE

# LOCATION PLAN

1:2500