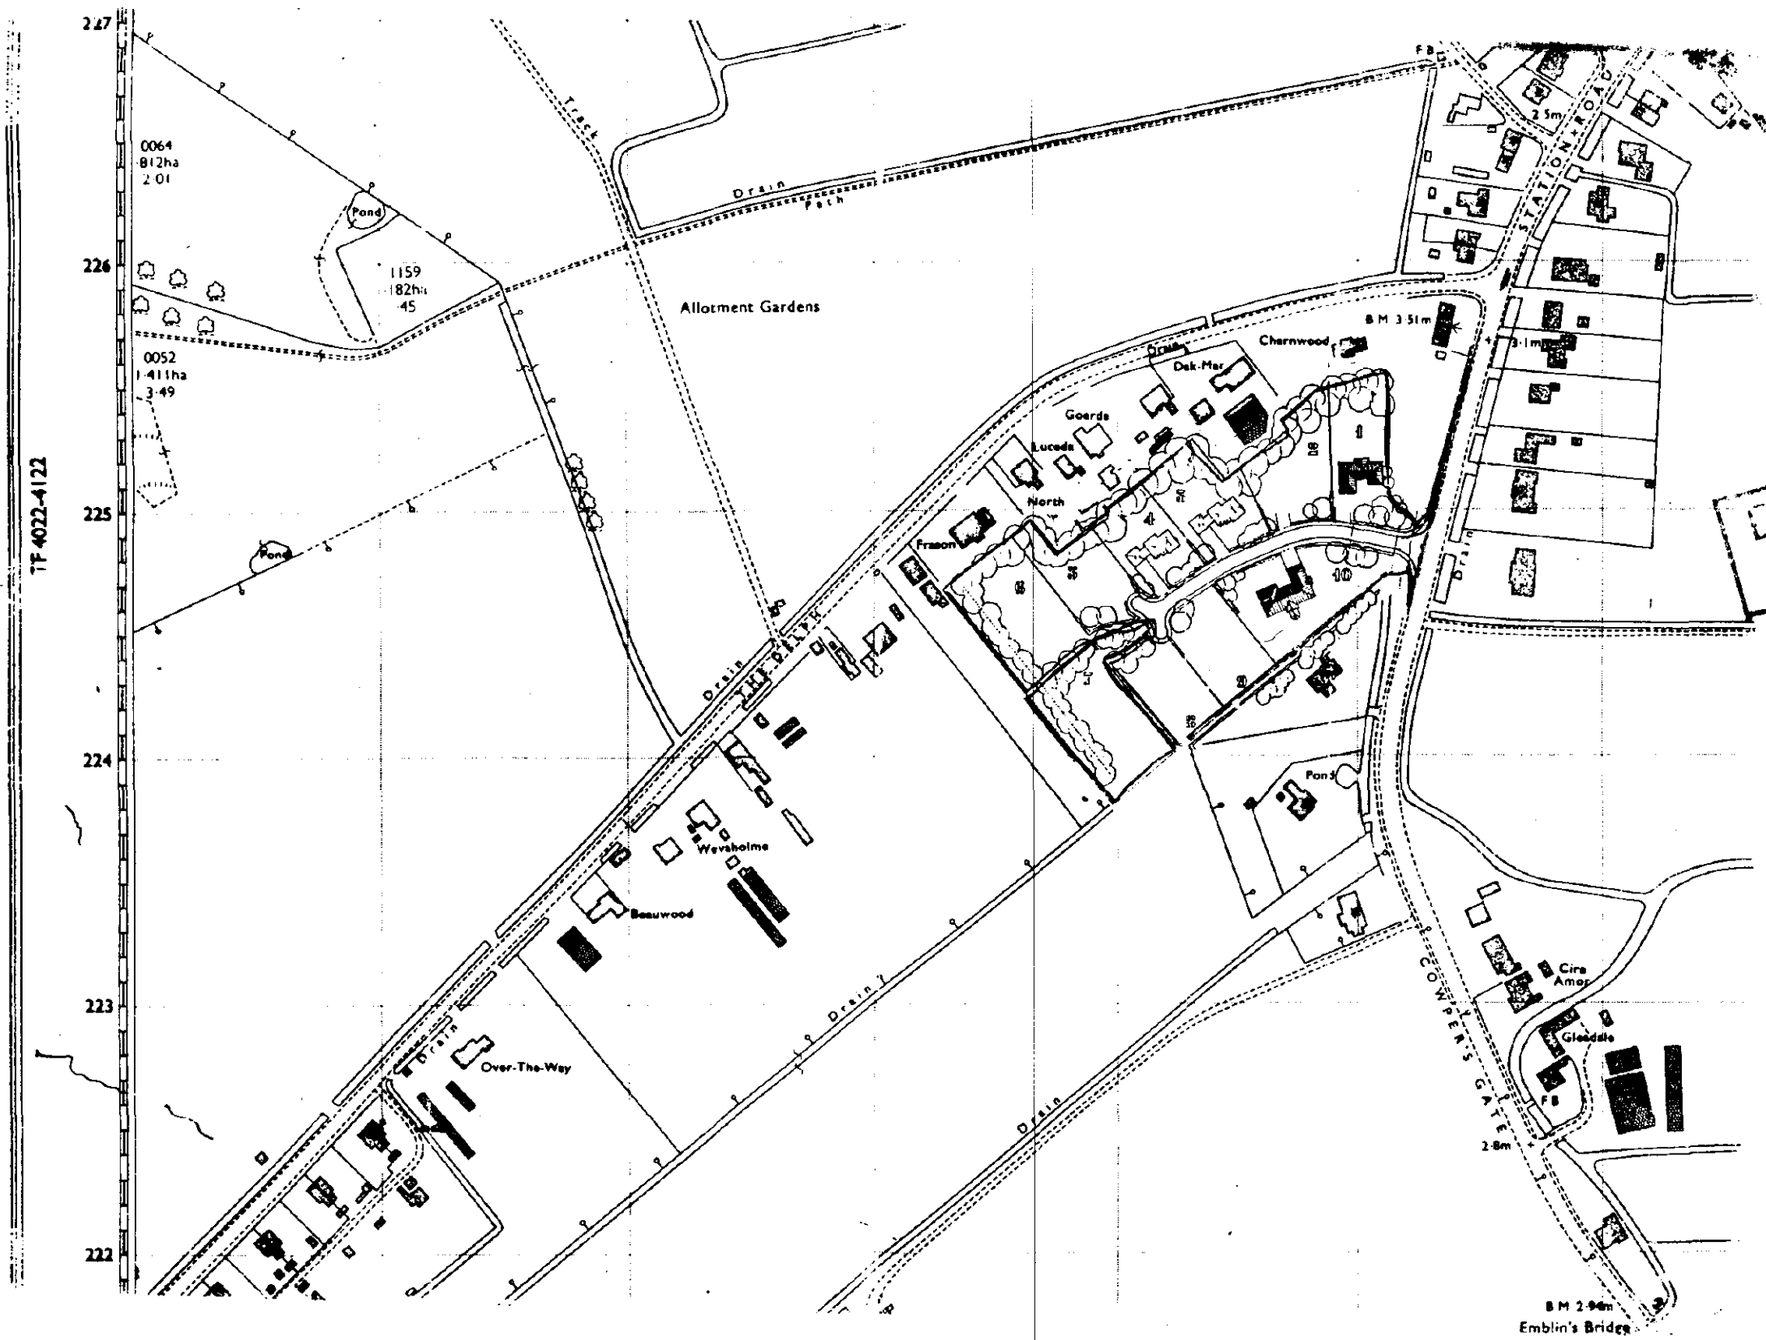


NORTH

DETERMINED
PLAN

SOUTH HOLLAND D.C.
PLAN DEPT.
25 MAY 1994
REF 0505/94

B 12-4-94 PUT ON REDUCED 1-500
A 24-11-93 CHANGE BACK TO 10 PLOTS

PODDINGTONS
43 Double Street,
Spalding,
Lincs. PE11 2AA.
Telephones:
Office: (0775) 61856
also 68296
architectural design consultants

project
PROPOSED RESIDENTIAL DEVELOPMENT
AT STATION ROAD LONG SUTTON, FOR
R. K. WILSON & SON LTD.

scale 1-2500

drwg no 12MS-2434-SAB

TAKEN FROM OS SHEET TF4222 & 4322