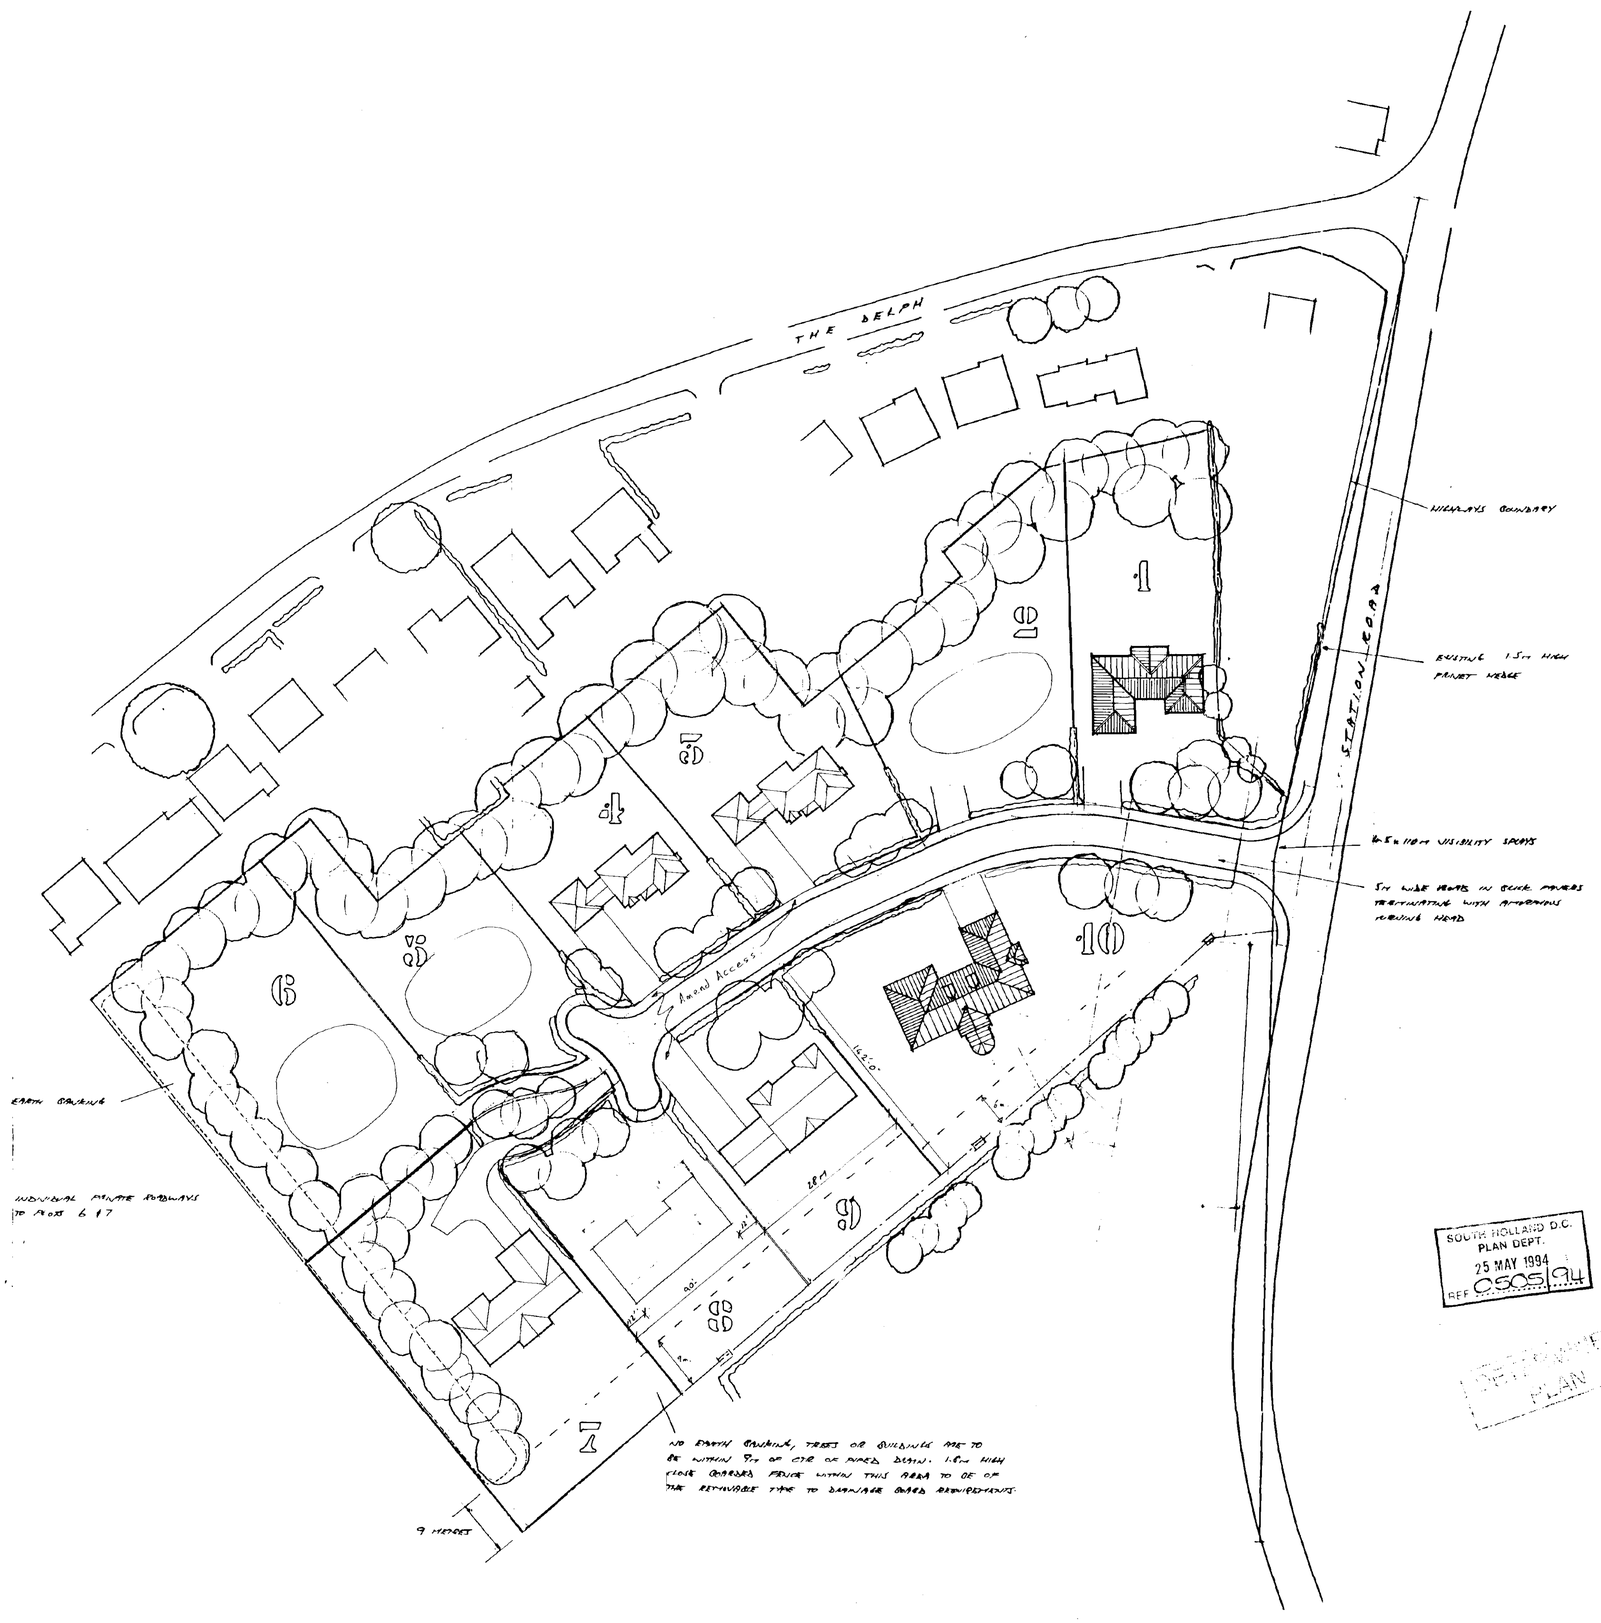


CONTRACTOR TO CHECK ALL DIMENSIONS ON SITE BEFORE WORK COMMENCES.

revision	date	init.	revision details
F	23-11-93	[illegible]	REVISED TO NO PLOTS
E	3-8-93	[illegible]	AS PLOTS
D	2-3-93	[illegible]	PLOT HOUSES TO PLOTS 6 & 7
B	10-2-92	[illegible]	ADD LINE TO PLOT 9
A	10-1-92	[illegible]	

SOUTH HOLLAND D.C.
PLAN DEPT.
25 MAY 1994
REF. 0505/94


PLANNING
PLAN

PODDINGTONS
architectural design consultants
43 Double Street, Spalding, Lincs, PE11 2AA
Telephone: Spalding (01775) 761856 768296


project
PROPOSED RESIDENTIAL DEVELOPMENT
AT STATION ROAD, LONG SUTTON, LINCS
R.K. WILSON & SON LTD

drawing
SITE PLAN G.A.

scale	drawing no.
1-500	RKS-2424-2
date: JULY 91	drawn: [illegible]
	checked

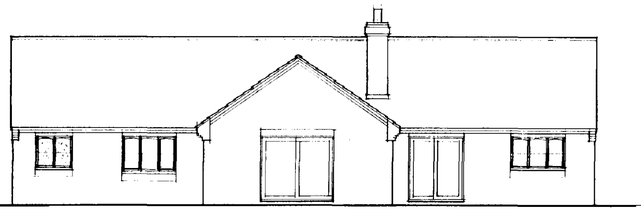


REAR

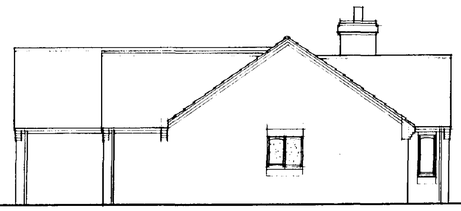


SIDE




FRONT

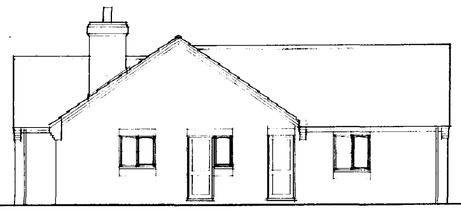

SIDE

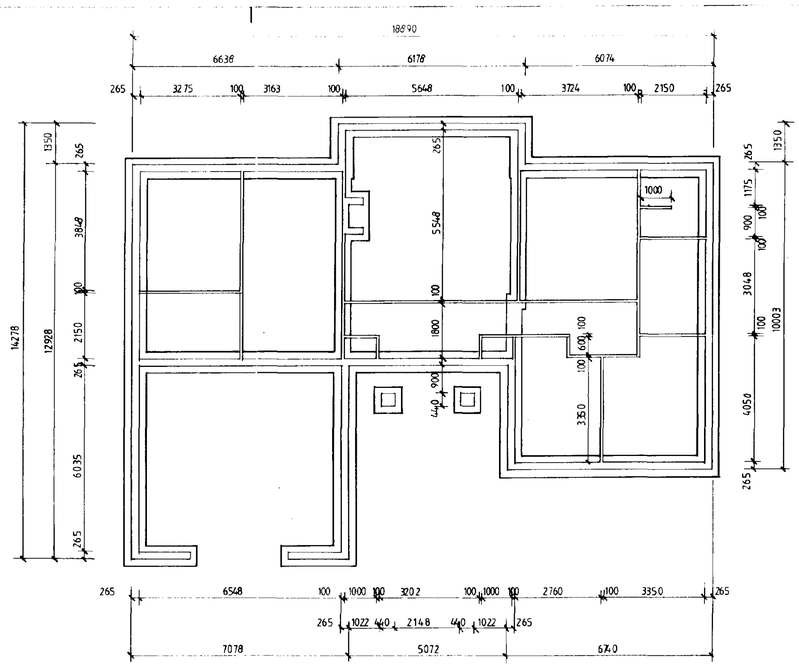

FOUNDATION PLAN

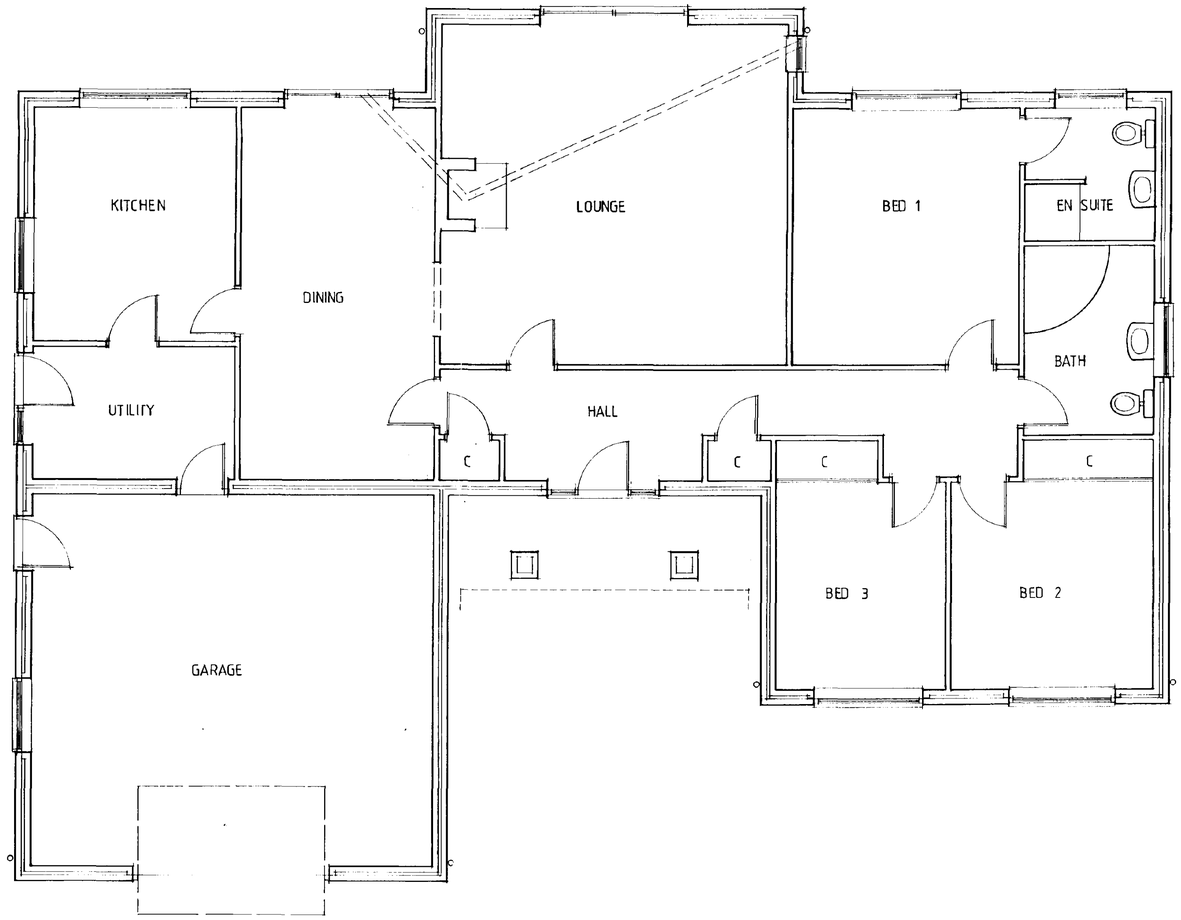

FLOOR PLAN

SOUTH HOLLAND D.C.
PLAN DEPT.
25 MAY 1994
REF S/0505/94

CONTRACTOR TO CHECK ALL DIMENSIONS ON SITE BEFORE WORK COMMENCES.

revision	date	init.	revision details

PODDINGTONS

Architectural Design Consultants

43 Double Street, Spalding, Lincs. PE11 2AA
Tel: 0775 761856 & 768296. Fax: 0775 710218

project
PROPOSED BUNGALOW PLOT 7
OFF STATION ROAD, LONG SUTTON,
FOR
MR D. MARTIN.

drawing

scale	drawing no.
1-50 1-100	2574-1
MAY 94	checked