
North

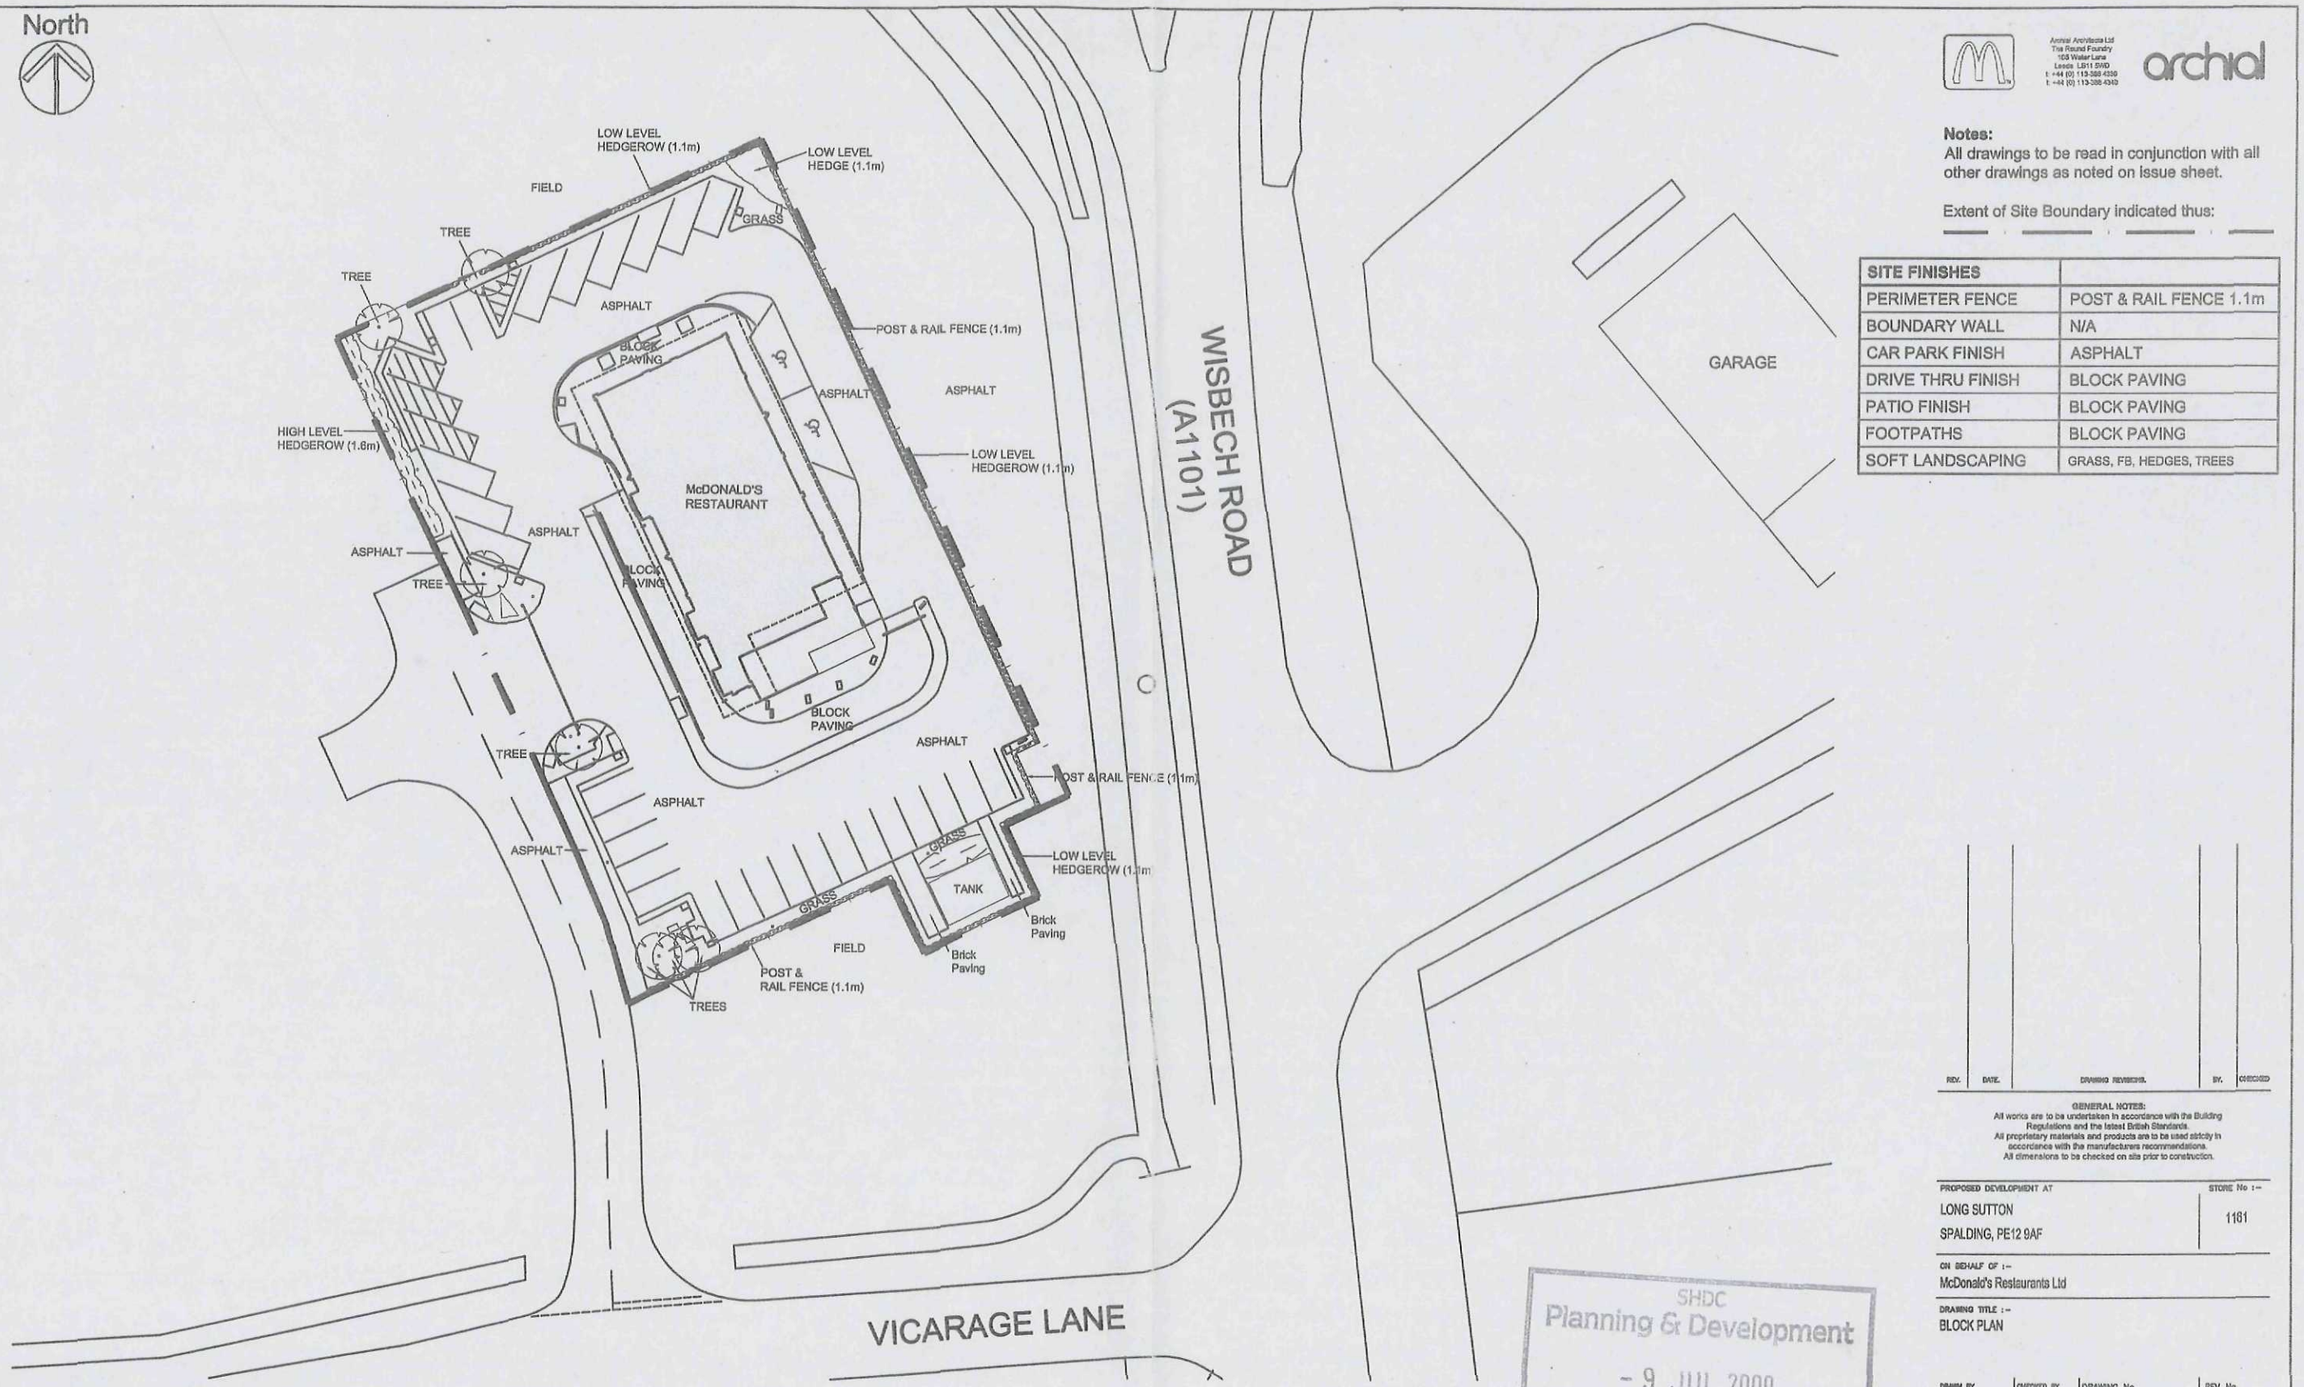

BLOCK PLAN

SCALE BAR

0 10 20 50m

Archial Architects Ltd
The Round Foundry
103 Water Lane
Leeds LS11 5WD
t: +44 (0) 113-389-4330
f: +44 (0) 113-389-4340

archial

Notes:
All drawings to be read in conjunction with all other drawings as noted on issue sheet.

Extent of Site Boundary indicated thus: — · — · —

SITE FINISHES	
PERIMETER FENCE	POST & RAIL FENCE 1.1m
BOUNDARY WALL	N/A
CAR PARK FINISH	ASPHALT
DRIVE THRU FINISH	BLOCK PAVING
PATIO FINISH	BLOCK PAVING
FOOTPATHS	BLOCK PAVING
SOFT LANDSCAPING	GRASS, FB, HEDGES, TREES

REV.	DATE.	DRAWING REVISIONS.	BY.	CHECKED

GENERAL NOTES:
All works are to be undertaken in accordance with the Building Regulations and the latest British Standards.
All proprietary materials and products are to be used strictly in accordance with the manufacturers recommendations.
All dimensions to be checked on site prior to construction.

PROPOSED DEVELOPMENT AT
LONG SUTTON
SPALDING, PE12 9AF

STORE No :- 1161

ON BEHALF OF :-
McDonald's Restaurants Ltd

DRAWING TITLE :-
BLOCK PLAN

DRAWN BY	CHECKED BY	DRAWING No.	REV No.
DP	SC	09065_1161_02	-
SCALE & SIZE: 1:500@A3	DATE: JUNE 2009		

Archial Architects Ltd
The Round Foundry
103 Water Lane
Leeds LS11 5WD
t: +44 (0) 113-389-4330
f: +44 (0) 113-389-4340

archial

SHDC
Planning & Development
- 9 JUL 2009
Ref: 0507/09

DETERMINED
PLAN