
McDONALDS - ROTATING DOUBLE 3 SIDED UNIT

BUTTERFIELD SIGNS

SIGN 10

DATE	07 FEBRUARY 2008	SCALE	AS SHOWN @ A4
SALES CON.	ARB	DRAWN BY	GC
JOB NO.	77670	DWG NO.	McDonalds / 002 / 2008



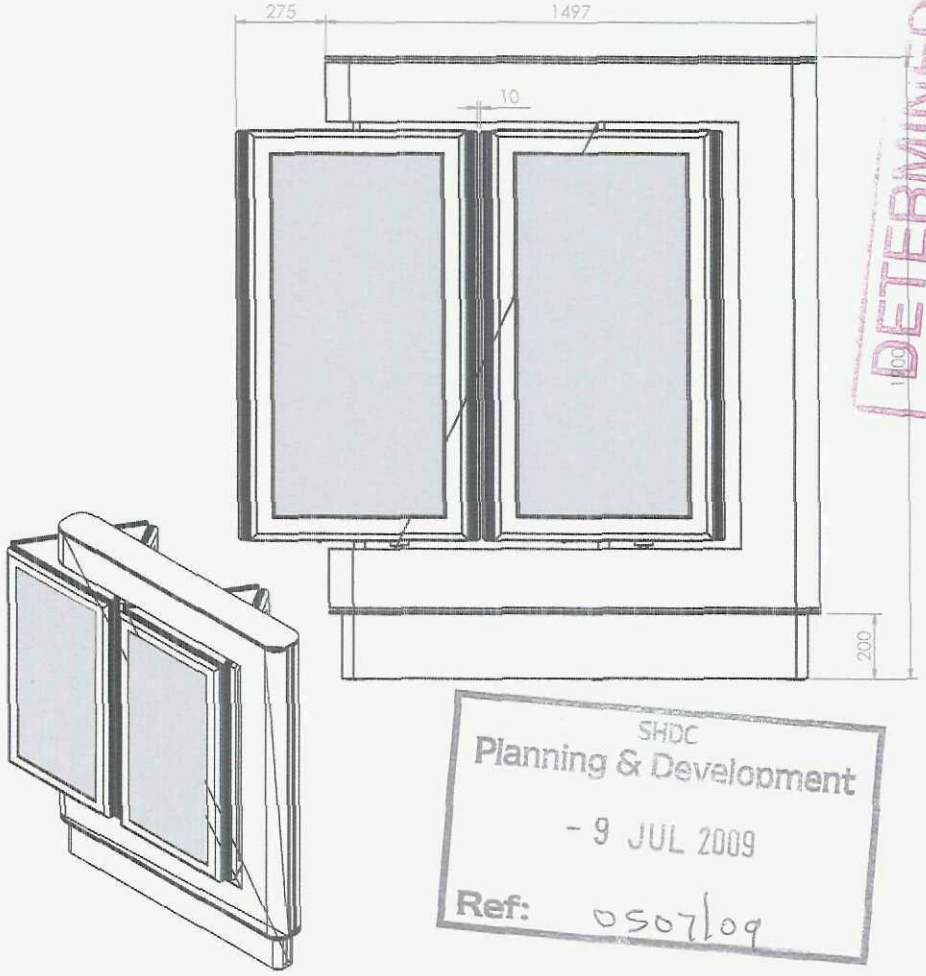

DETERMINED PLAN

SHDC
Planning & Development
- 9 JUL 2009
Ref: 0507/09

174 SUNBRIDGE ROAD, BRADFORD, WEST YORKSHIRE. BD1 2RZ. Tel : +44 (0) 1274 722244 Fax : +44 (0) 1274 848998 - www.butterfieldsigns.co.uk

This document is the property of Butterfield Signs Ltd who own the copyright therein. The information in this document is given in confidence and without the written consent of Butterfield Signs Ltd, given by contract or otherwise the document must not be copied, reprinted or reproduced in any material form either wholly or in part nor must the contents of the document or any method or technique available therefrom be disclosed to any third party

CERTIFICATE No. FM 22534


McDONALDS - ROTATING SINGLE 3 SIDED UNIT


BUTTERFIELD SIGNS

SIGN 9

DATE	07 FEBRUARY 2008	SCALE	AS SHOWN @ A4
SALES CONT.	ARB	DRAWN BY	GC
JOB NO.	77670	DWG NO.	McDonalds / 092 / 2008



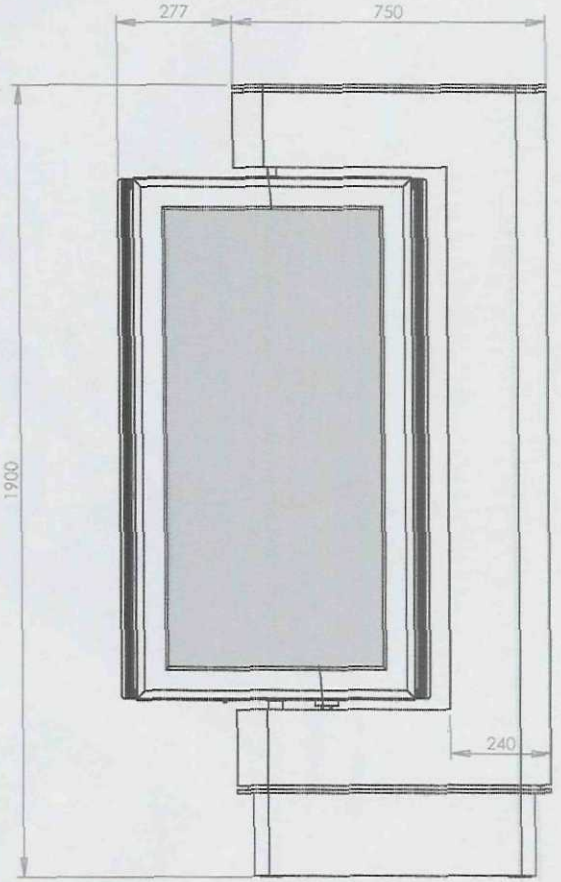

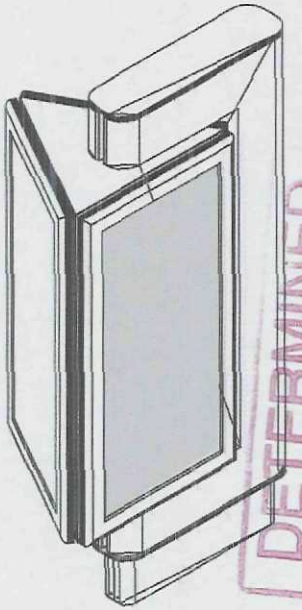

DETERMINED PLAN

SHDC
Planning & Development
- 9 JUL 2009
Ref: 0507/09

174 SUNBRIDGE ROAD, BRADFORD, WEST YORKSHIRE. BD1 2RZ. Tel : +44 (0) 1274 722244 Fax : +44 (0) 1274 848998 - www.butterfieldsigns.co.uk

This document is the property of Butterfield Signs Ltd who own the copyright therein. The information in this document is given in confidence and without the written consent of Butterfield Sigas Ltd, given by contract or otherwise the document must not be copied, reprinted or reproduced in any material form either wholly or in part nor must the contents of the document or any method or technique available therefrom be disclosed to any third party


McDONALDS 1900mm WELCOME SIGN

BUTTERFIELD SIGNS

SIGN 7

DATE	07 FEBRUARY 2008	SCALE	1:20 @ A4
SALES CONT.	ARB	DRAWN BY	GC
JOB NO.	77670	DWG NO.	McDonalds / 002 / 2008



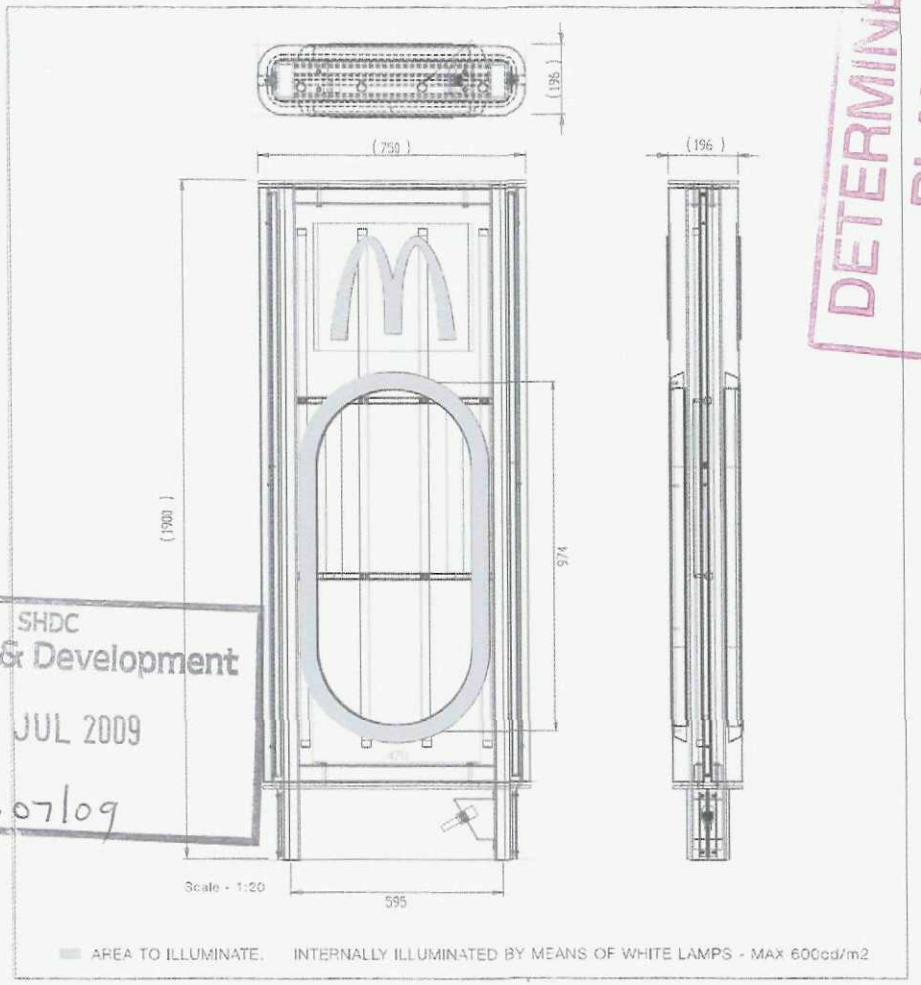

DETERMINED PLAN

SHDC
Planning & Development
- 9 JUL 2009
Ref: 0507/09

174 SUNBRIDGE ROAD, BRADFORD, WEST YORKSHIRE. BD1 2RZ. Tel : +44 (0) 1274 722244 Fax : +44 (0) 1274 848998 - www.butterfieldsigns.co.uk

This document is the property of Butterfield Signs Ltd who own the copyright therein. The information in this document is given in confidence and without the written consent of Butterfield Signs Ltd, given by contract or otherwise the document must not be copied, reprinted or reproduced in any material form either wholly or in part nor must the contents of the document or any method or technique available therefrom be disclosed to any third party

SIGN 6

DATE	07 FEBRUARY 2008	SCALE	1:20 @ A4
SALES CONT.	ARB	DRAWN BY	GC
JOB NO	77670	DWG NO	McDonalds / 002 / 2008





SHDC
Planning & Development
- 9 JUL 2009
Ref: 0507/09

DETERMINED PLAN

174 SUNBRIDGE ROAD, BRADFORD, WEST YORKSHIRE. BD1 2RZ. Tel : +44 (0) 1274 722244 Fax : +44 (0) 1274 848998 - www.butterfieldsigns.co.uk

This document is the property of Butterfield Signs Ltd who own the copyright therein. The information in this document is given in confidence and without the written consent of Butterfield Signs Ltd, given by contract or otherwise the document must not be copied, reprinted or reproduced in any material form either wholly or in part nor must the contents of the document or any method or technique available therefrom be disclosed to any third party

McDONALDS ALFRESCO ROOF LETTERS


BUTTERFIELD SIGNS

SIGN 5

DATE	07 FEBRUARY 2008	SCALE	1:50/20 @ A4
SALES CONT.	ARB	DRAWN BY	GC
JOB NO.	77670	DWG NO.	McDonalds / 002/ 2008




Scale - 1:50

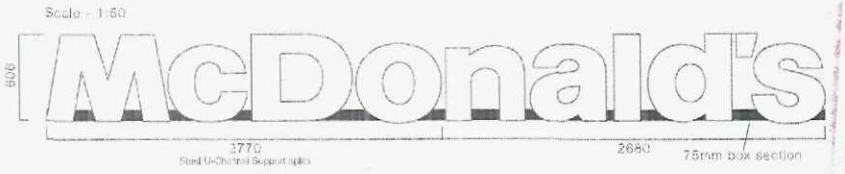

FULL FACE OF LETTERS TO ILLUMINATE

DETERMINED PLAN

ROOF ARCH - ADDITIONAL SUPPORTS

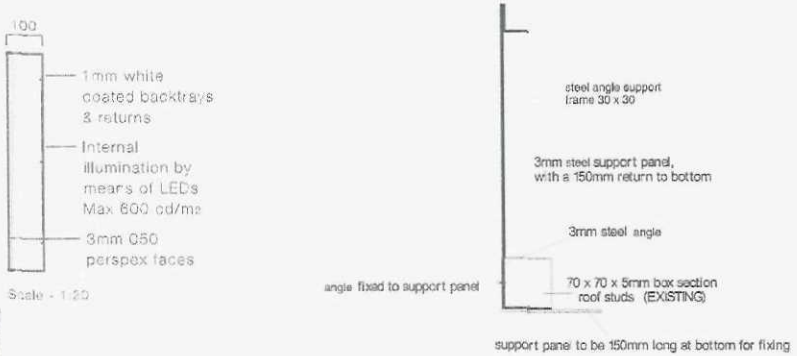

Scale - 1:20

SHDC
Planning & Development
- 9 JUL 2009
Ref: 0507/09

174 SUNBRIDGE ROAD, BRADFORD, WEST YORKSHIRE. BD1 2RZ. Tel : +44 (0) 1274 722244 Fax : +44 (0) 1274 848998 - www.butterfieldsigns.co.uk


This document is the property of Butterfield Signs Ltd who own the copyright therein. The information in this document is given in confidence and without the written consent of Butterfield Signs Ltd, given by contract or otherwise the document must not be copied, reprinted or reproduced in any material form either wholly or in part nor must the contents of the document or any method or technique available therefrom be disclosed to any third party

CERTIFICATE No. FM 13934

SIGN 34


DATE	07 FEBRUARY 2009	SCALE	AS SHOWN @ A4
SALES CONT	ARB	DRAWN BY	GC
JOB NO	27570	DWG NO	McDonalds / 002 / 2008

DRIVE THRU WALL MOUNTED ARCH & DOT TRAFFIC SIGNS

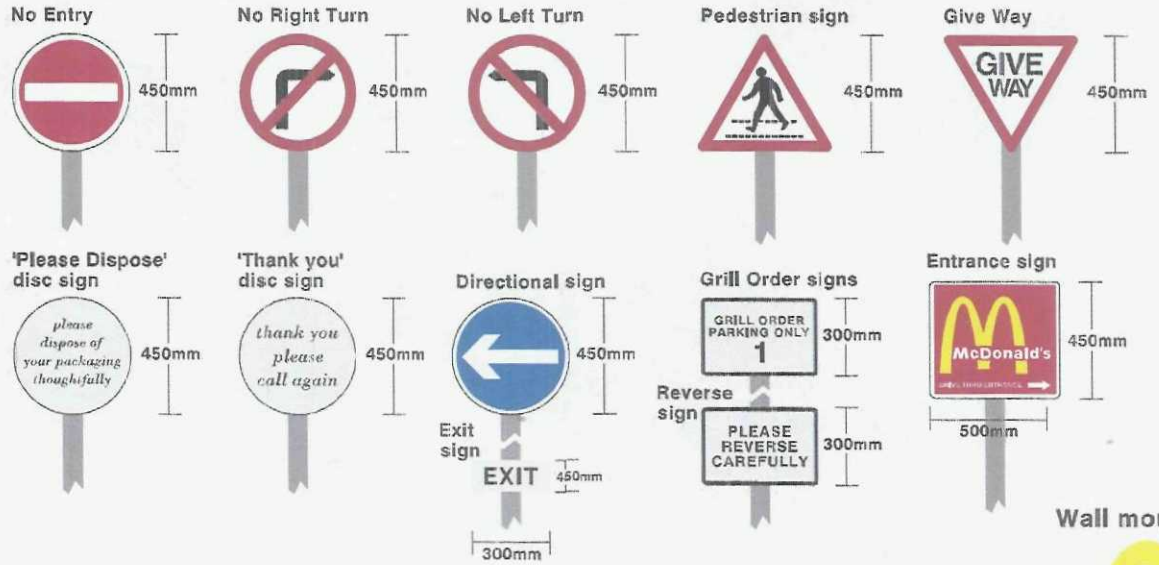

DETERMINED PLAN

SHDC
Planning & Development
- 9 JUL 2009
Ref: 0507/09

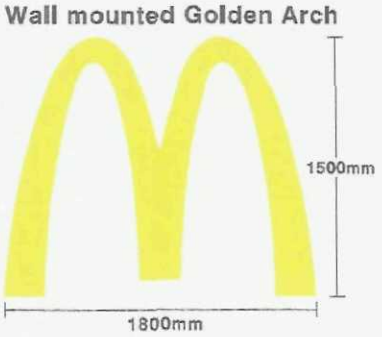

ARCH
Moulded 5mm yellow acrylic RHOM 374 or ICI2252

174 SUNBRIDGE ROAD, BRADFORD, WEST YORKSHIRE. BD1 2RZ. Tel : +44 (0) 1274 722244 Fax : +44 (0) 1274 848998 - www.butterfieldsigns.co.uk

This document is the property of Butterfield Signs Ltd who own the copyright there in. The information in this document is given in confidence and without the written consent of Butterfield Signs Ltd, given by contract or otherwise the document must not be copied, reprinted or reproduced in any material form either wholly or in part nor must the contents of the document or any method or technique available therefrom be disclosed to any third party

McDONALDS POST MOUNTED BANNER UNIT

BUTTERFIELD SIGNS

SIGN 13

DATE	07 FEBRUARY 2008	SCALE	1:50 @ A4
SALES CONT.	ARB	DRAWN BY	GC
JOB NO	77670	DWG NO.	McDonalds / 002 / 2008





BANNER ATTACHED TO FACE CHANGED PERIODICALLY



DETERMINED PLAN

SHDC
Planning & Development
- 9 JUL 2009
Ref: 0507/09

174 SUNBRIDGE ROAD, BRADFORD, WEST YORKSHIRE. BD1 2RZ. Tel : +44 (0) 1274 722244 Fax : +44 (0) 1274 848998 - www.butterfieldsigns.co.uk

This document is the property of Butterfield Signs Ltd who own the copyright therein. The information in this document is given in confidence and without the written consent of Butterfield Signs Ltd, given by contract or otherwise the document must not be copied, reprinted or reproduced in any material form either wholly or in part nor must the contents of the document or any method or technique available therefrom be disclosed to any third party

McDONALDS CAR PARK / BOOTH NON ILLUMINATED SIGNAGE

BUTTERFIELD SIGNS

DATE	07 FEBRUARY 2008	SCALE	AS SHOWN @ A1
SALES CONT.	ARB	DRAWN BY	GC
JOB NO	77670	DWG NO	McDonalds / 002 / 2008

SIGNS 14



DISABLED PARKING ONLY
Scale 1:10

GRILL ORDER BAY SIGN
BAY ONE Scale 1:10

GRILL ORDER BAY SIGN
BAY TWO Scale 1:10

SIGNS 15



BOOTH SIGN Scale 1:10

BOOTH SIGN Scale 1:10

SHDC
Planning & Development
- 9 JUL 2009
Ref: 05/07/09

SIGNS 16



GRILL ORDER BAY SIGN
STOP SIGN Scale 1:10

GRILL ORDER BAY SIGN
NOISE SIGN Scale 1:10

GRILL ORDER BAY SIGN
LITTER SIGN Scale 1:10

DETERMINED PLAN



174 SUNBRIDGE ROAD, BRADFORD, WEST YORKSHIRE. BD1 2RZ. Tel : +44 (0) 1274 722244 Fax : +44 (0) 1274 848998 - www.butterfieldsigns.co.uk

This document is the property of Butterfield Signs Ltd who own the copyright therein. The information in this document is given in confidence and without the written consent of Butterfield Signs Ltd. given by contract or otherwise the document must not be copied, reprinted or reproduced in any material form either wholly or in part nor must the contents of the document or any method or technique available therefrom be disclosed to any third party