




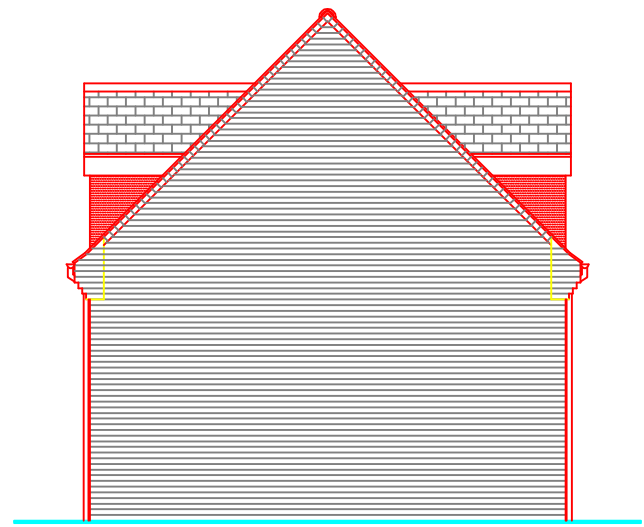


?????? ELEVATION 1:100

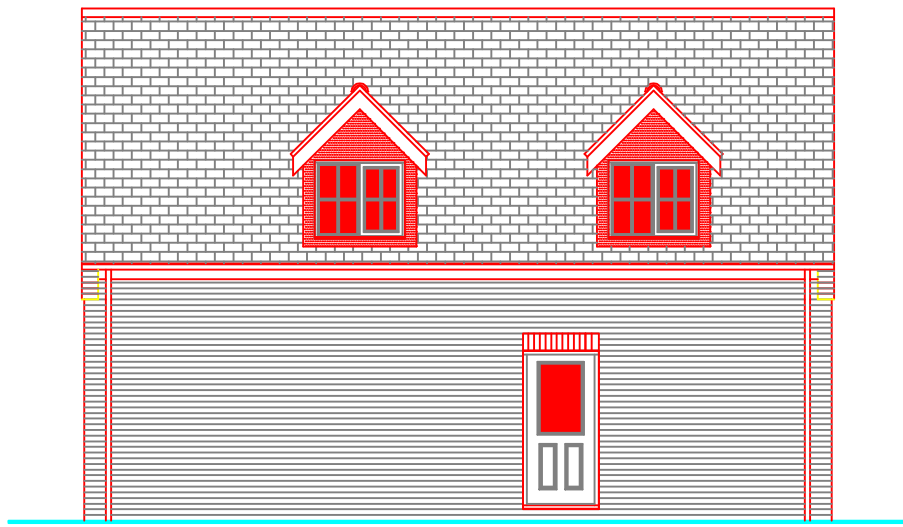



?????? ELEVATION 1:100

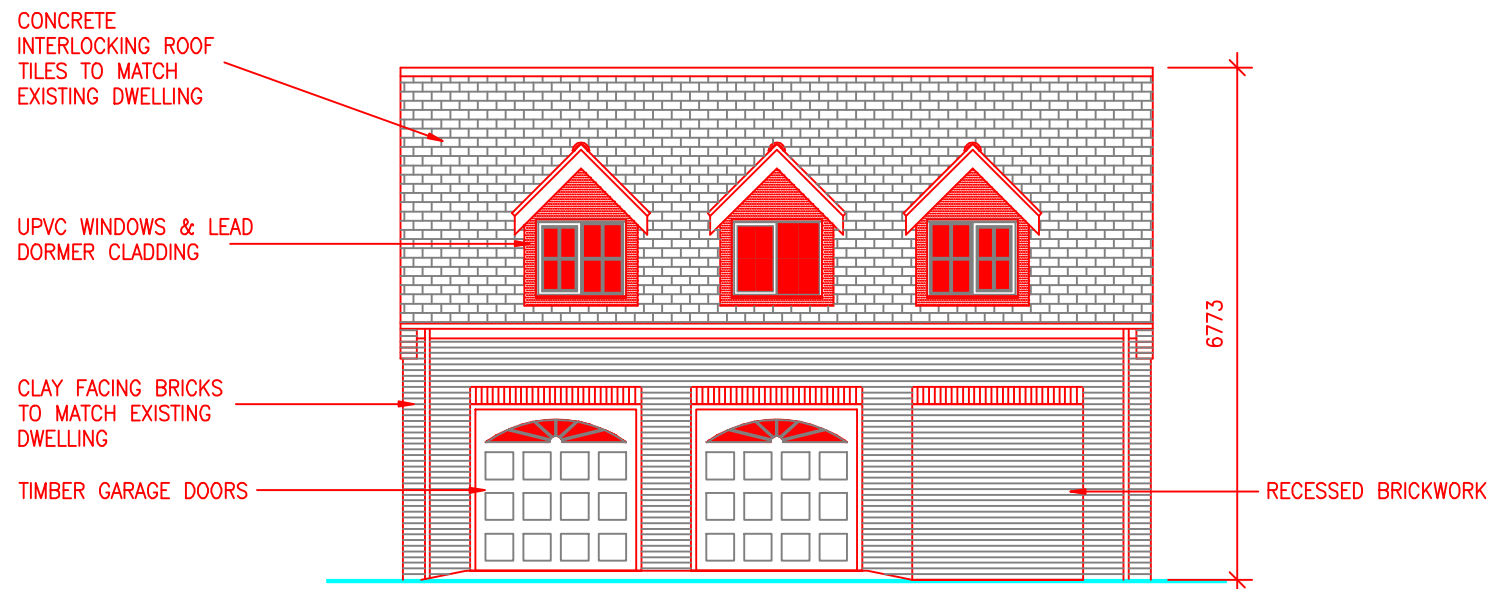


?????? ELEVATION 1:100

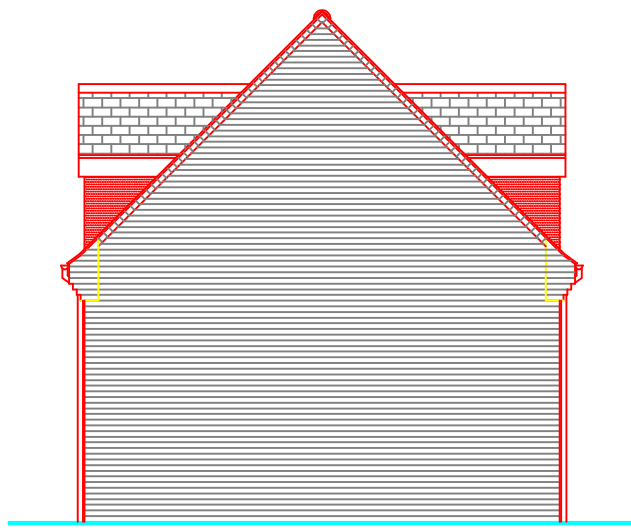


?????? ELEVATION 1:100

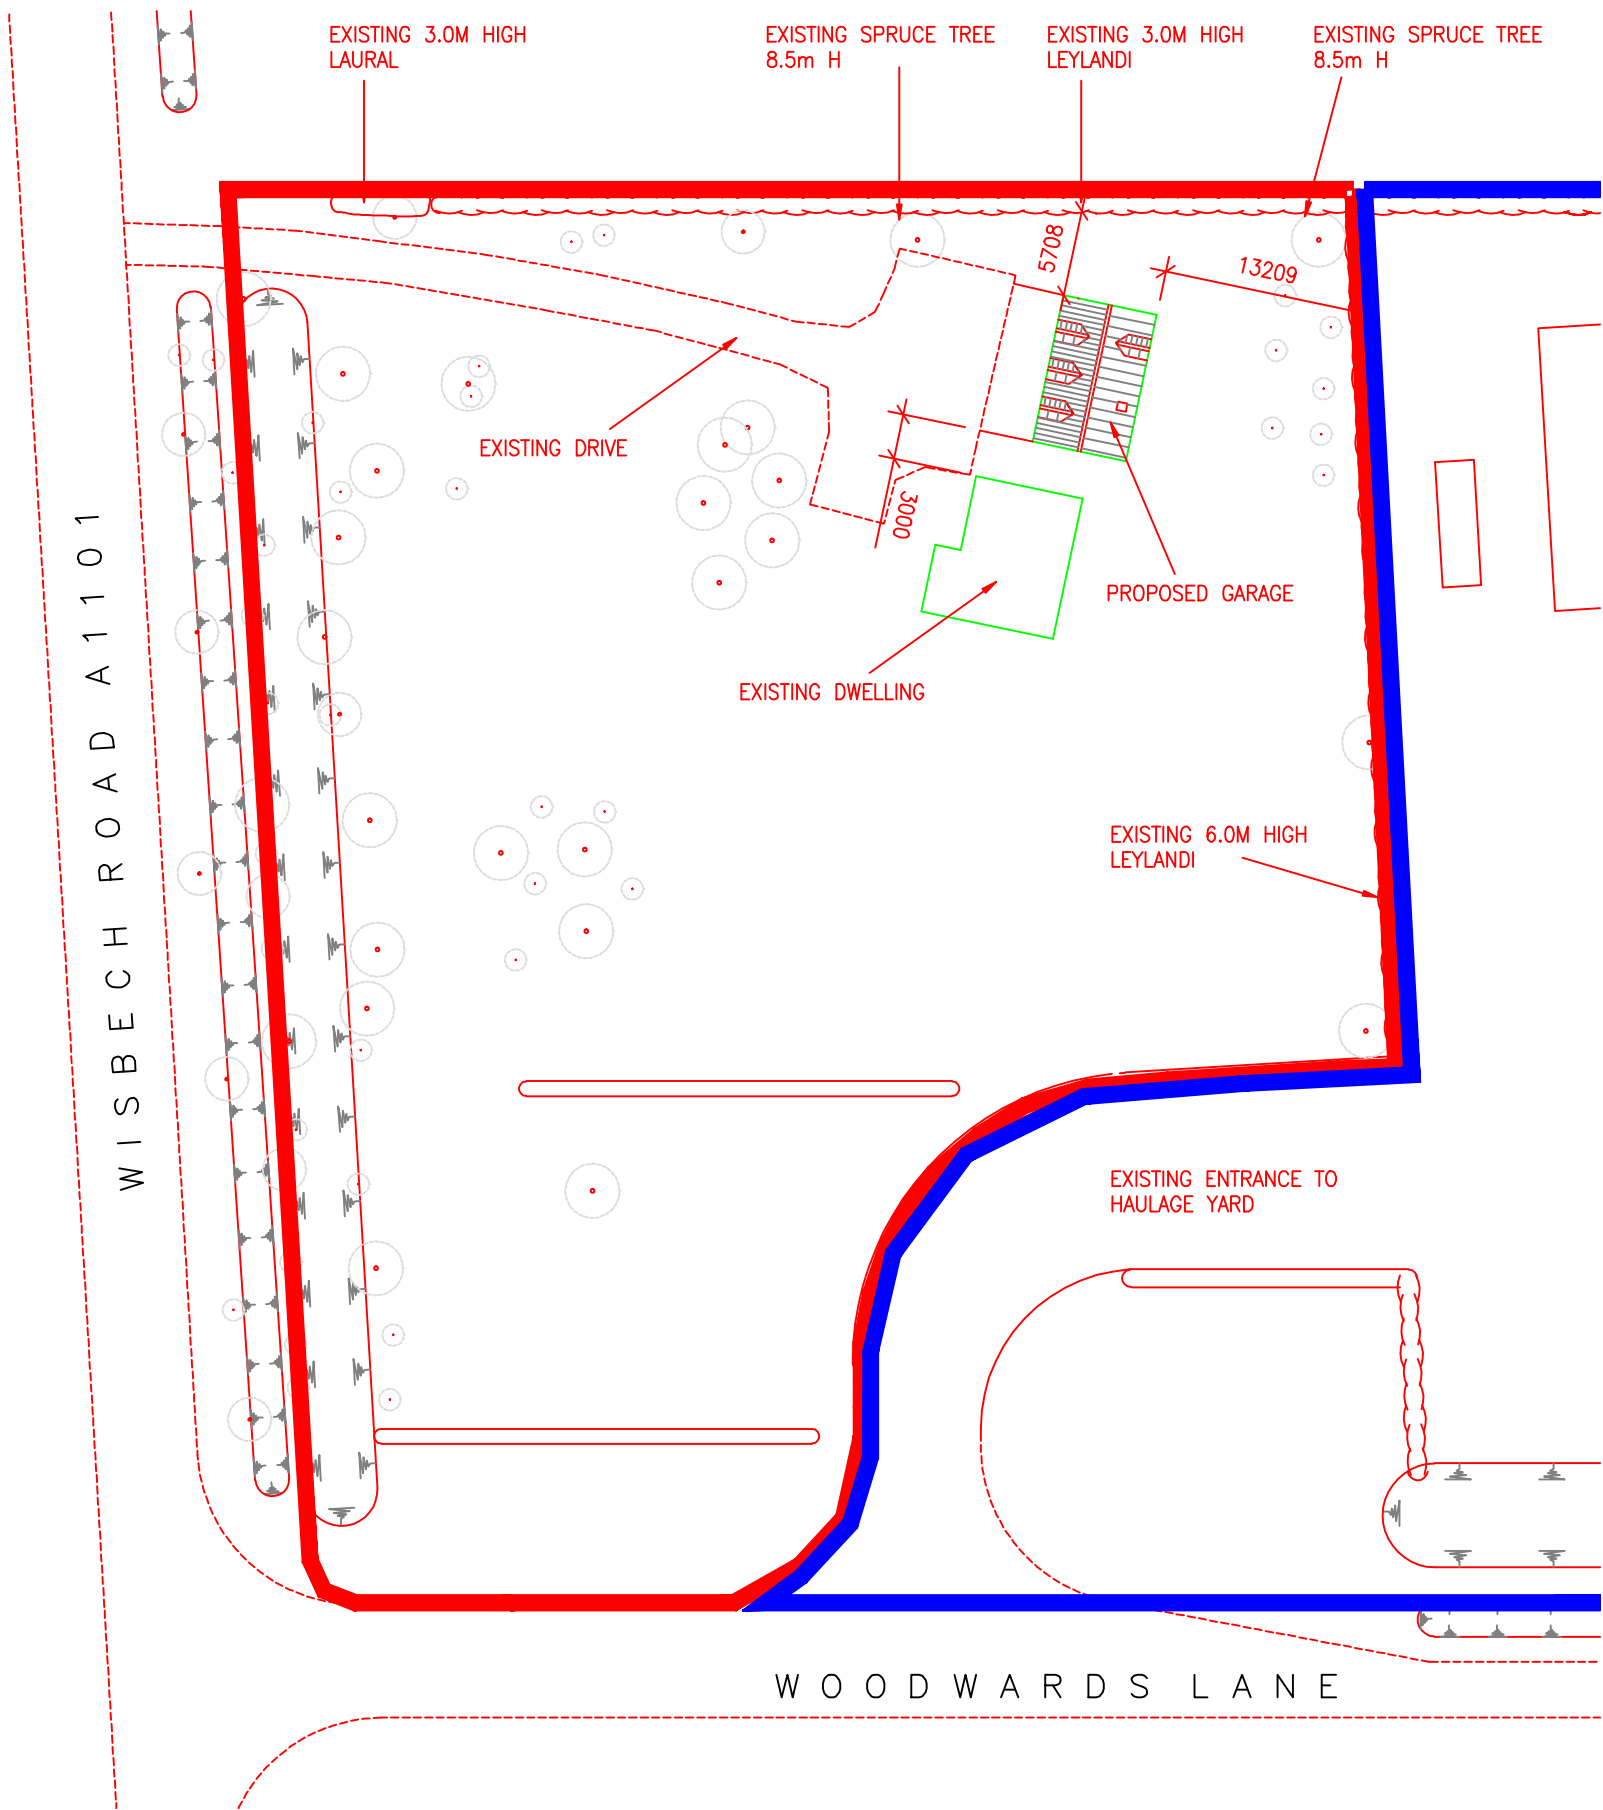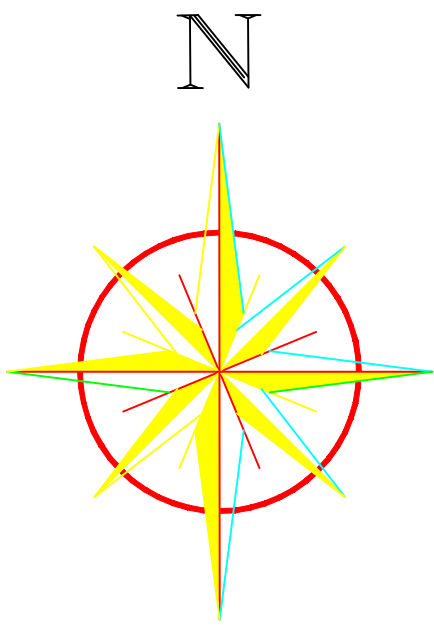

SITE PLAN 1:500

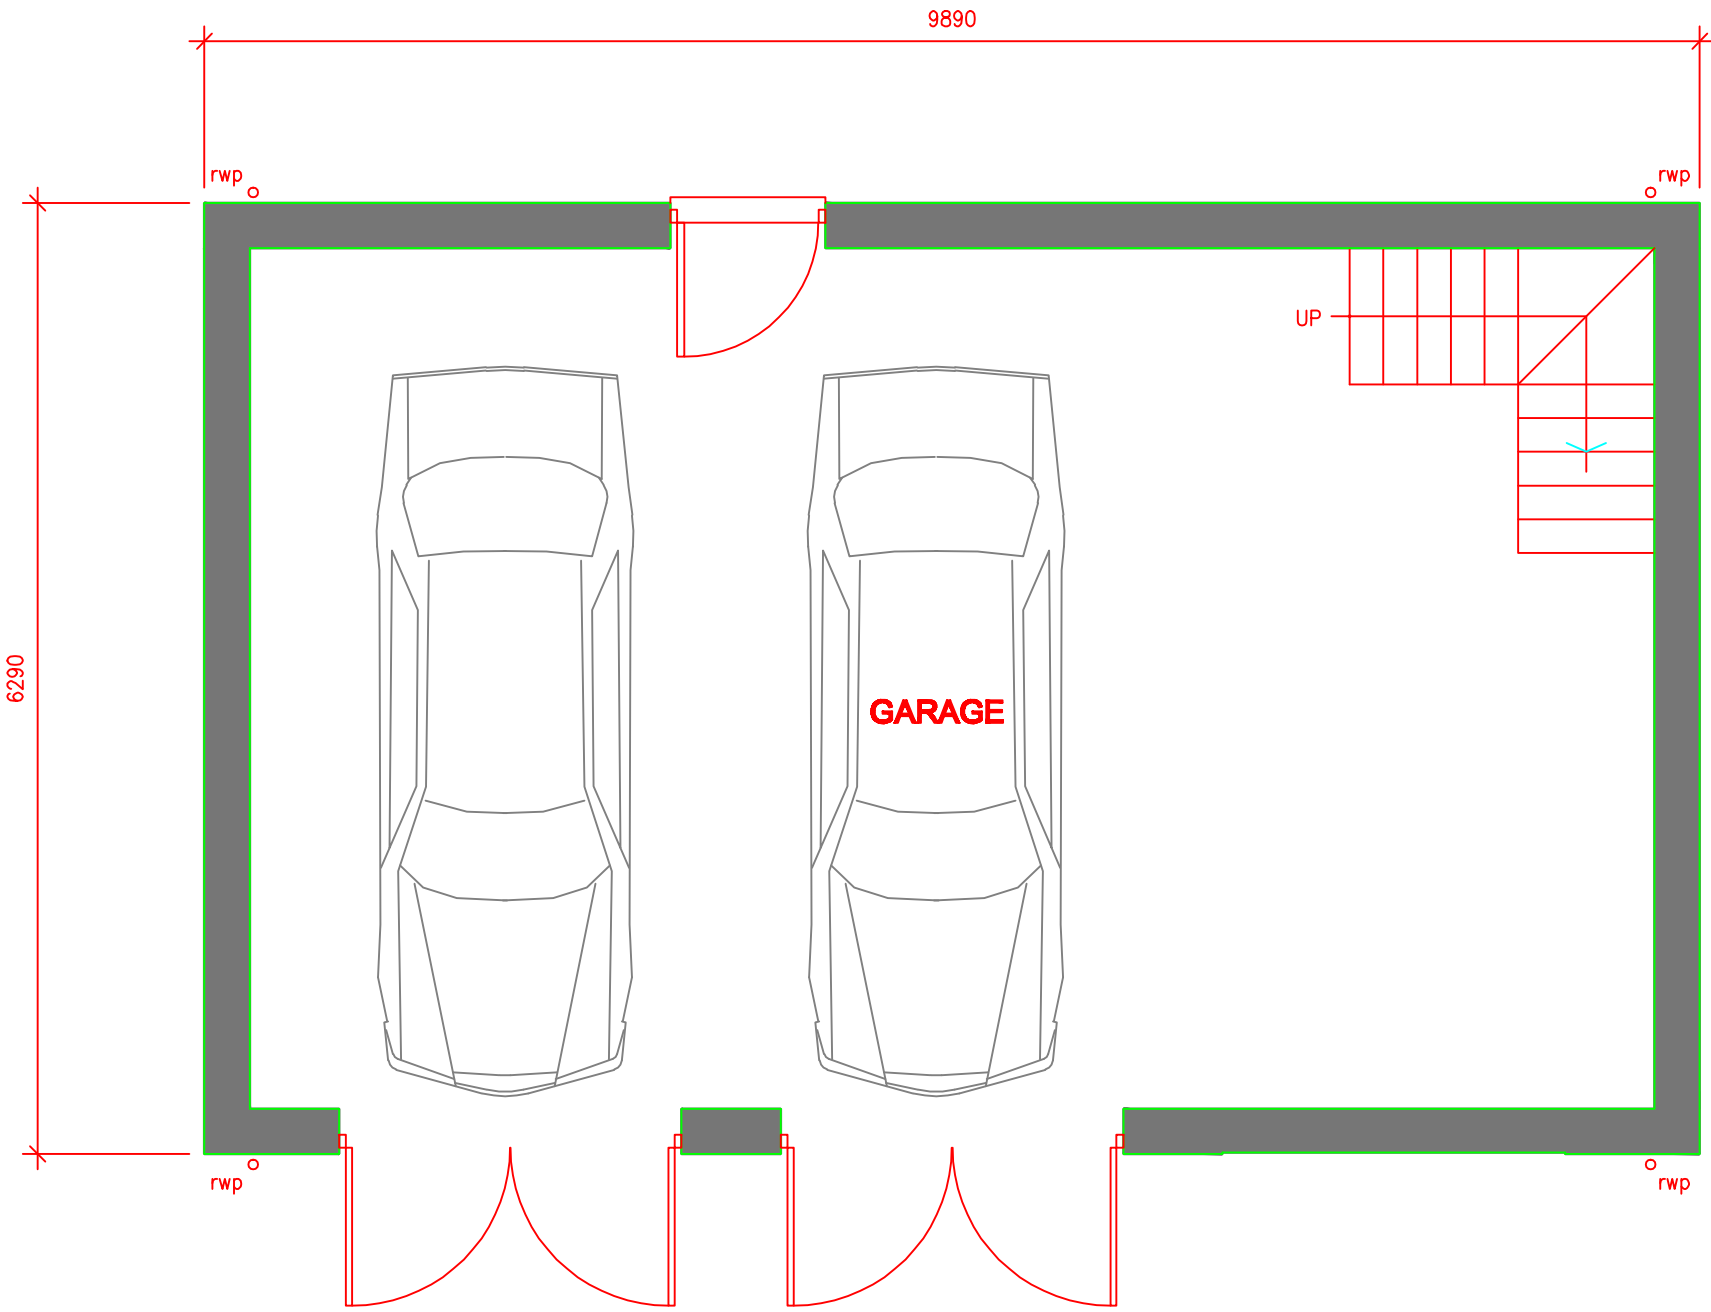

GROUND FLOOR PLAN 1:50

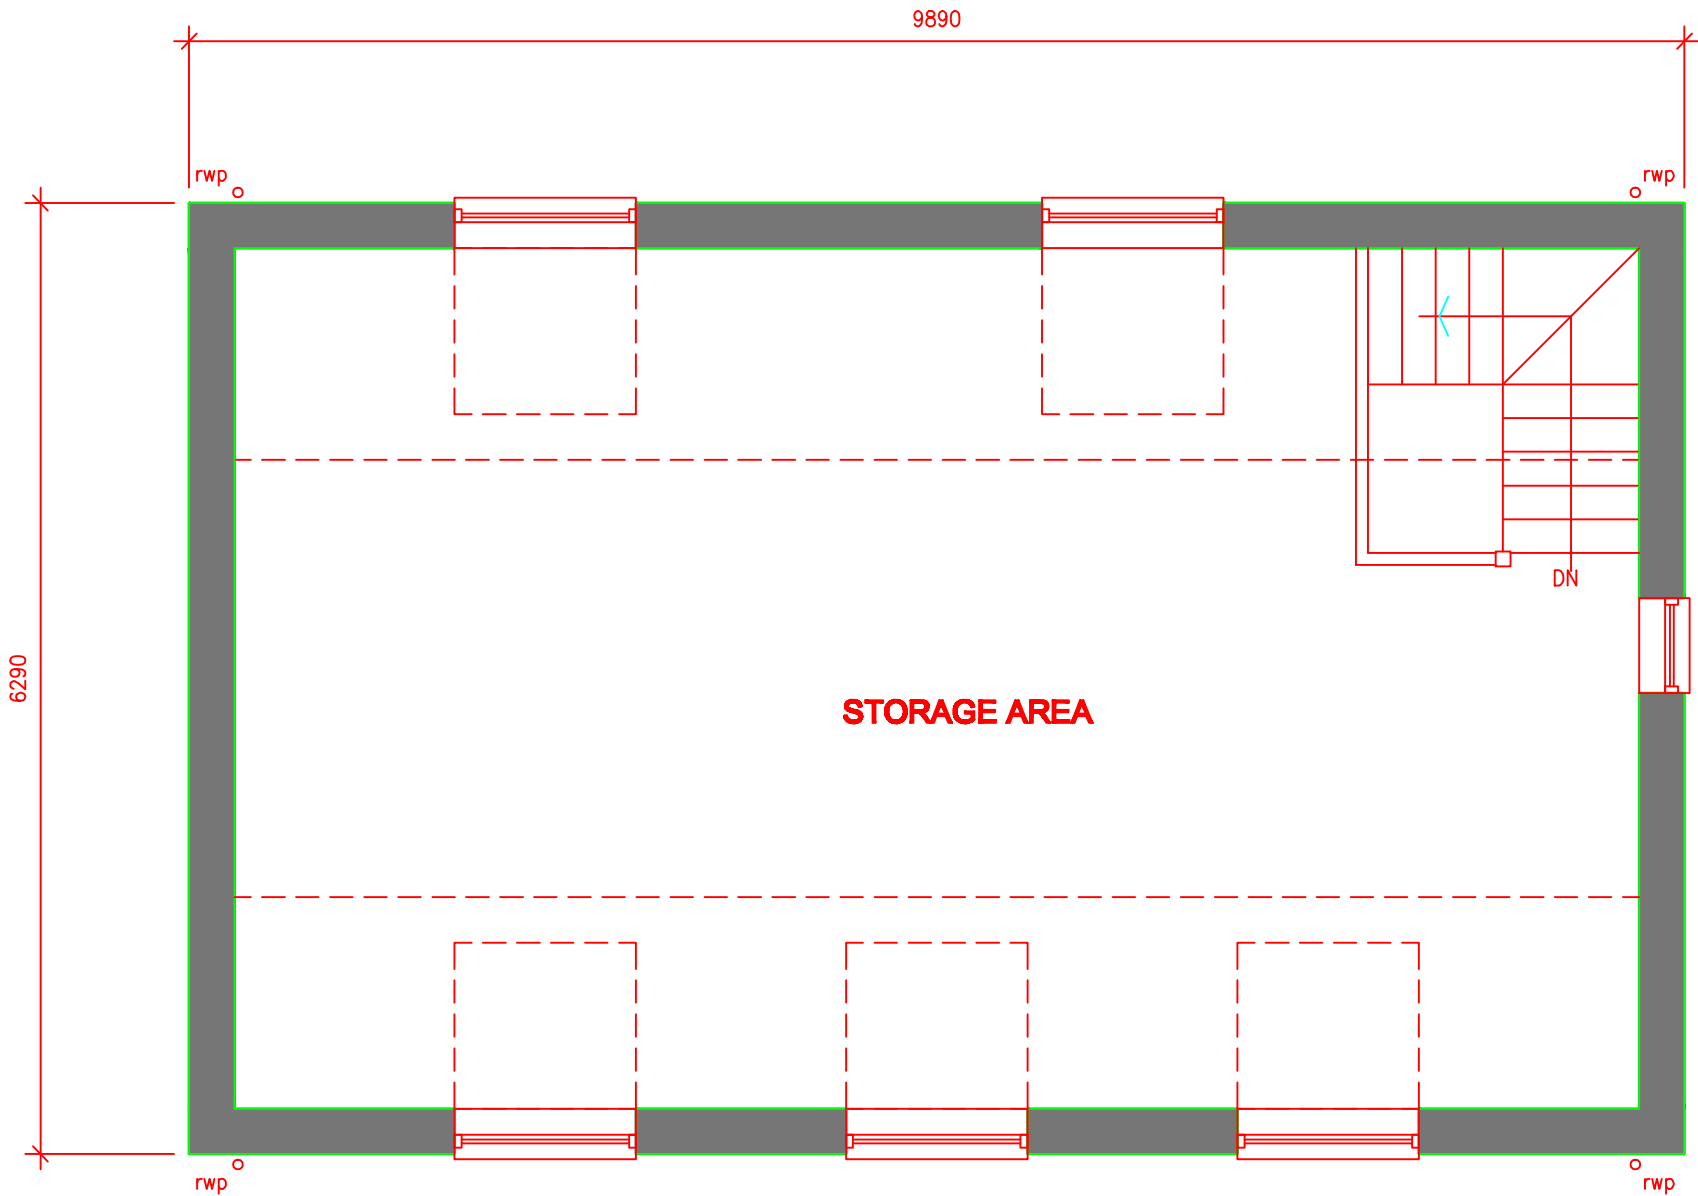

FIRST FLOOR PLAN 1:50

REVISIONS		