



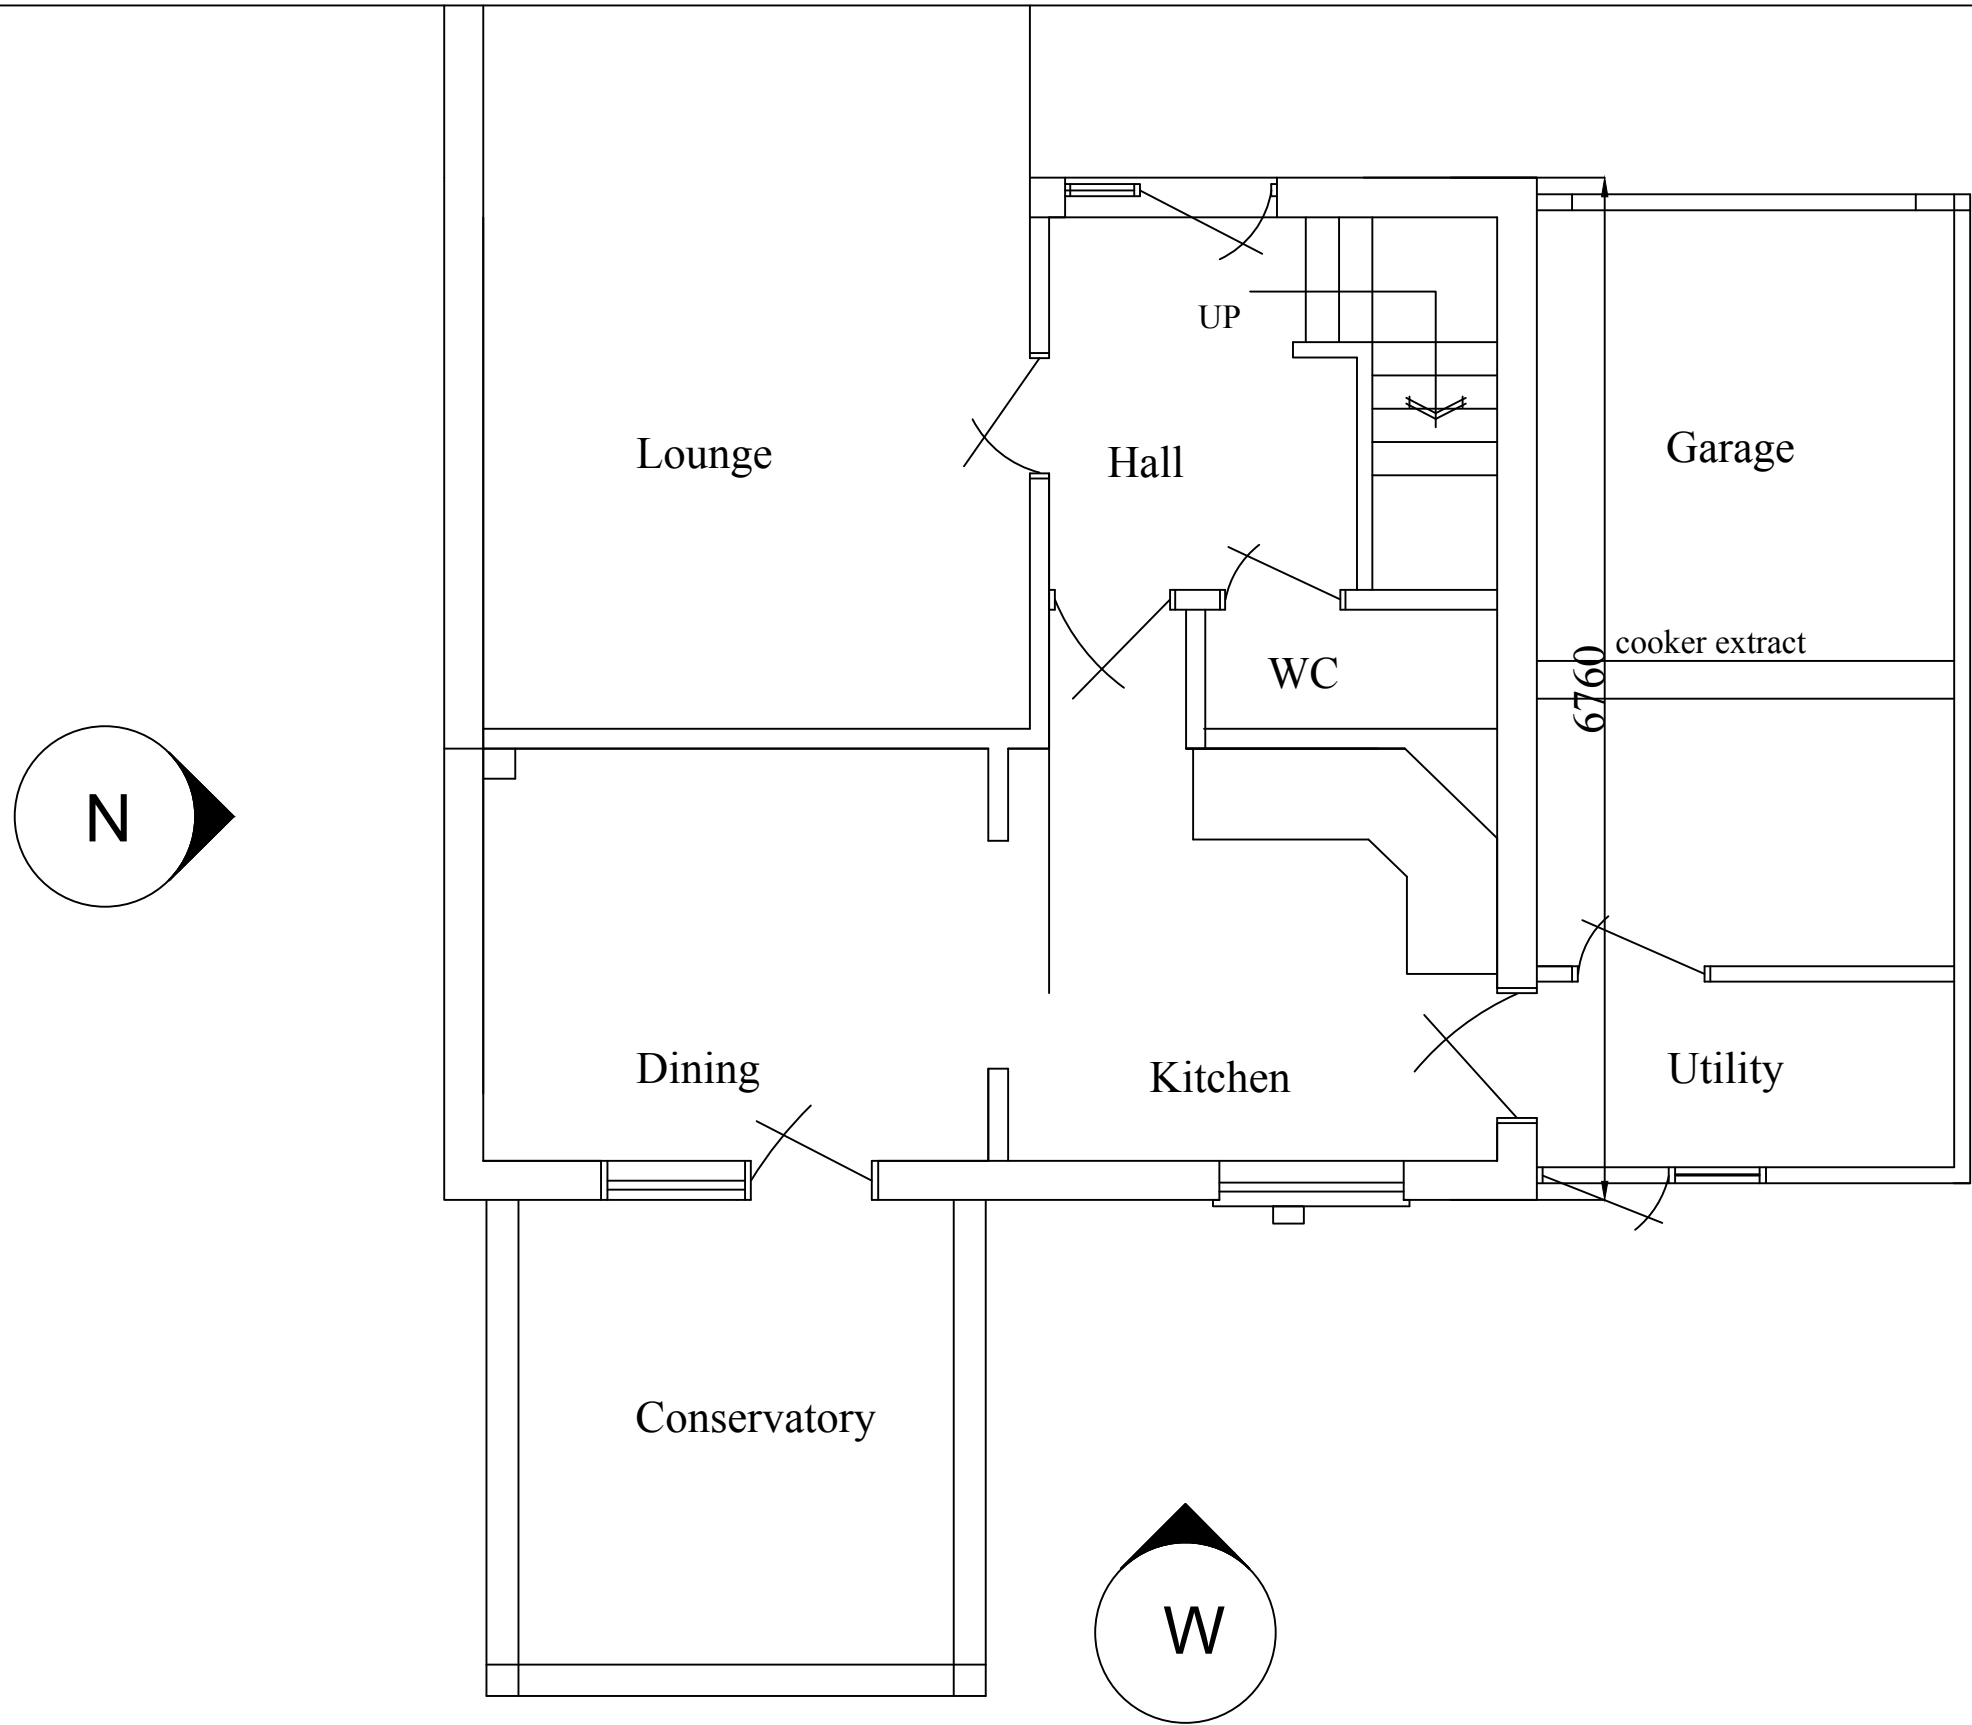


EXIST GRD FLOOR LAYOUT

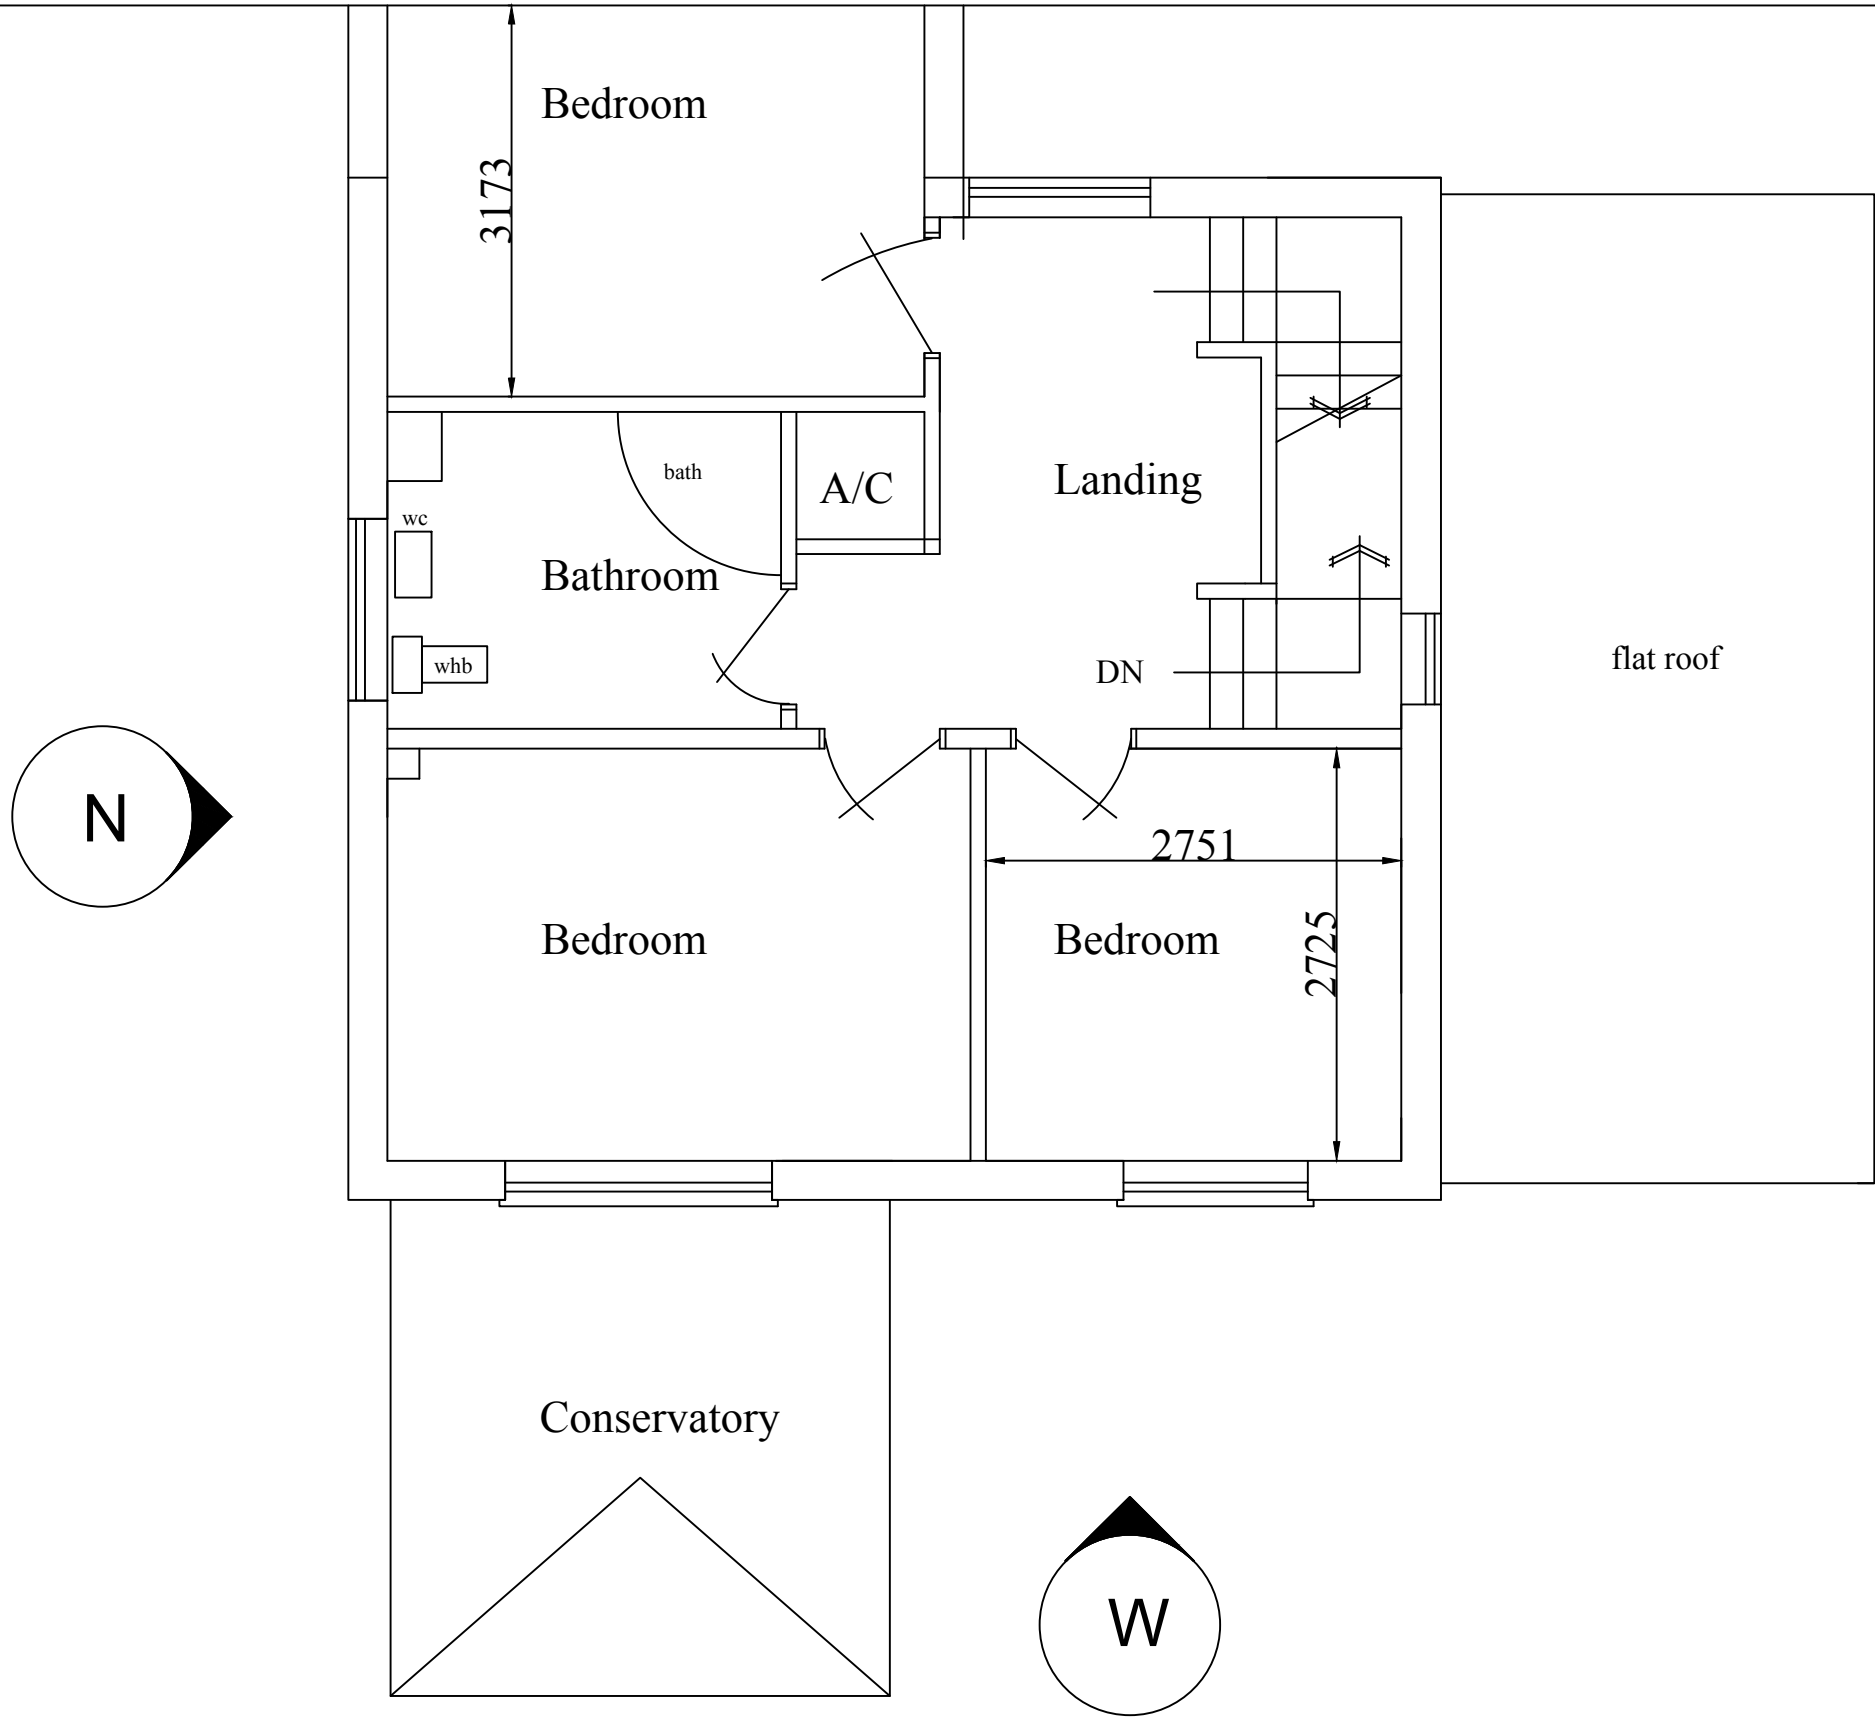

EXIST FIRST FLOOR LAYOUT

DO NOT SCALE THIS DRAWING. THE CONTRACTOR IS DEEMED TO HAVE CHECKED ALL DIMENSIONS

ANY DIMENSIONS NOT SHOWN ARE TO BE CHECKED

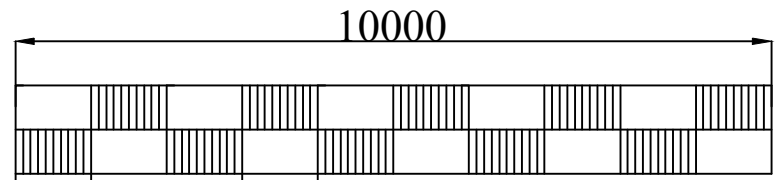

scale

