
SOUTH HOLLAND D.C.
PLAN DEPT.
01 JUN 1994
REF. 0521/94

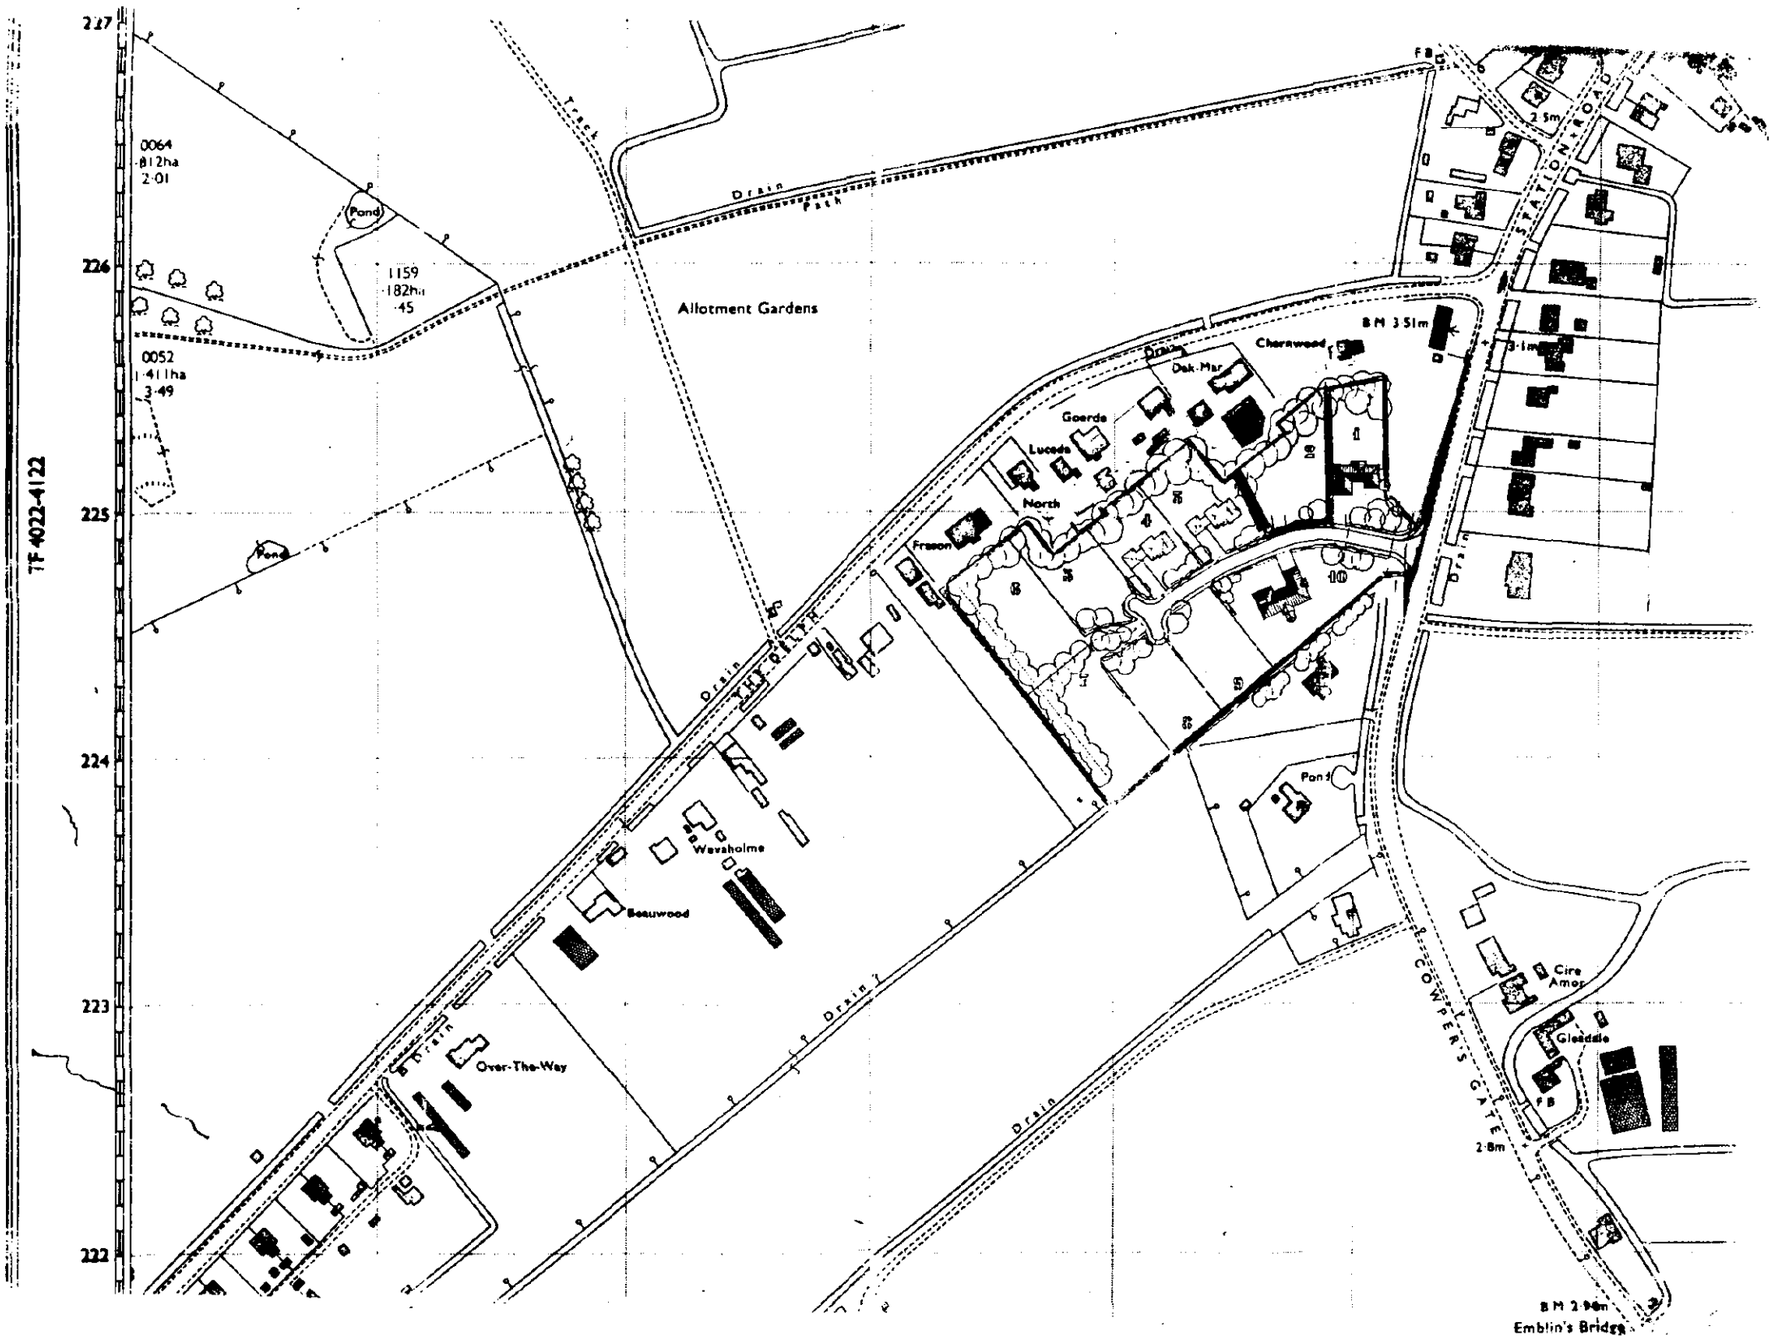

NORTH

B 12-4-94 PUT ON REDUCED 1-500
A 24-11-93 CHANGE BACK TO 10 PLOTS

PODDINGTONS

43 Double Street,
Spalding,
Lincs. PE11 2AA.
Telephones:
Office: (0775) 61856
also 68296

architectural design consultants

project

PROPOSED RESIDENTIAL DEVELOPMENT AT SNATTON ROAD LONG SUTTON, FOR R. K. WILSON & SON LTD.

scale 1-2500

drwg no 2434-SK8

TAKEN FROM OS SHEET TF4222 & 4322