


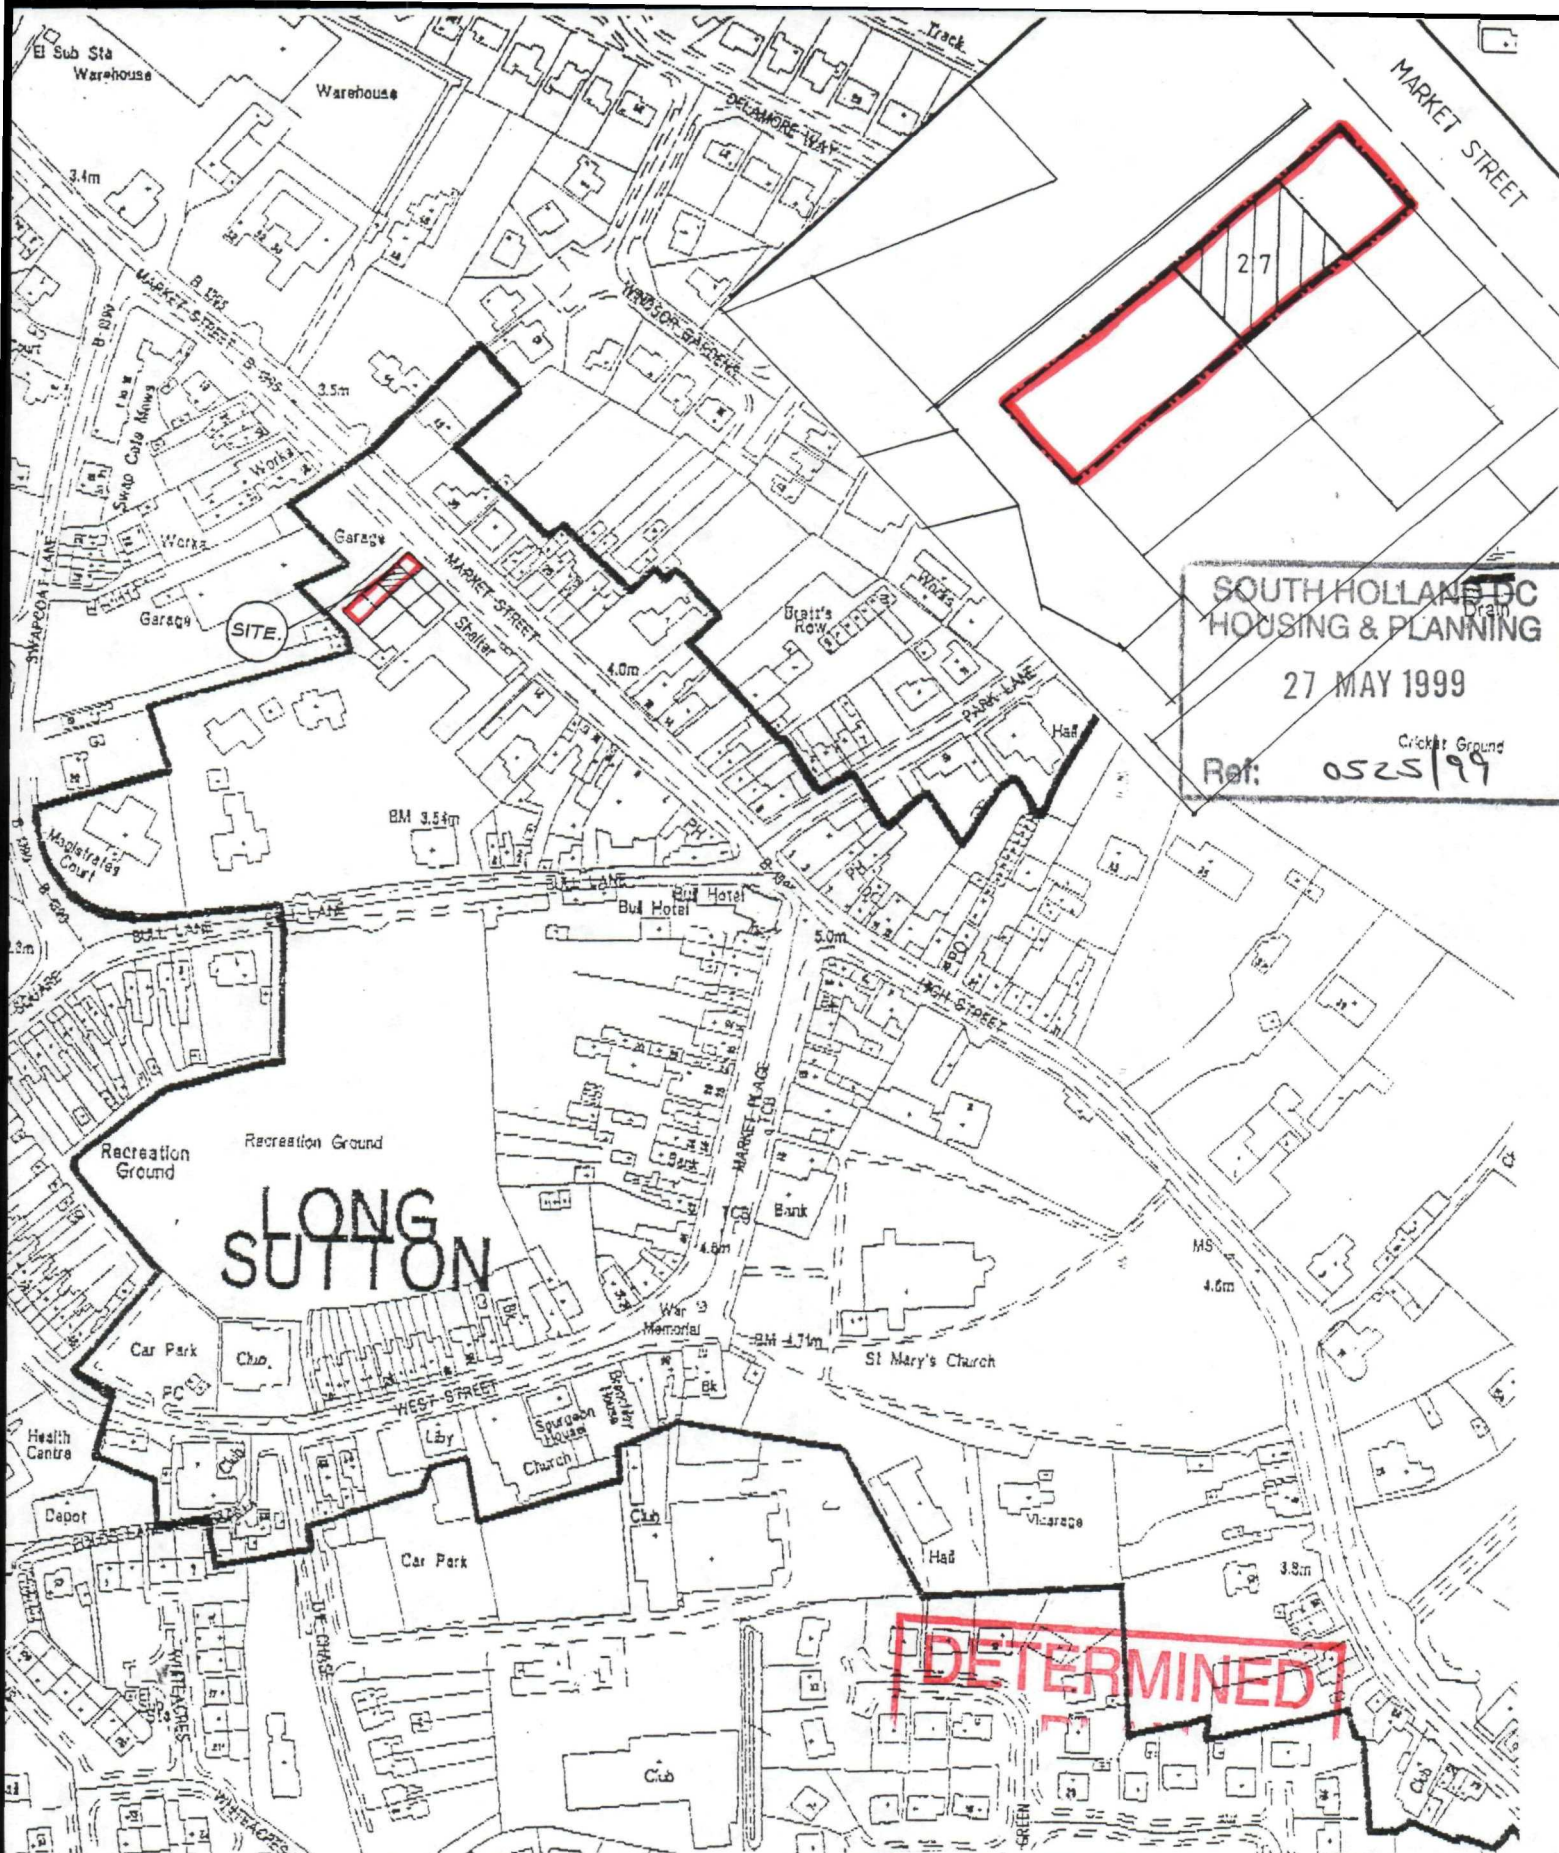

SOUTH HOLLAND DC
HOUSING & PLANNING

27 MAY 1999

Ref: 0525/99

LONG
SUTTON

DETERMINED

RICHARD C.F. WAITE ARCHITECT

34 • Bridge • Street • Kings • Lynn • Norfolk • Tel: (01553) 772656

Site & Location Plan of
27 Market Street,
Long Sutton.

for R.J. Glover Esq.

This drawing is subject to amplification from further construction information. Any discrepancy found on drawing to be notified to Architect immediately. All foundations to be modified to suit ground conditions & structural requirements after site investigation by others. No dimensions or sizes to be scaled from this drawing. All sizes or dimensions to be checked before construction. This drawing is copyright & must not be copied without consent.

Scale: 1:2500/500.
drawn: DCRW.
date: 20.05.94.

1/757/3